




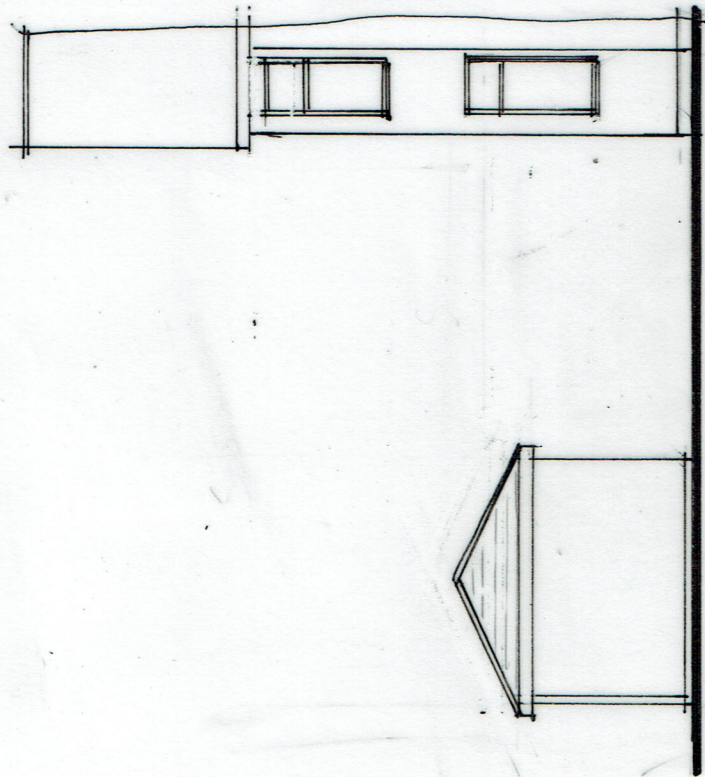


Elevation towards South.

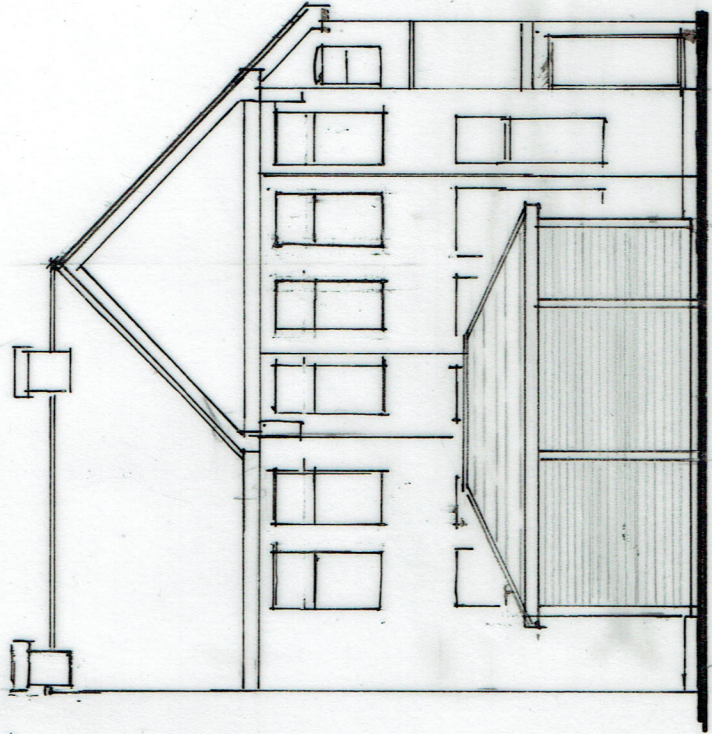


Elevation towards West.

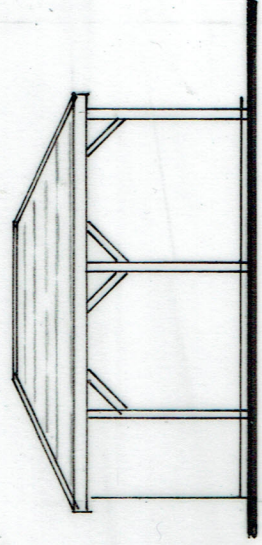


East Elevation.

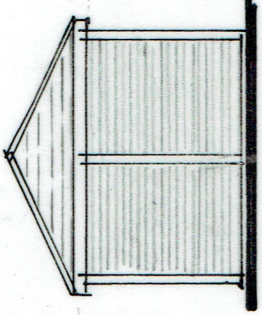

North Elevation.

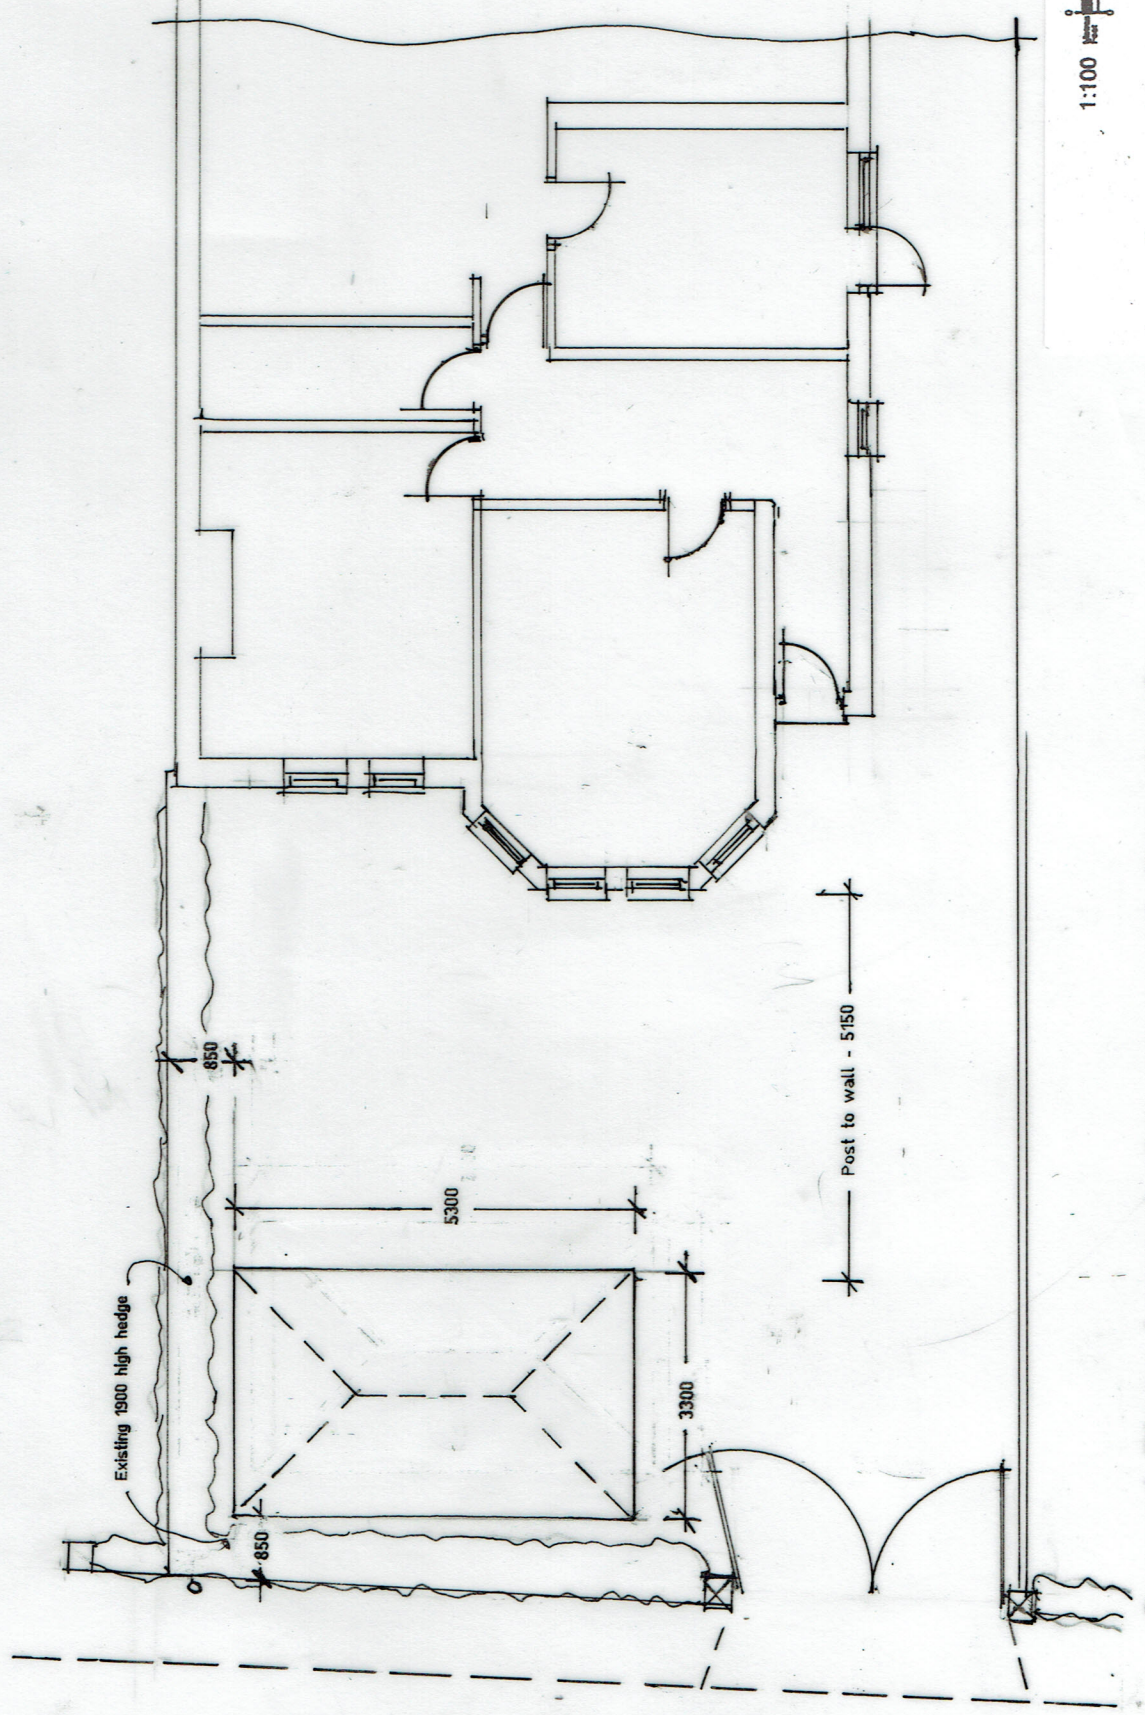

Ground Floor Layout. (showing roof dimensions)

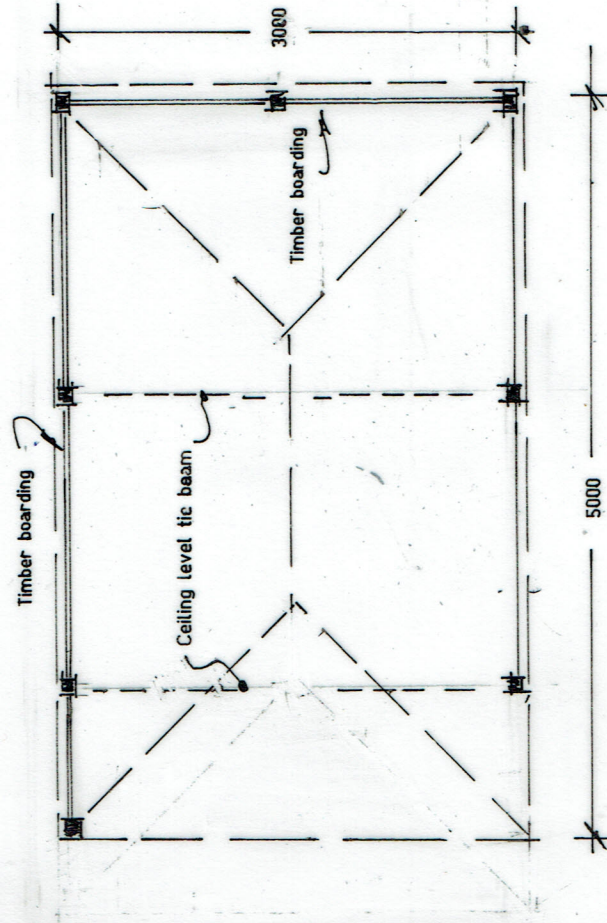

Floor Layout

Proposed carport at 36
Westbourne Avenue,
Emsworth, Hants. PO10 7QU

M. Lumb Esq..

Scale 1:100 1:50 Date November 2021

A3 Drawing Number

1

Revision

A

