


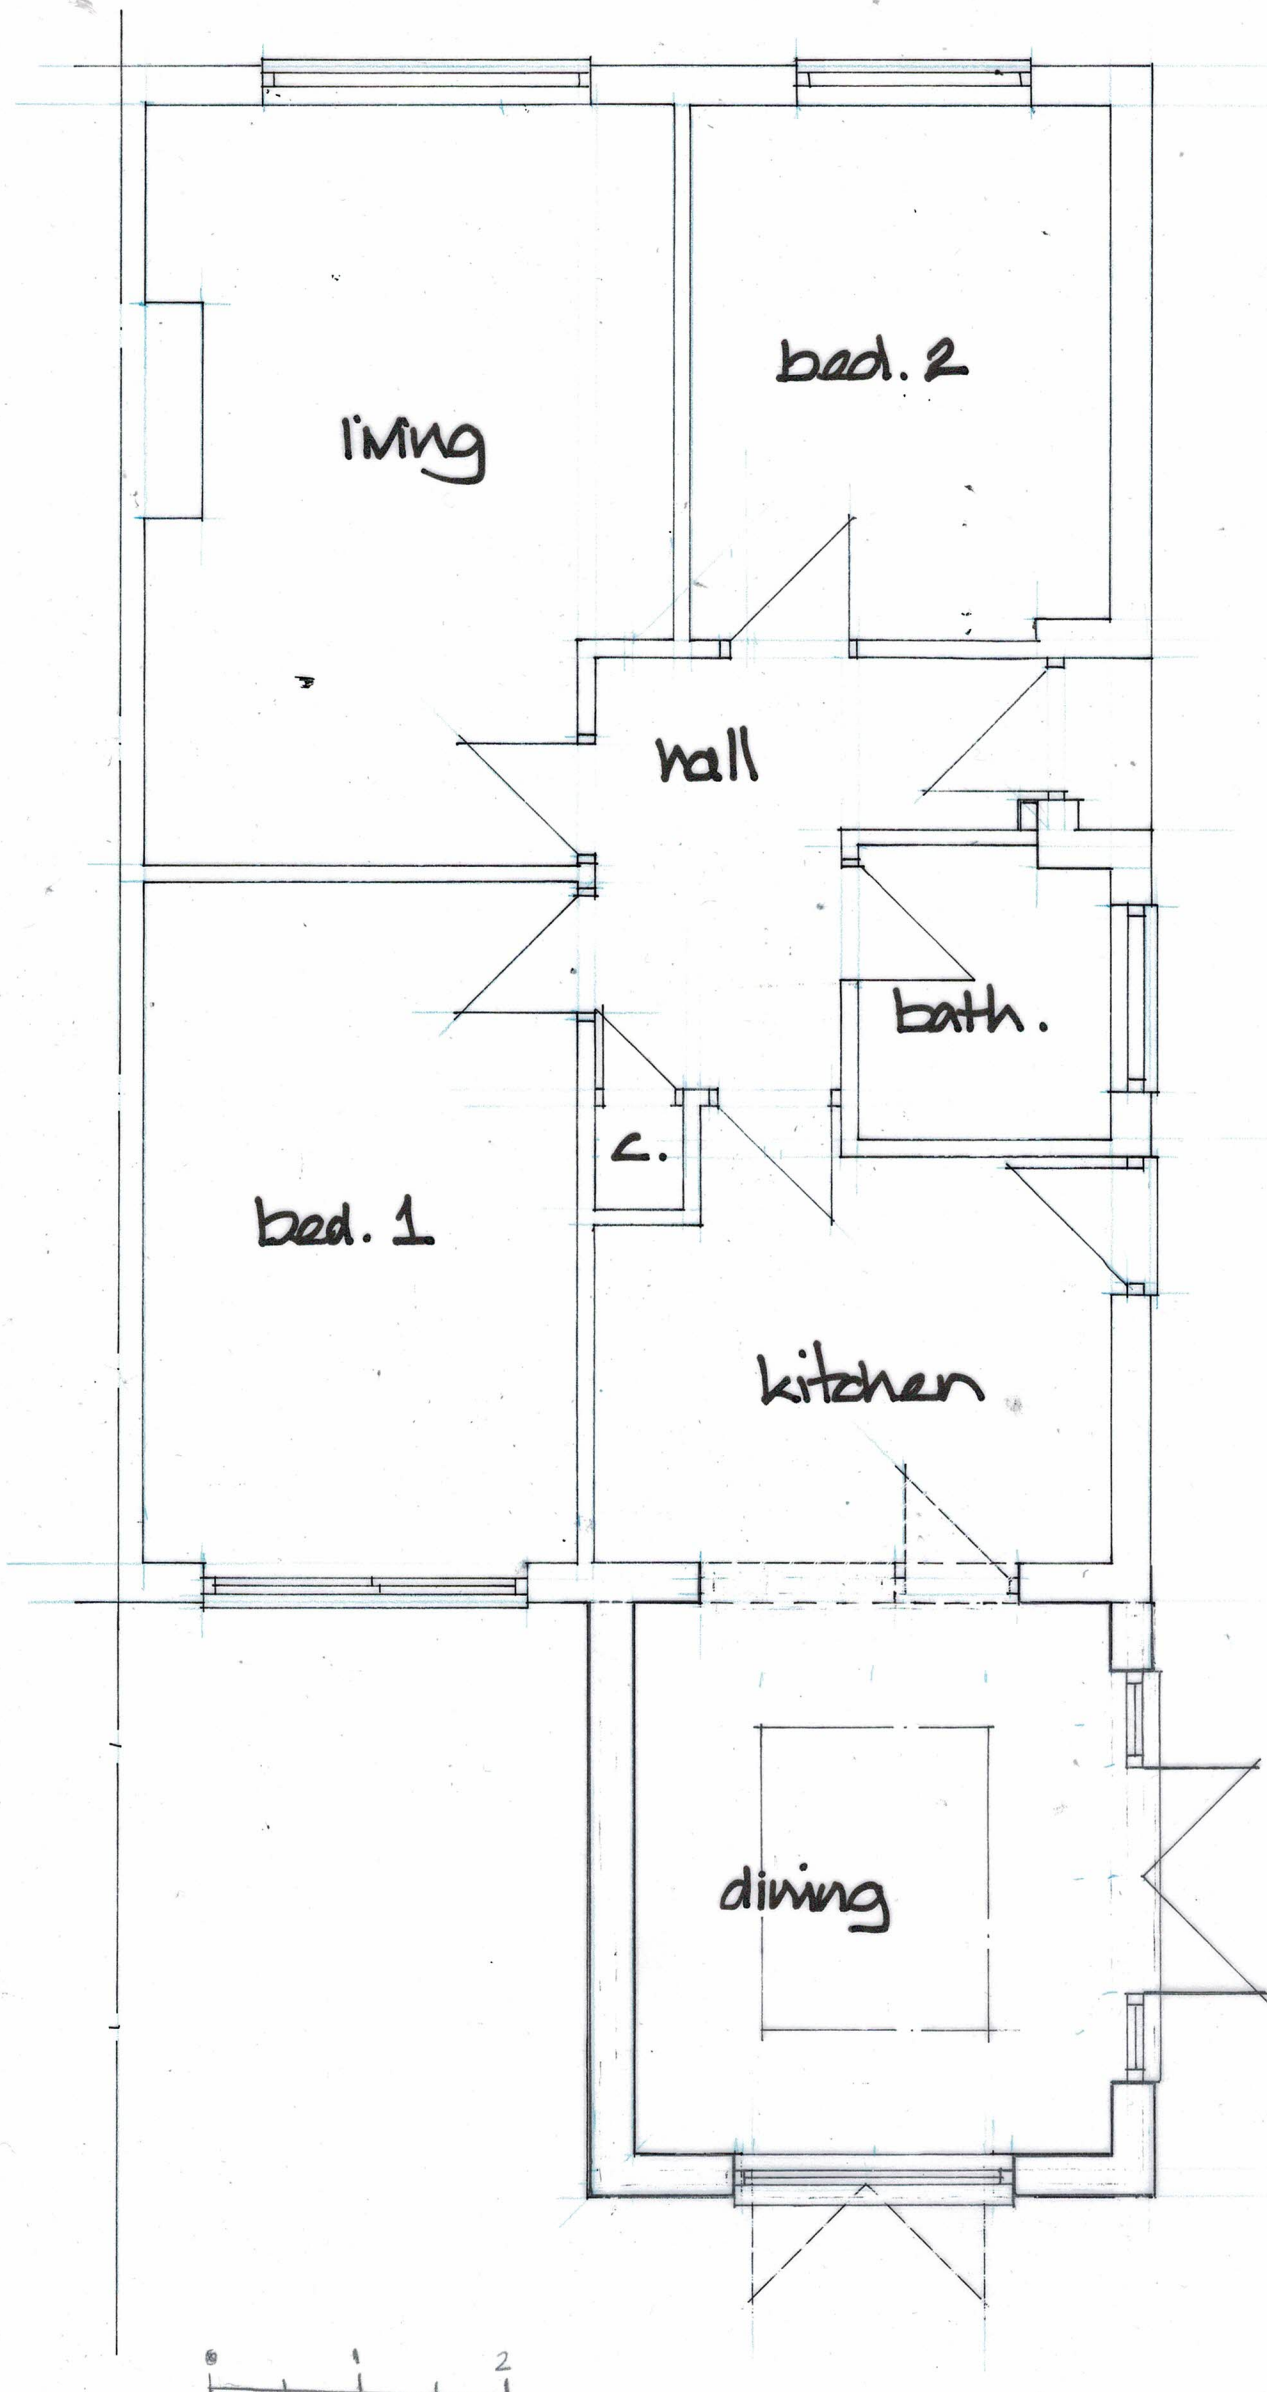

DEREK TREAGUS ASSOCIATES ARCHITECTURAL SERVICES Tel: 07956 624094 Email: derek.treagus@gmail.com			
Project	REAR EXTENSION AT 15 SUTTON CLOSE, WATERLOOVILLE, HAMPSHIRE.		
Client	Mr Hurst		
Subject	Planning Drawing Proposed Floor Plan		
Date:	Jan 2022	Scale:	1:50 @ A3
Rev:		Drg. No.	22/205/02
• Copyright reserved. • All dimensions are to be site confirmed and should not be scaled unless for Planning purposes. • Verify all queries with the office.			