





Rear Elevation
1 : 100

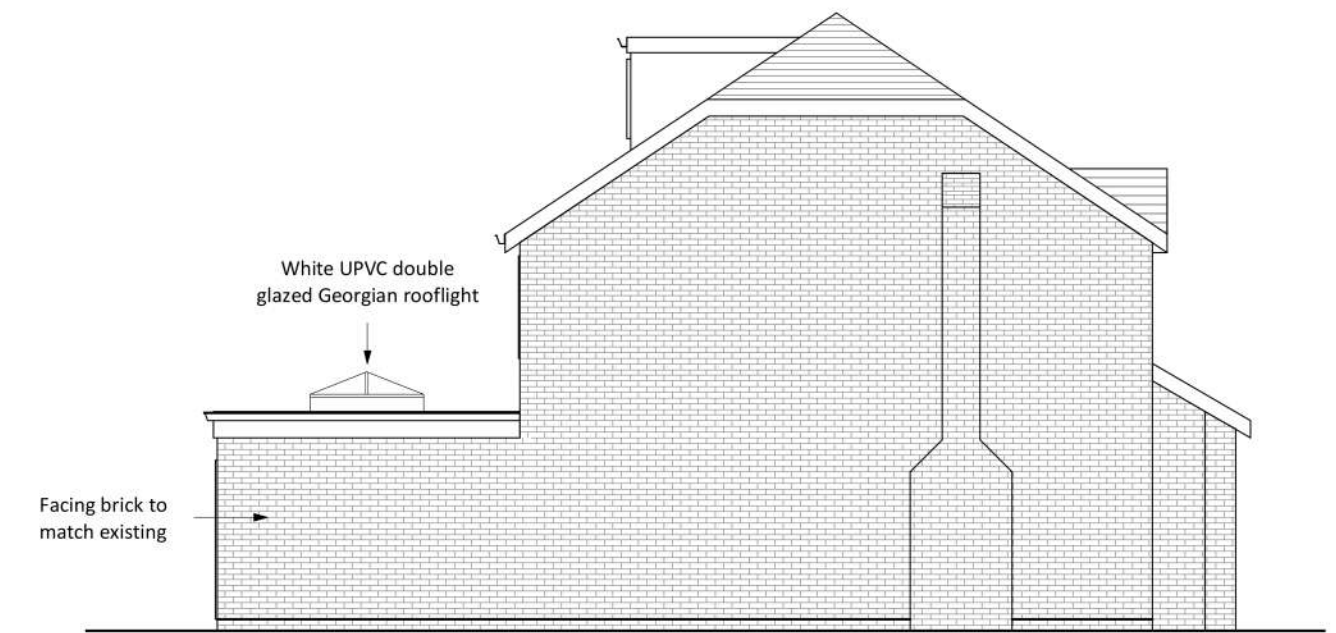

Side Elevation 1
1 : 100




Side Elevation 2
1 : 100

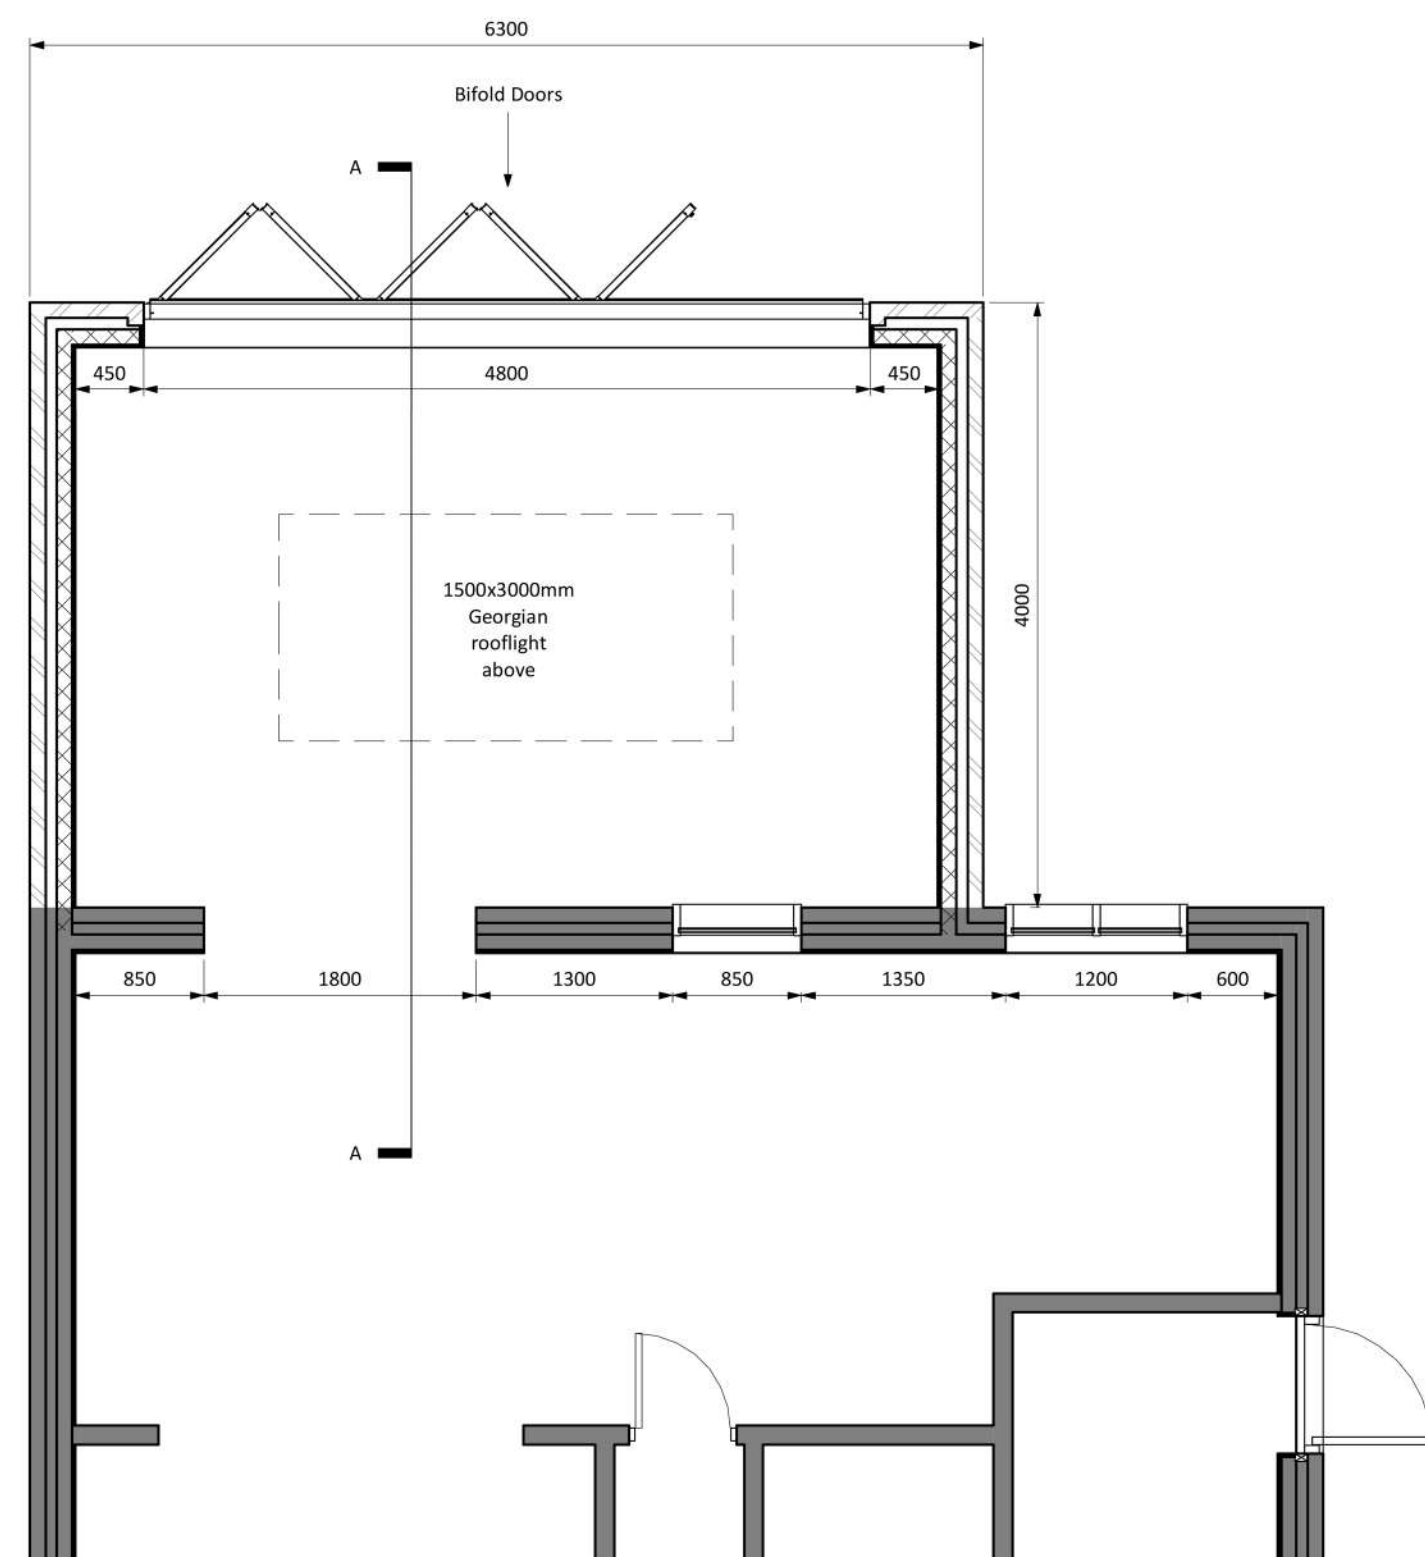

Proposed Ground Floor Plan
1 : 50

Existing floor to be replaced by 65mm sand/cement screed, vapour control layer, 80mm GA4000 Celotex rigid insulation with all joints tightly butted, use Celotex TB4020 boards as up stands to fit around floor perimeters to eliminate thermal bridging at screed edges, 100mm concrete slab, 1200g dpm which must provide continuity with the damp proof course (minimum 150mm above surrounding ground level), 50mm sand blinding, 150mm well consolidated hardcore.

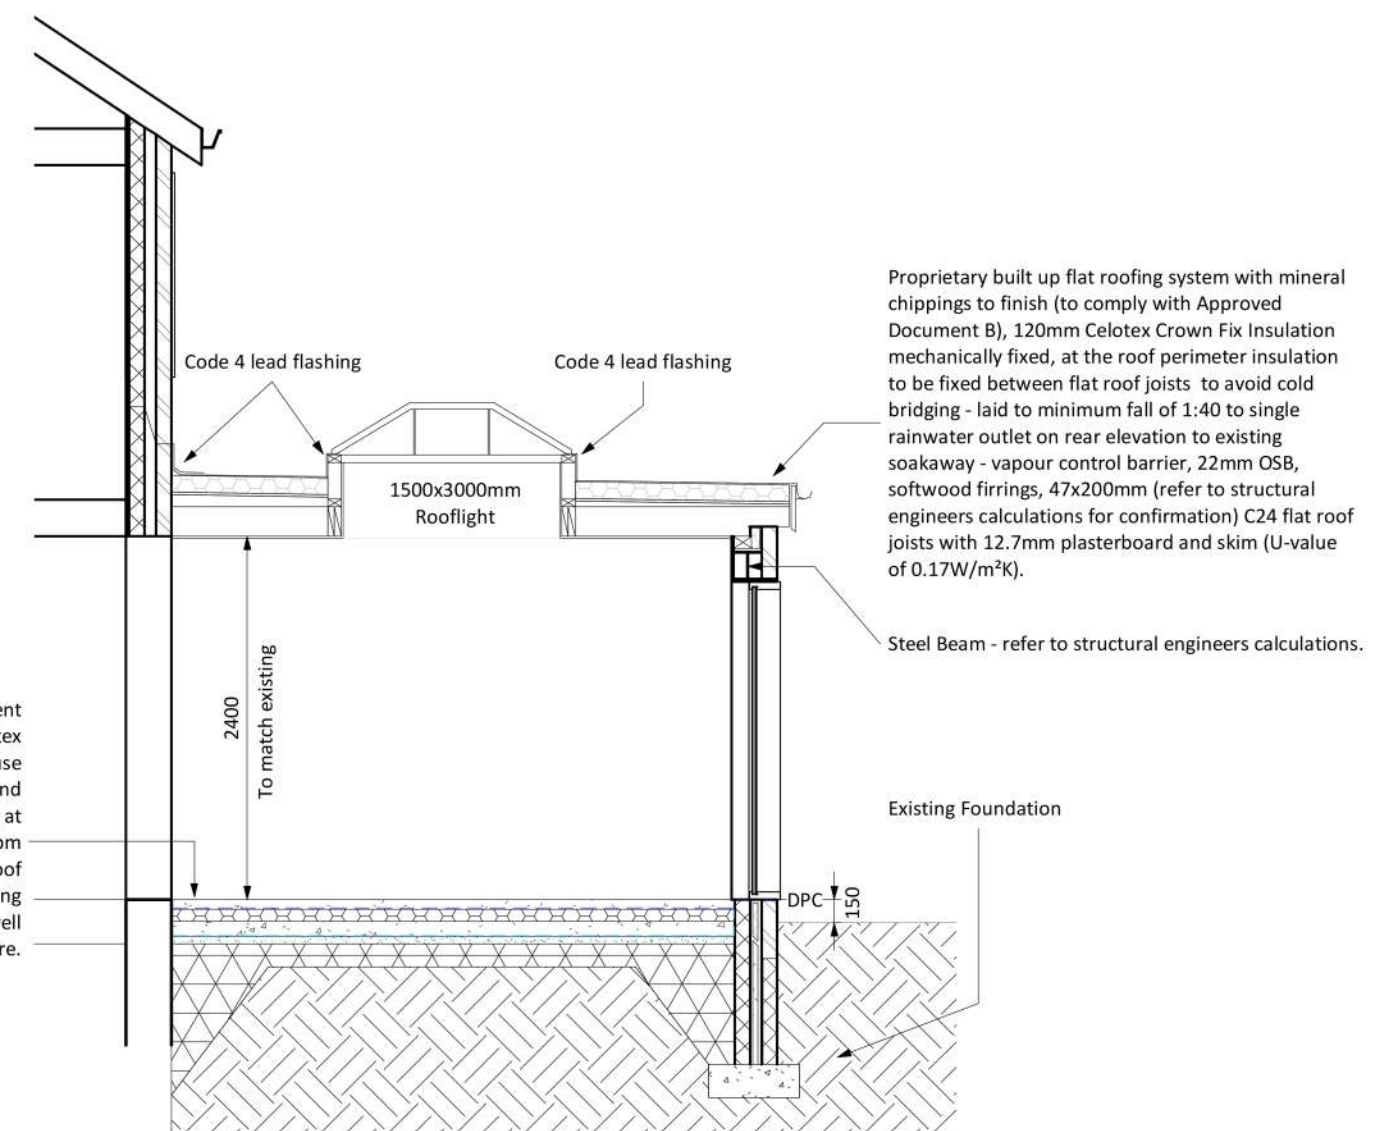

Proposed Section A-A
1 : 50

CLIENT

Mr D'Arcy-Burt

PROJECT

28 Everglades Avenue,
Waterlooville, PO8 8NA

DRAWING TITLE

Proposed Plan & Elevations

SCALE

As indicated @ A2

DRAWING NUMBER

28/02