


THIS DRAWING IS THE PROPERTY OF STEPHEN BROMLEY ASSOCIATES
AND MUST NOT BE REPRODUCED IN PART OR IN WHOLE OR USED FOR
THE EXECUTION OF WORKS WITHOUT THEIR PERMISSION.
DO NOT SCALE EXCEPT FOR PLANNING PURPOSES.
ALL DRAWINGS TO BE CHECKED ON SITE PRIOR TO COMMENCEMENT
OF ANY CONSTRUCTION WORKS AND STEPHEN BROMLEY ASSOCIATES
NOTIFIED OF ANY DISCREPANCIES.
WE CAN TAKE NO RESPONSIBILITY FOR ANY WORKS UNTIL THEY ARE
CHECKED AND CERTIFIED TO COMPLY BY THE RELEVANT BUILDING CONTROL.

0 1 2 3 4 5 6 7 8 9 10m


EXISTING



FRONT ELEVATION NORTH ELEVATION

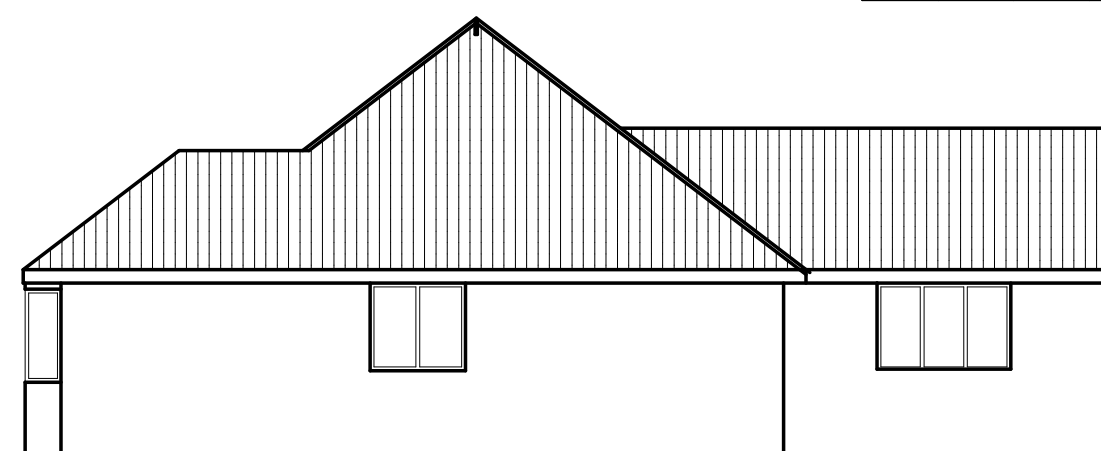

SIDE ELEVATION WEST ELEVATION

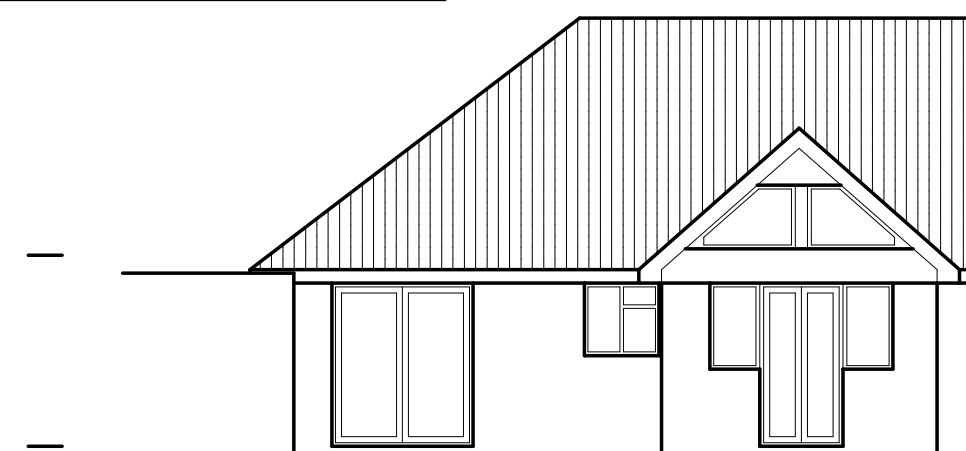


REAR ELEVATION SOUTH ELEVATION





PROPOSED



GROUND FLOOR PLAN EXISTING

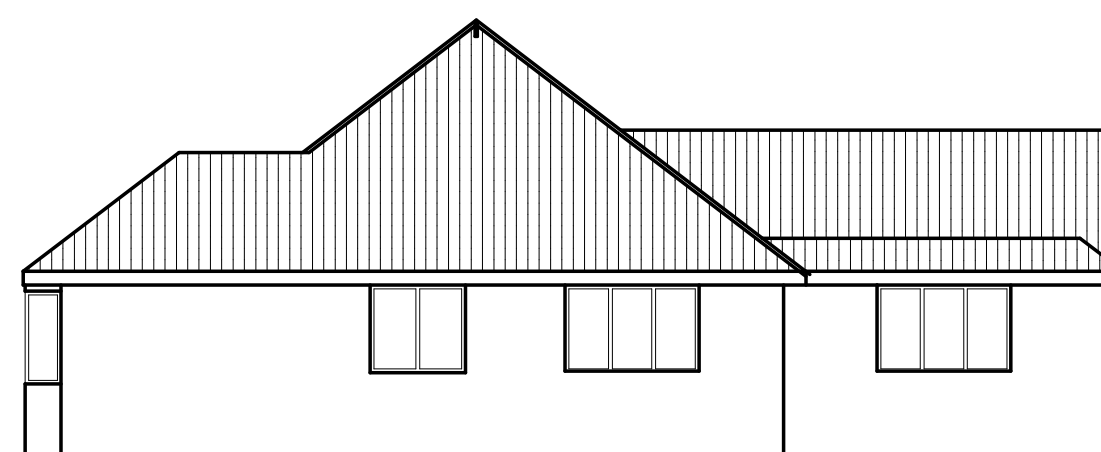

GROUND FLOOR PLAN PROPOSED

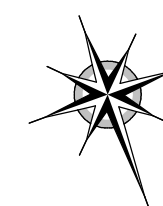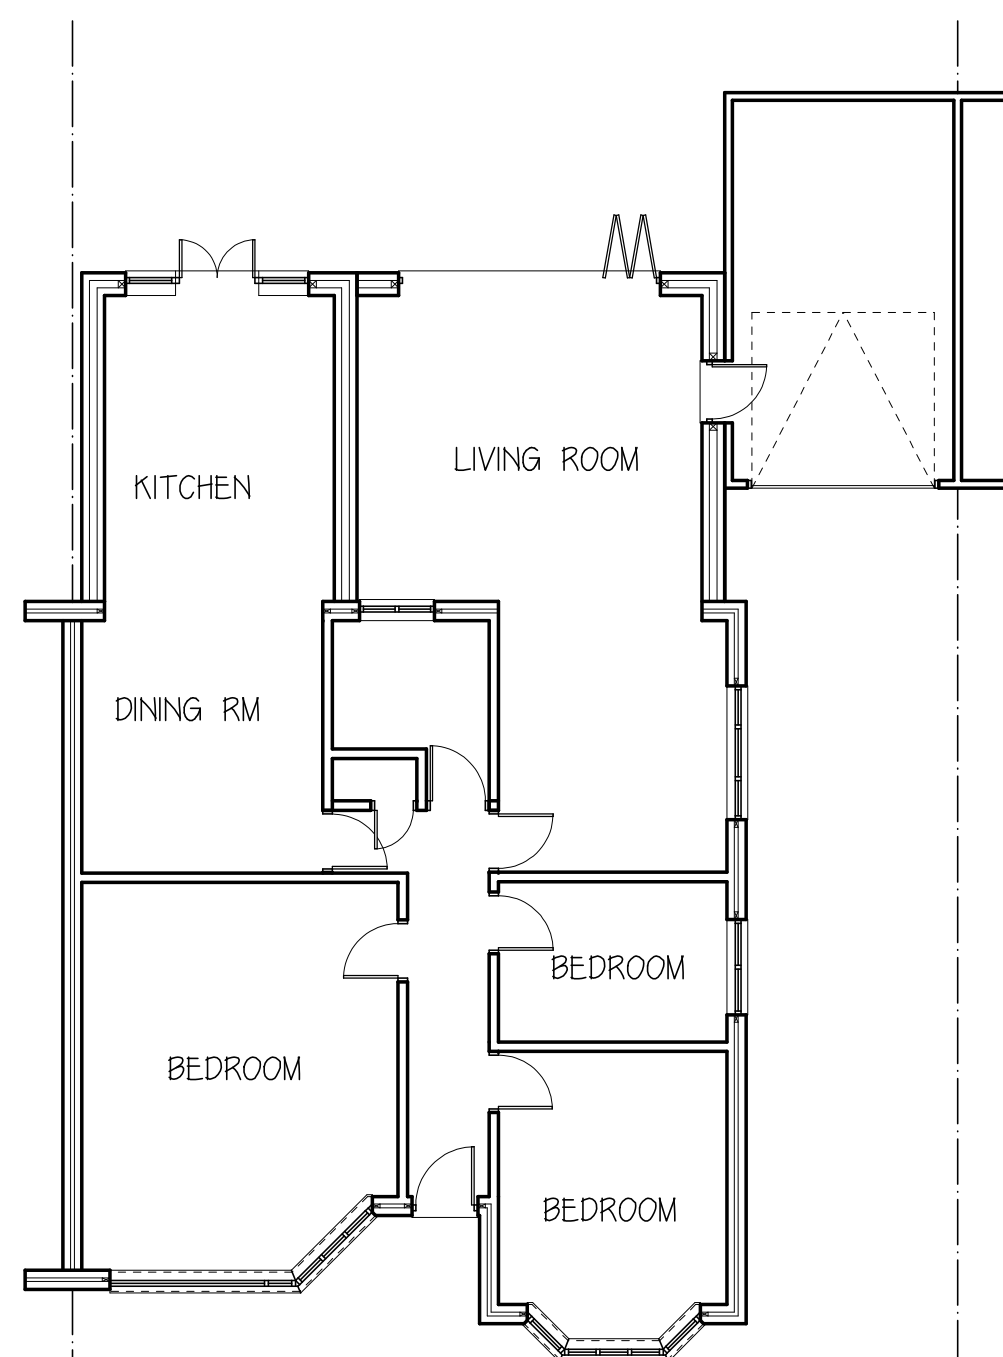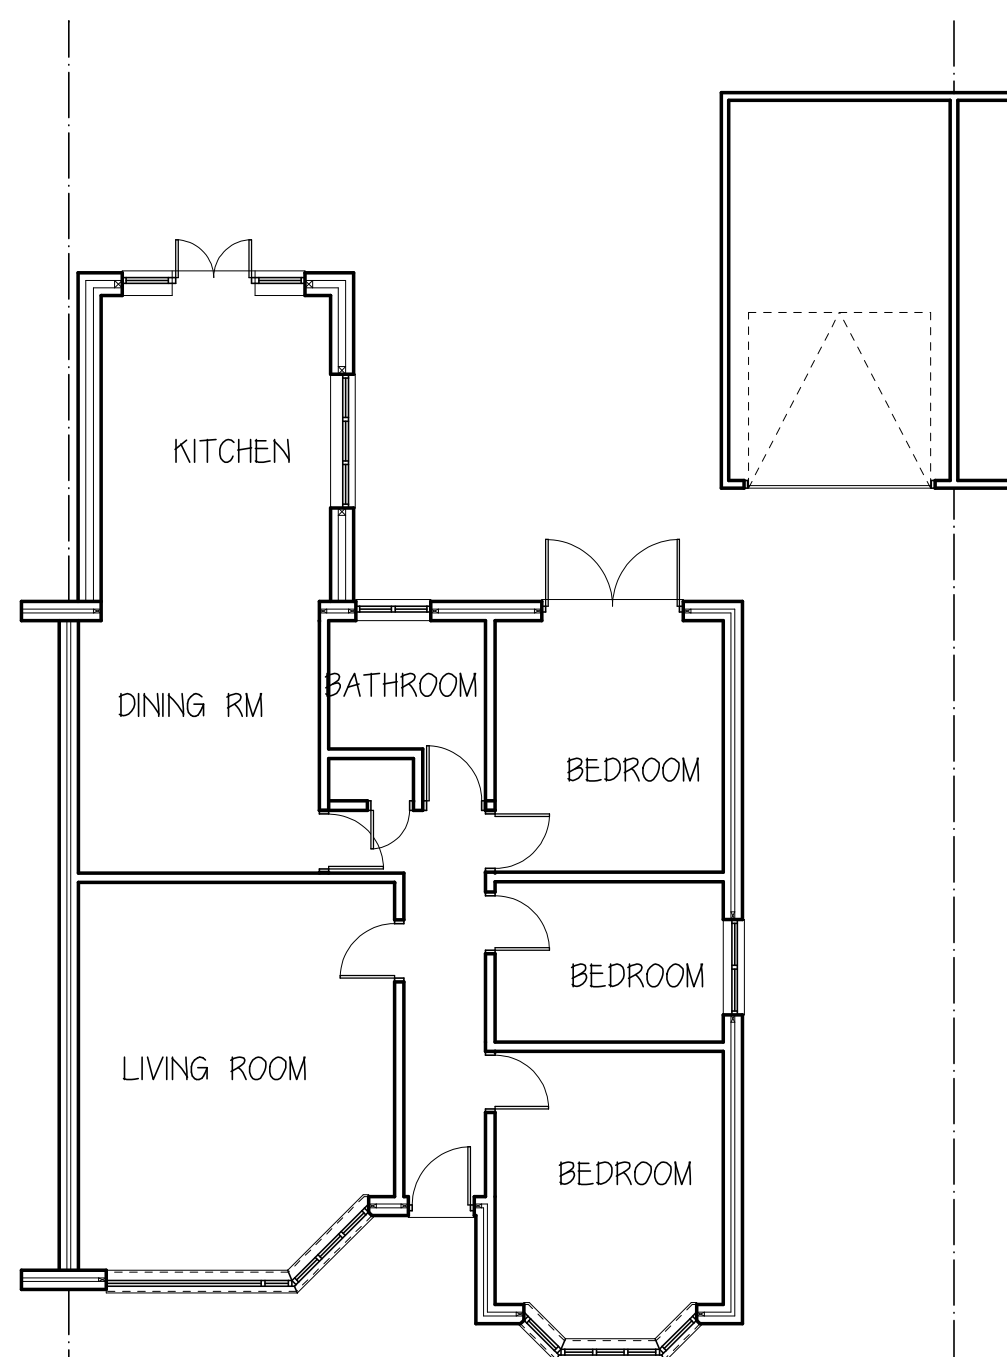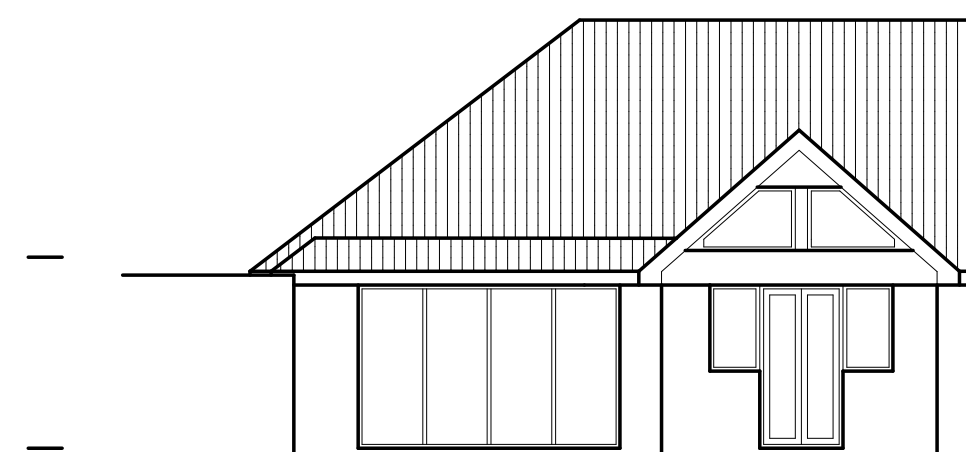

0 1 2 3 4 5 6 7 8 9 10m

STEPHEN BROMLEY ASSOCIATES
5 WEST ST SHOREHAM BY SEA
WEST SUSSEX

PROPOSED EXTENSION

AT SCALE 1:100 @ A2

50 SELANGOR AVE
EMSWORTH

Drawing no 11988-1