



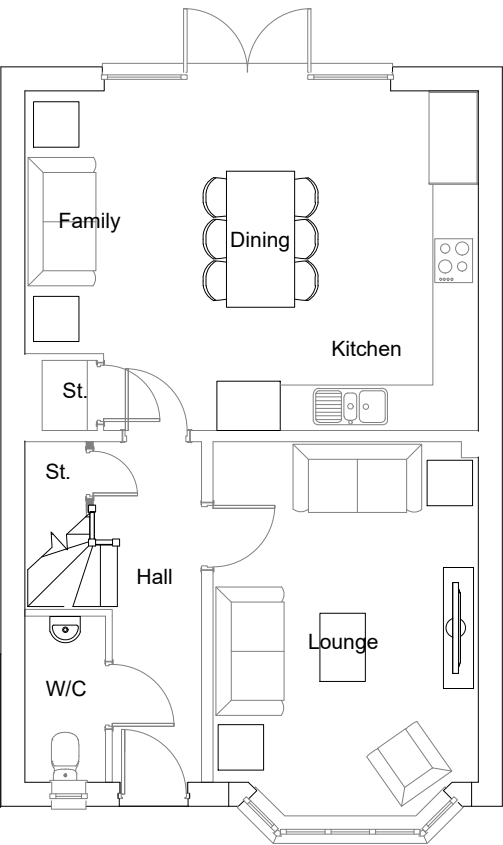

Ground Floor Plan

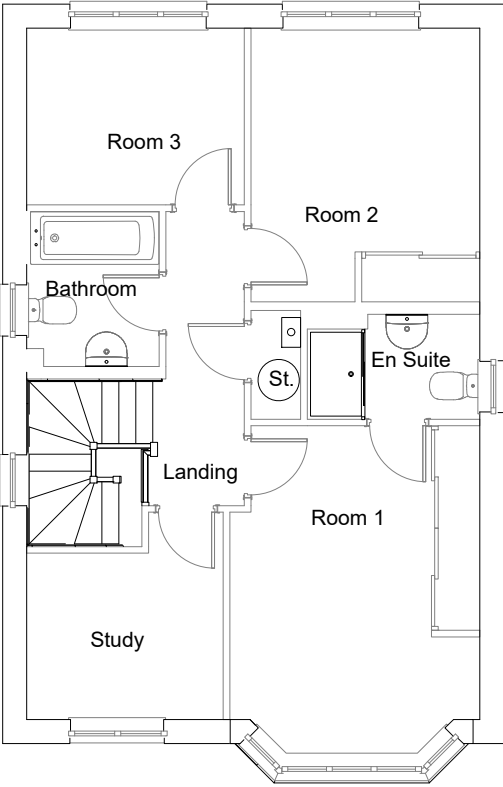

First Floor Plan

Housetype	Stratford	Variation	Option
Bedrooms	3	Persons	5
Sq.ft	1218	Sq.m	113.24

PLOT No.

As Drawn - 60

Handed - 38



Romsey Office Building 300, The Grange, Romsey Road, Michelmersh, Romsey, Hampshire, SO51 0AE T:01794 367703 F:01794 367276	Portishead Office Unit 5, Middle Bridge Business Park, Bristol Road, Portishead, Bristol, BS20 6PN T:01275 407000 F:01794 367276	Rev A B C D	Description Planning Issue. Plot numbers updated. Planning Issue. Planning Issue. Plot numbers updated. Planning Issue.	Date 31.03.21 02.11.21 15.11.21 07.02.22	Au JF JF JF JF	Ch
---	--	--------------------------------	--	---	-----------------------------------	-----------

Project	Camps Field, Barton Road		
Drawing	House Type: Stratford Floor Plans		
Client	Redrow Homes Southern Counties		
Job no.	REDR200818	Date	11.01.21
Dwg no.	HT.STRA.p	Rev.	D
Author	AY	Checker	Scale 1:100 at A3
Status	PLANNING	Office	Romsey
Client ref.			

