

This drawing to be read in conjunction
with Drawing Numbers:

21/289/01

21/289/03

21/289/04

Project: Proposed Demolition of Conservatory,
WC, Cupboard, Garage & Form Single
Storey Rear & Side Extensions

Client: **LM & AM Davies**


Title: Proposed Ground Floor Plan

Date: Oct-21

Drawn: NM

Drawing Number: **21/289/02**

Scale: 1:50

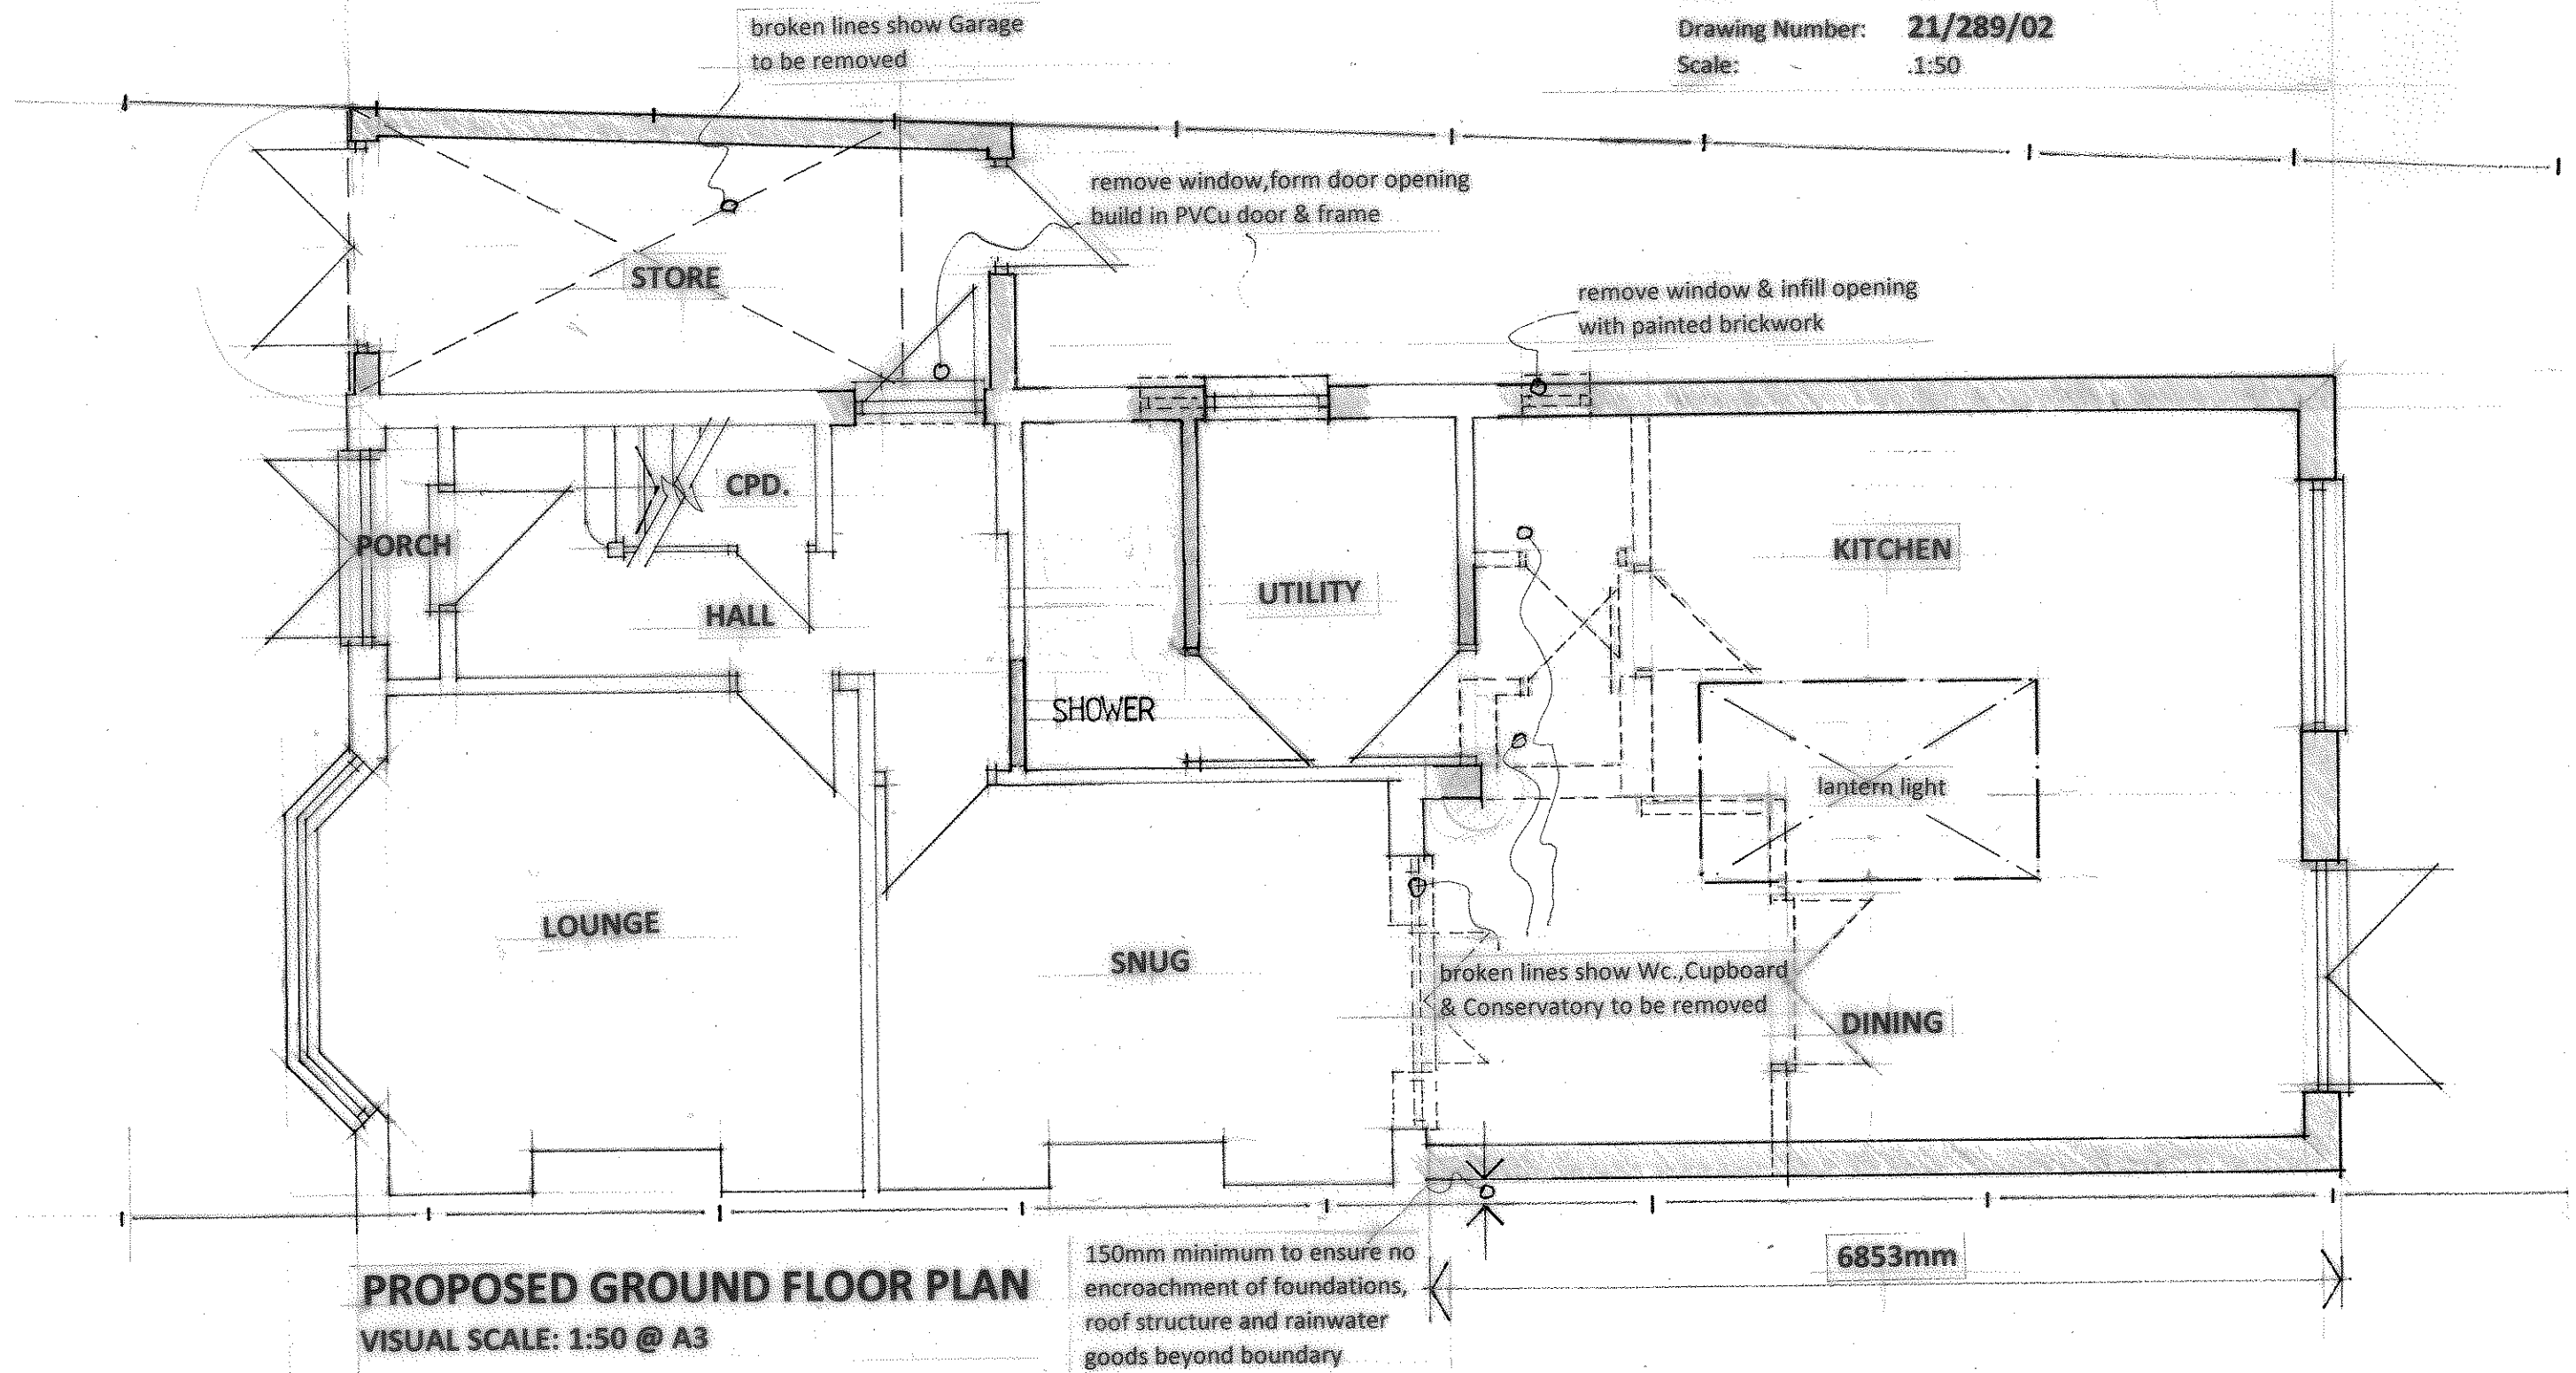

0m 1m 2m 3m 4m 5m 6m