




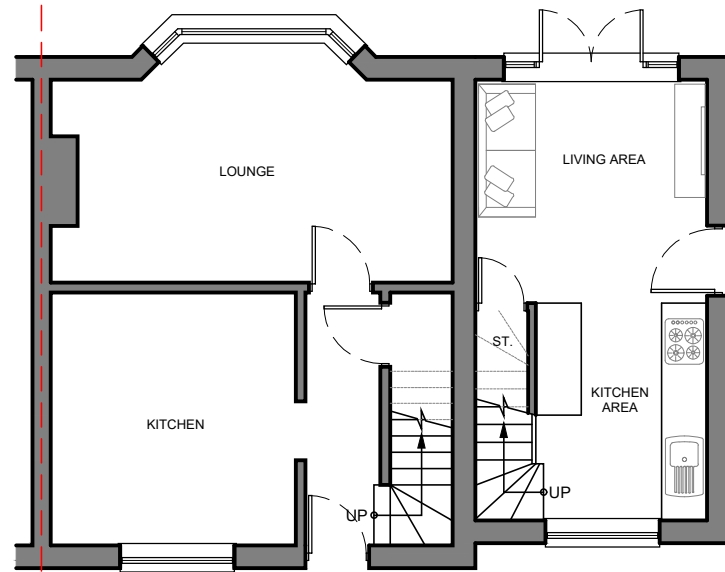


PROPOSED GROUND FLOOR PLAN

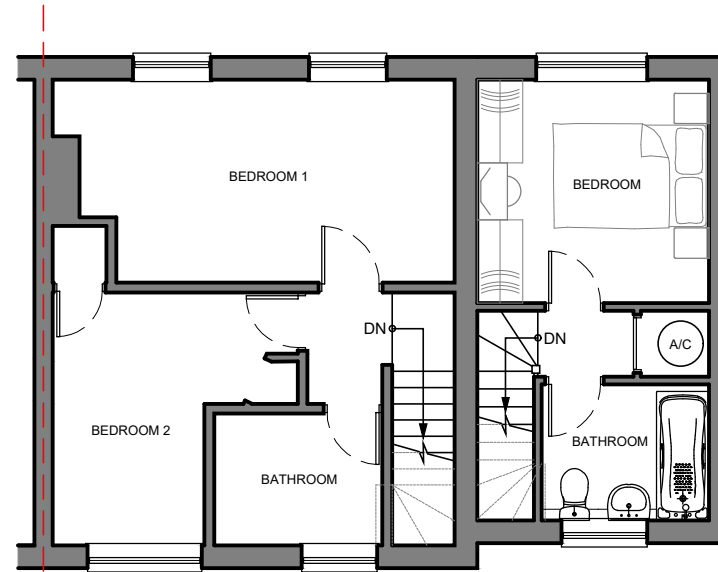



PROPOSED FIRST FLOOR PLAN

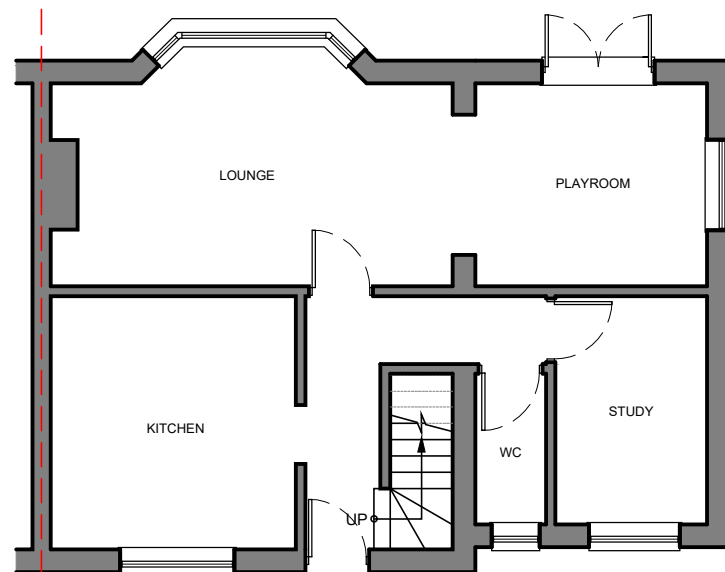

EXISTING APPROVED GROUND FLOOR PLAN

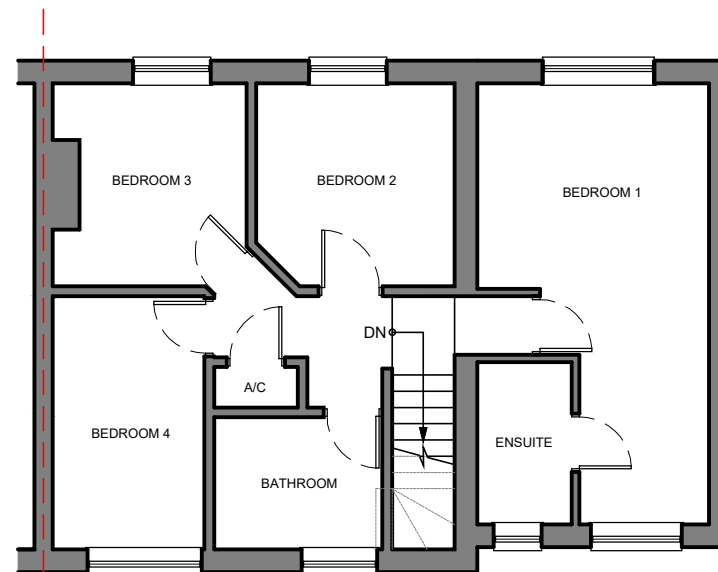

EXISTING APPROVED FIRST FLOOR PLAN

 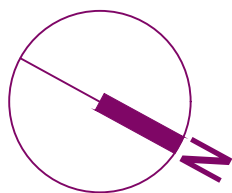

SCALE 1:100

REV.	DATE	DESCRIPTION
PREFIXES TO DRAWING NUMBERS INDICATE THE FOLLOWING P= PRELIMINARY W= WORKING AB= AS BUILT		
DO NOT SCALE/BUILD OFF THESE DRAWINGS. USE WRITTEN DIMENSIONS ONLY. ALL DIMENSIONS TO BE CHECKED ON SITE PRIOR TO COMMENCEMENT OF WORK.		

Proposed Plans

DRAWING STATUS: **PLANNING ISSUE**

23 Winterslow Drive
Havant
Hampshire

DATE Aug 21	SCALE @ AS 1:100	
JOB NO. P 2153	DRAWING NO. 04	REVISION

