



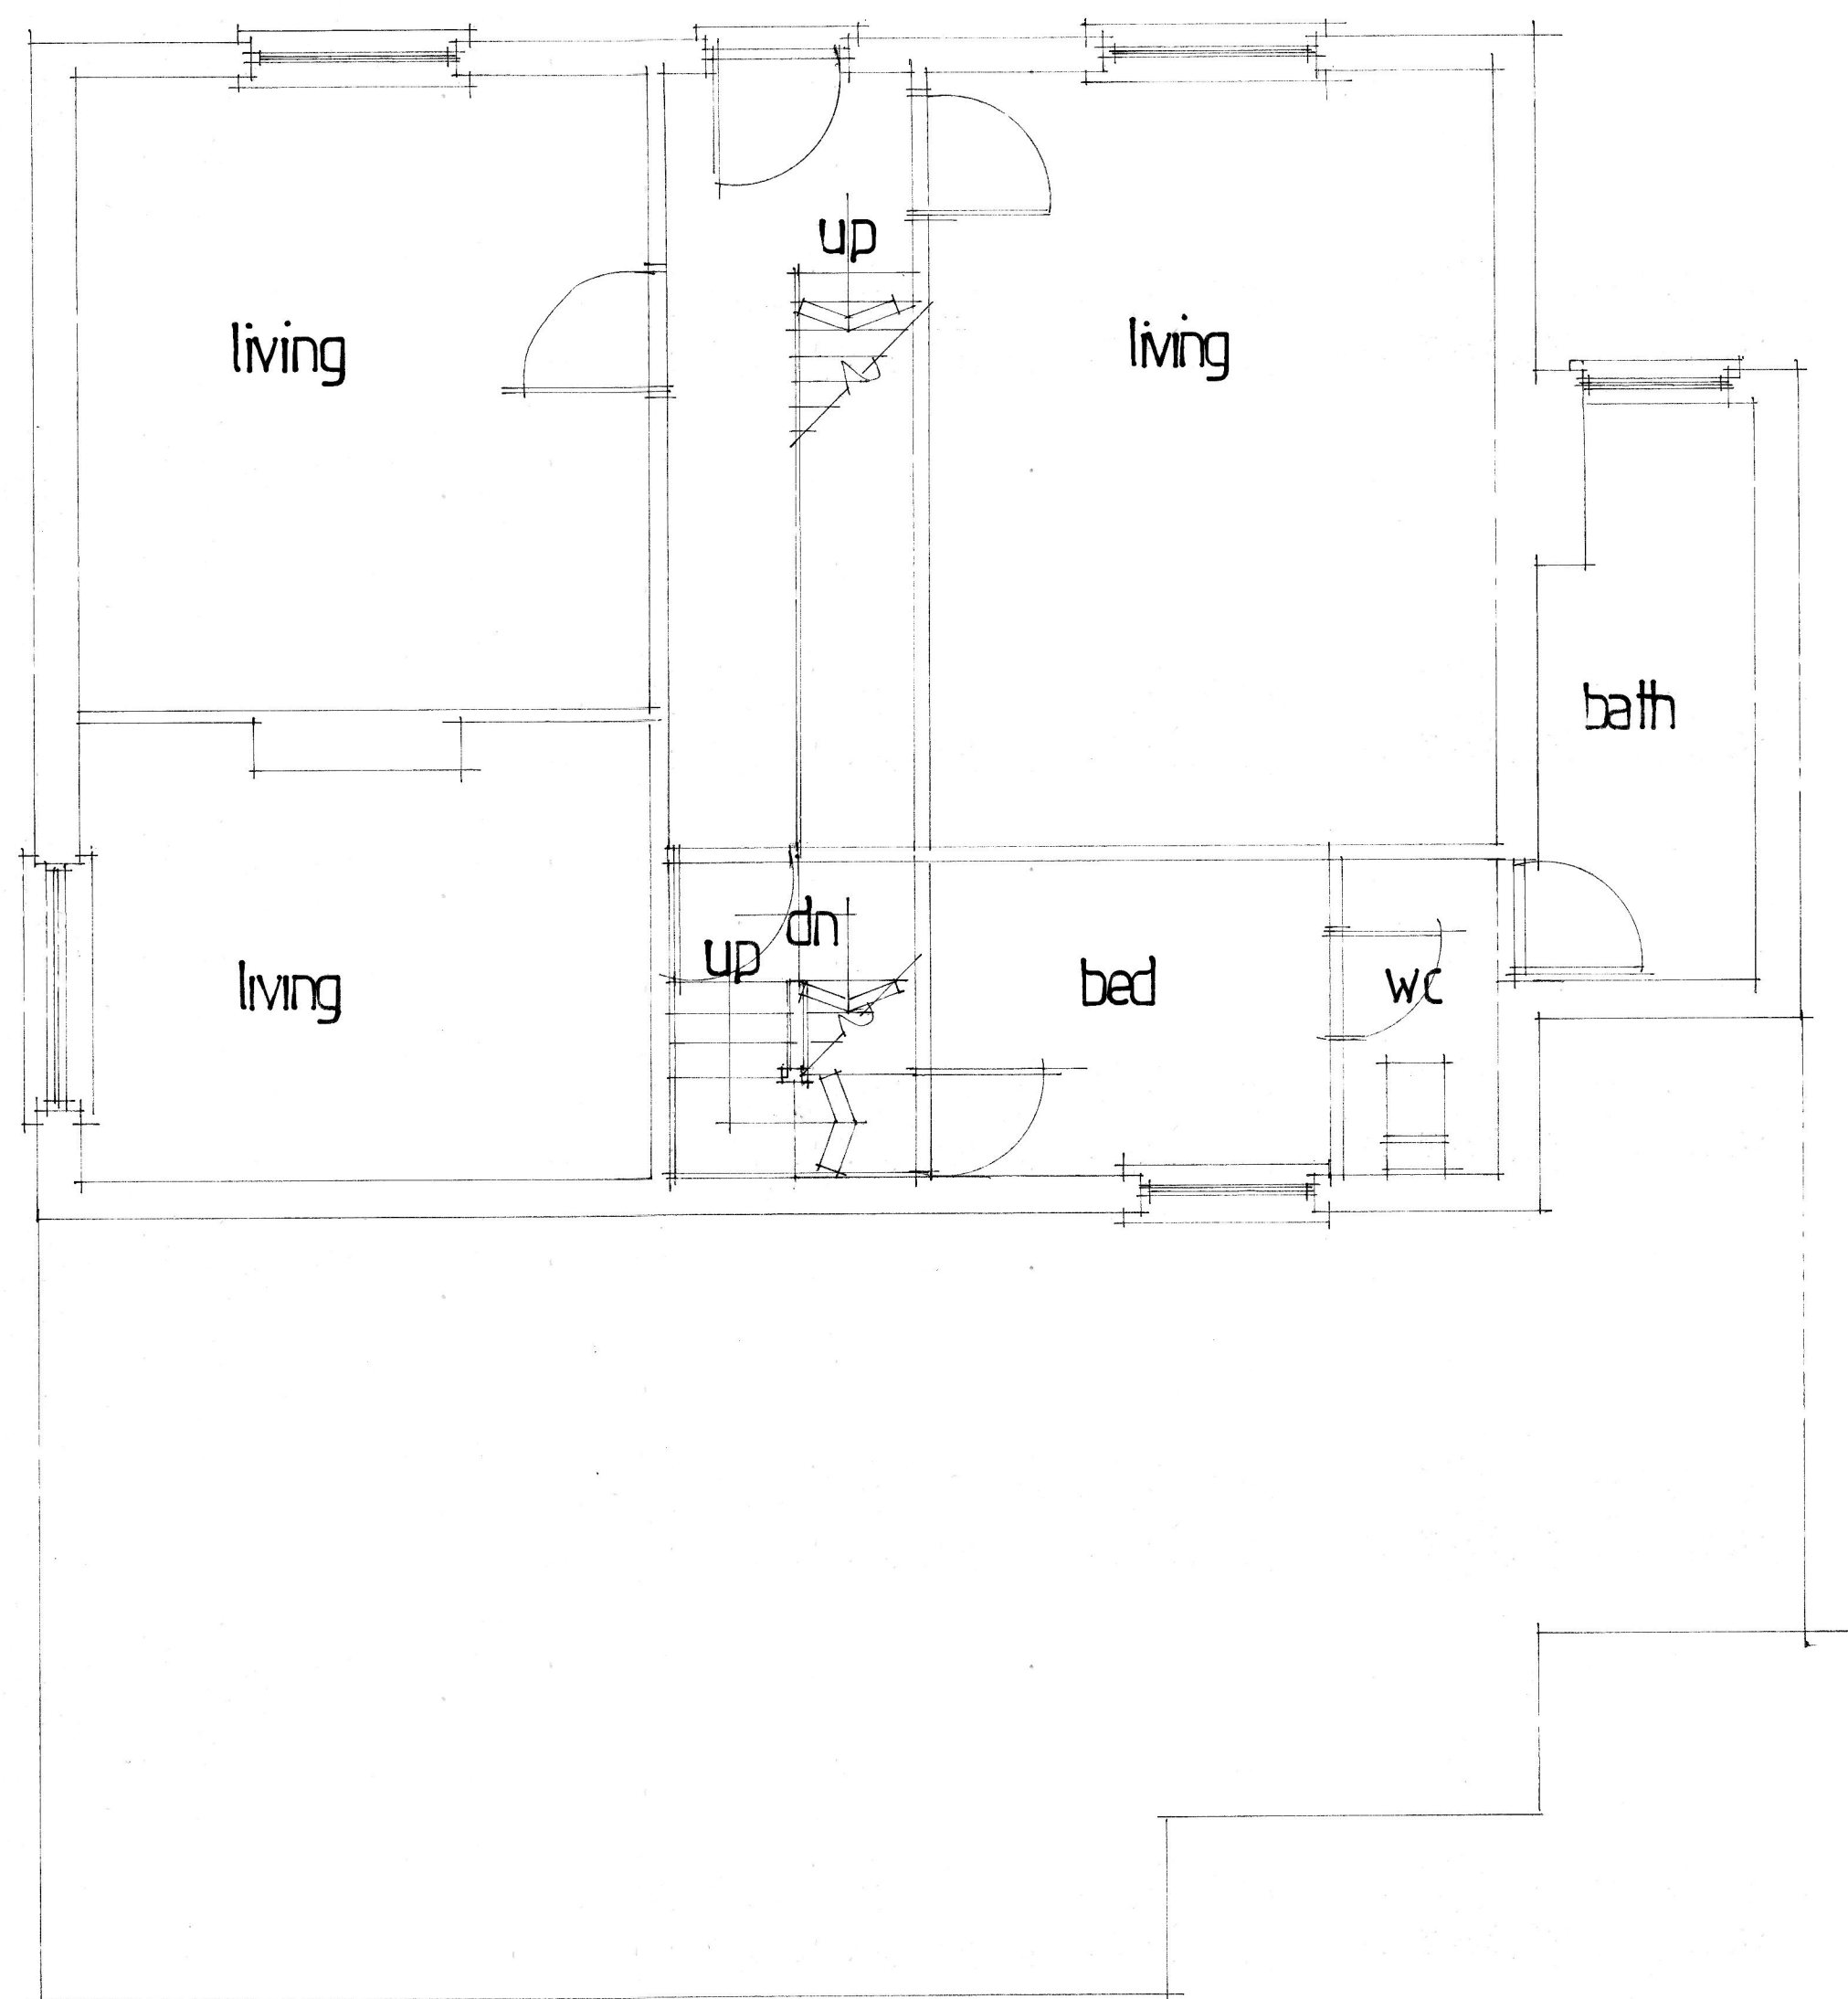

ground floor

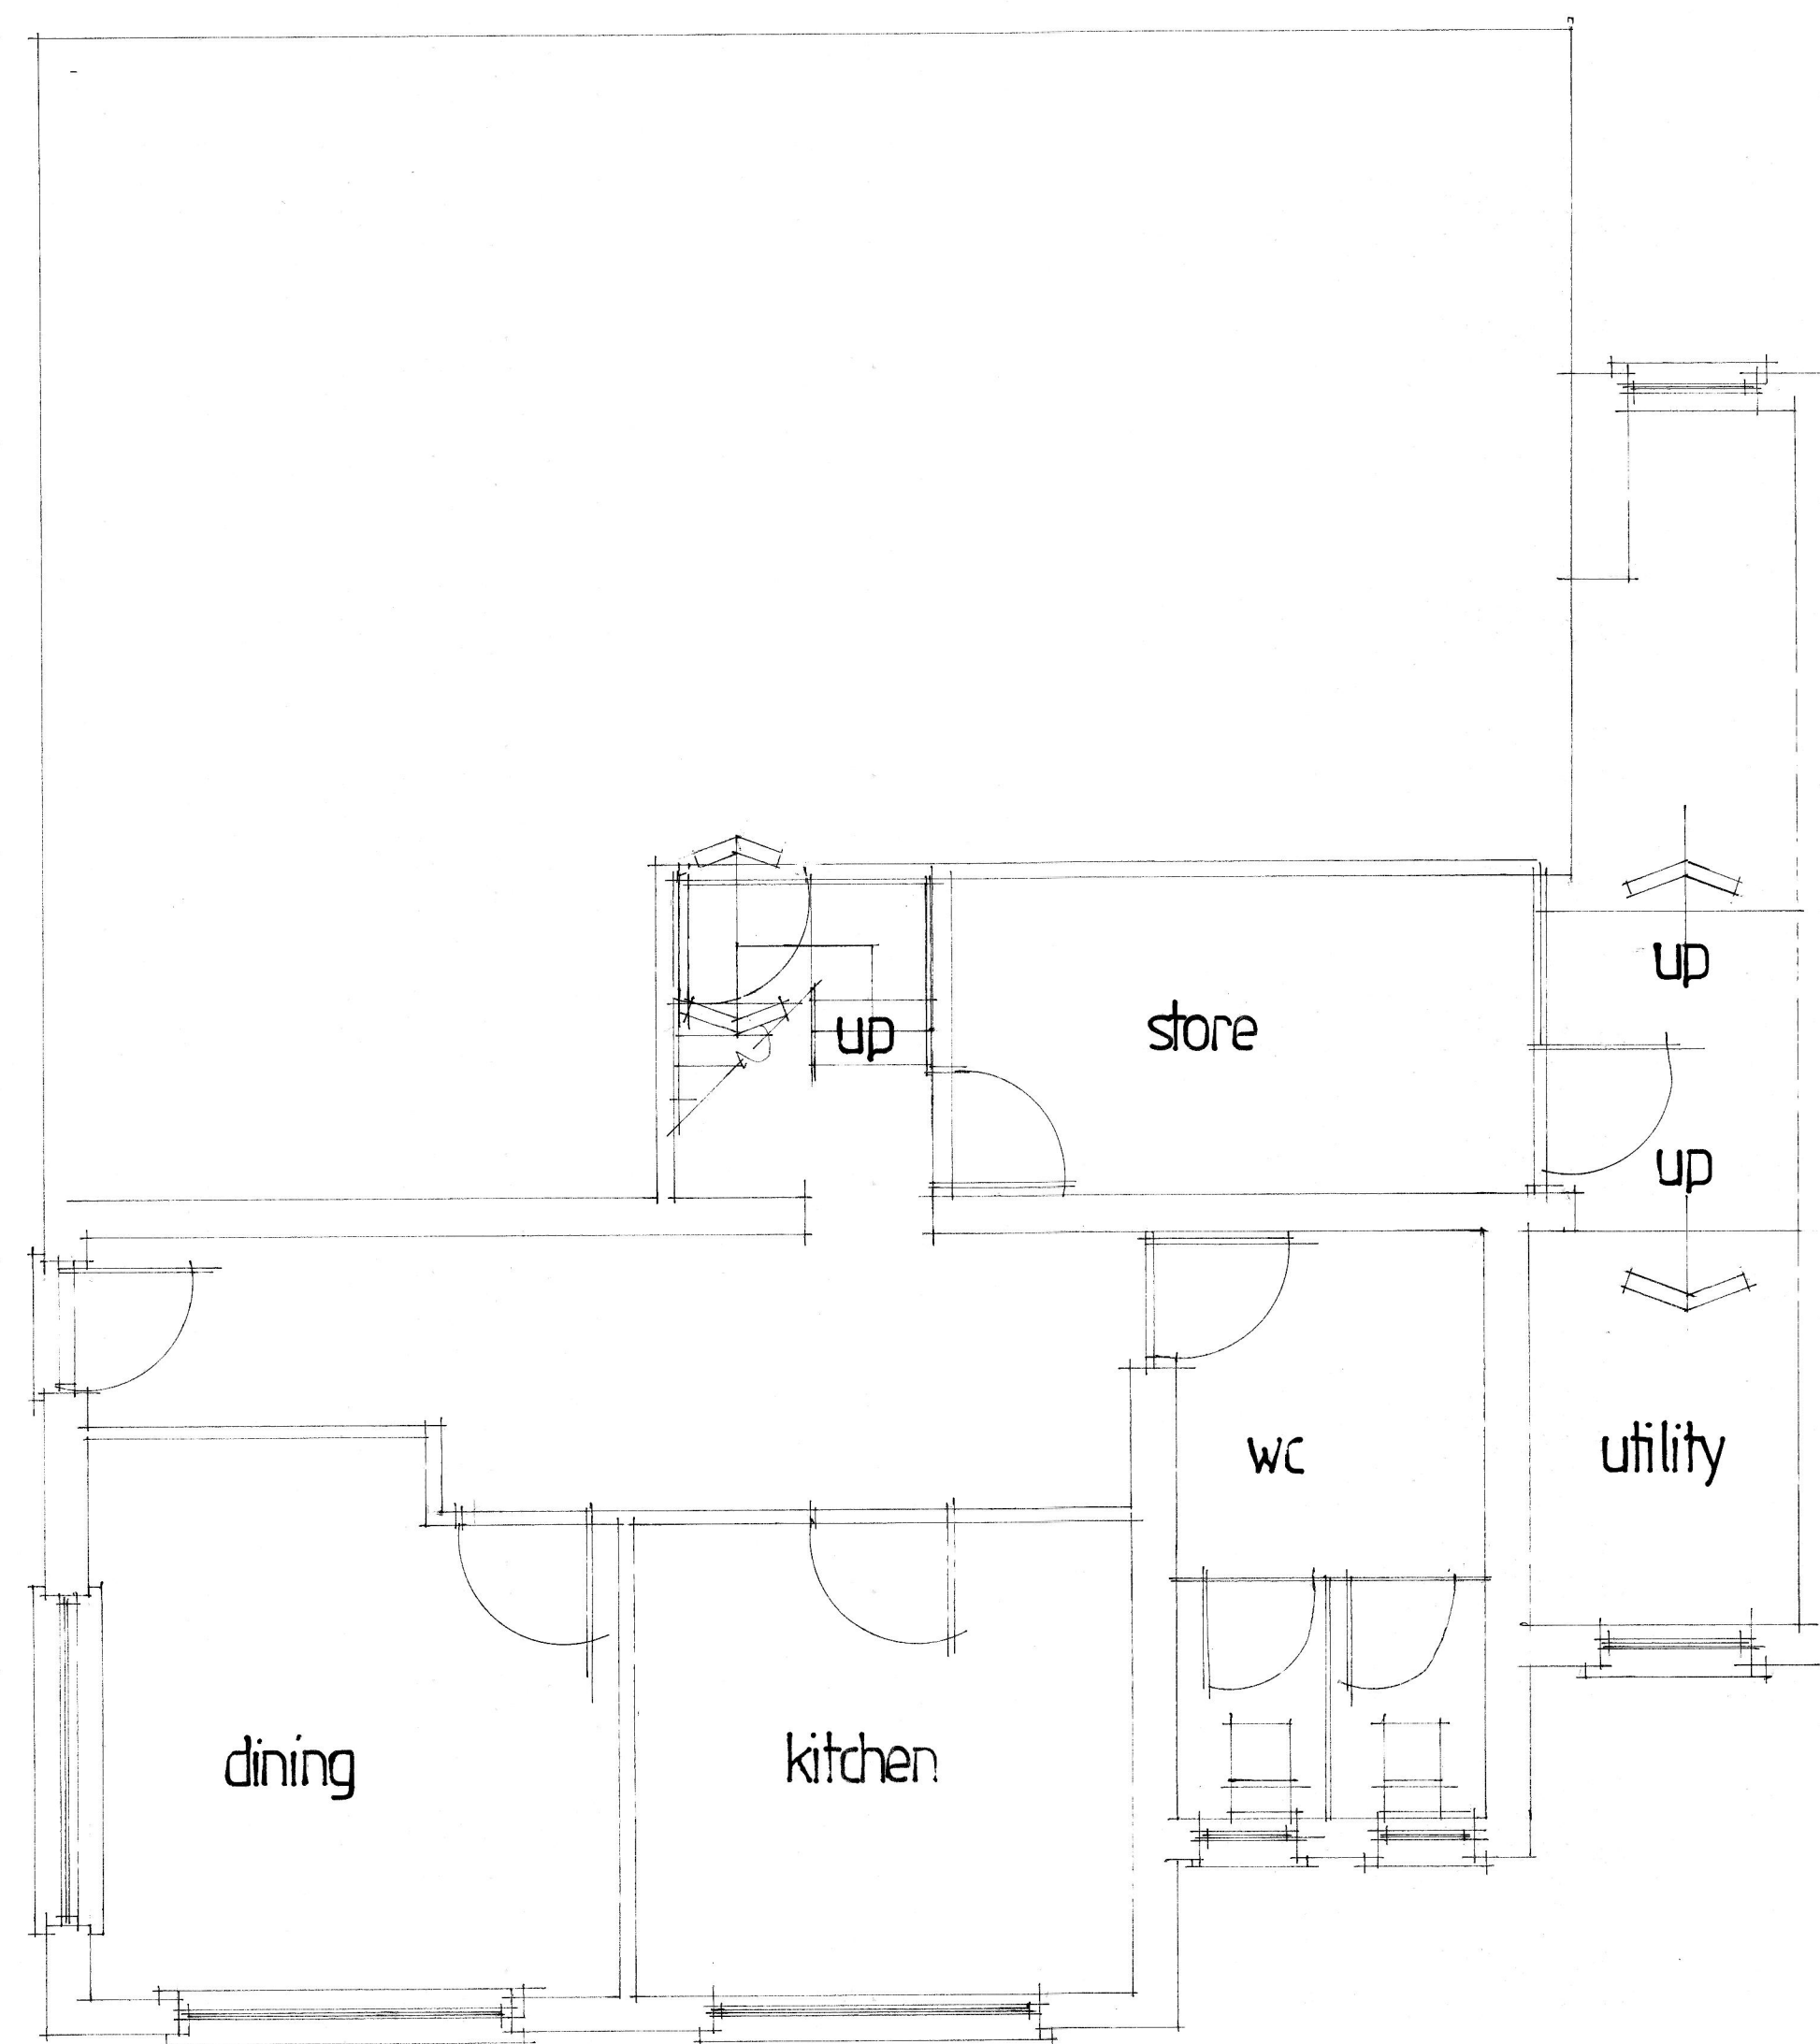

lower ground floor

A	Date	Revision
© copyright		
THORNS-YOUNG ARCHITECTURAL		
THORNS-YOUNG LTD CHARTERED BUILDING CONSULTANTS 232 London Road, North End, Portsmouth PO2 9JQ Tel: (023) 9267 2883 Fax: (023) 9266 3457 Website: www.thornsyong.co.uk		
Client		
MR AND MRS F. HARVEY		
Job Title		
358, LONDON ROAD, WATERLOOVILLE.		
Drawing Title EXISTING FLOOR PLANS AND ELEVATIONS		
Scale 1:50 + 1:100		
Date 20.06.2015	Drawn by CMAC	
Drg. No.	8114:15:1	Rev.