
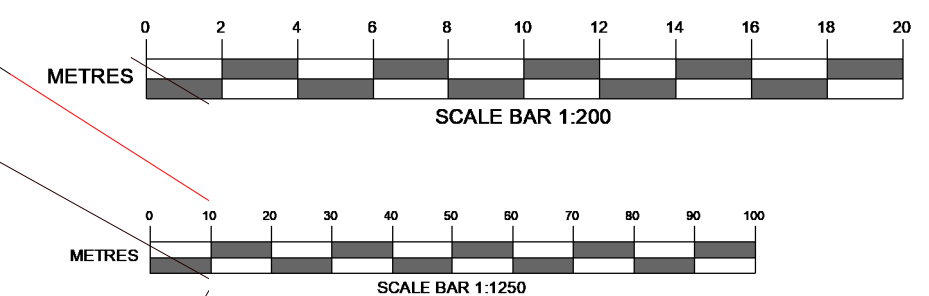
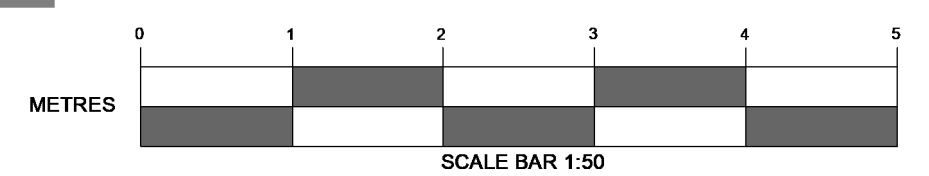


All dimensions to be checked on site and any discrepancy notified to The Consultant. Written dimensions are to be used in preference to scaled dimensions.

It is essential that prior to commencement and during construction works, the contractor reviews the drawings and specification and discusses with the practice any inconsistencies, anomalies, non-industry standard features or other concerns.

Ordnance Survey, (c) Crown Copyright 2021. All rights reserved. Licence number 100022432

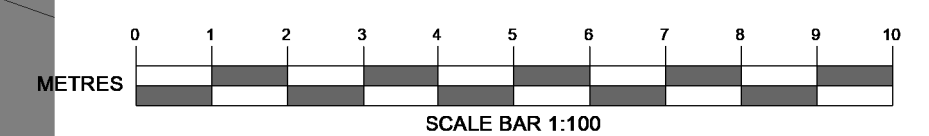


AMENDMENTS	DATE
CLIENT Susanne Sullivan 6 Coates Way Waterloooville PO7 7NW	
PROJECT 26 Manor Way Havant PO9 1BD	
DRAWING TITLE Proposed Plans & Elevations	
DATE 15/07/2021	
SCALE As indicated	
DRAWING No. 21.008.SP 02B1	REVISION



North Elevation

3 1 : 100

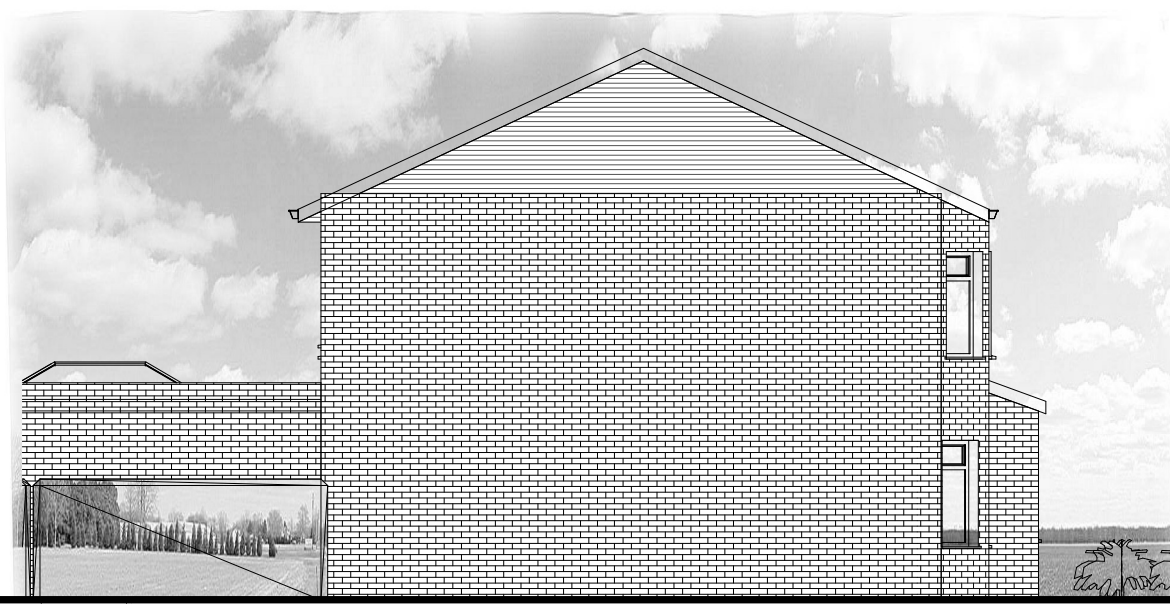

4  South
Elevation
1 : 100



West Elevation

5 1 : 100




East Elevation

6 1 : 100




7 Front Aerial

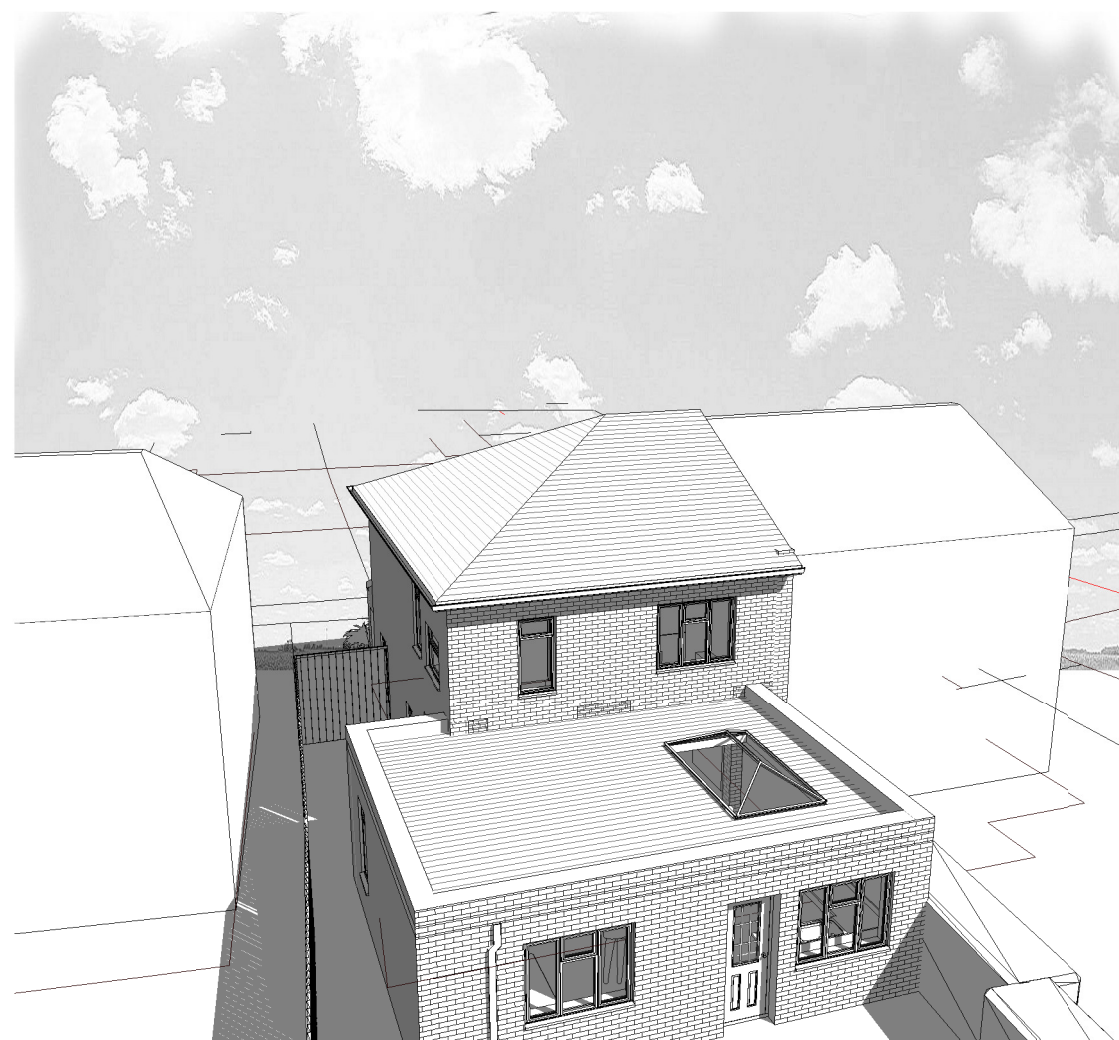

8 Rear Aerial




9 Rear Perspective

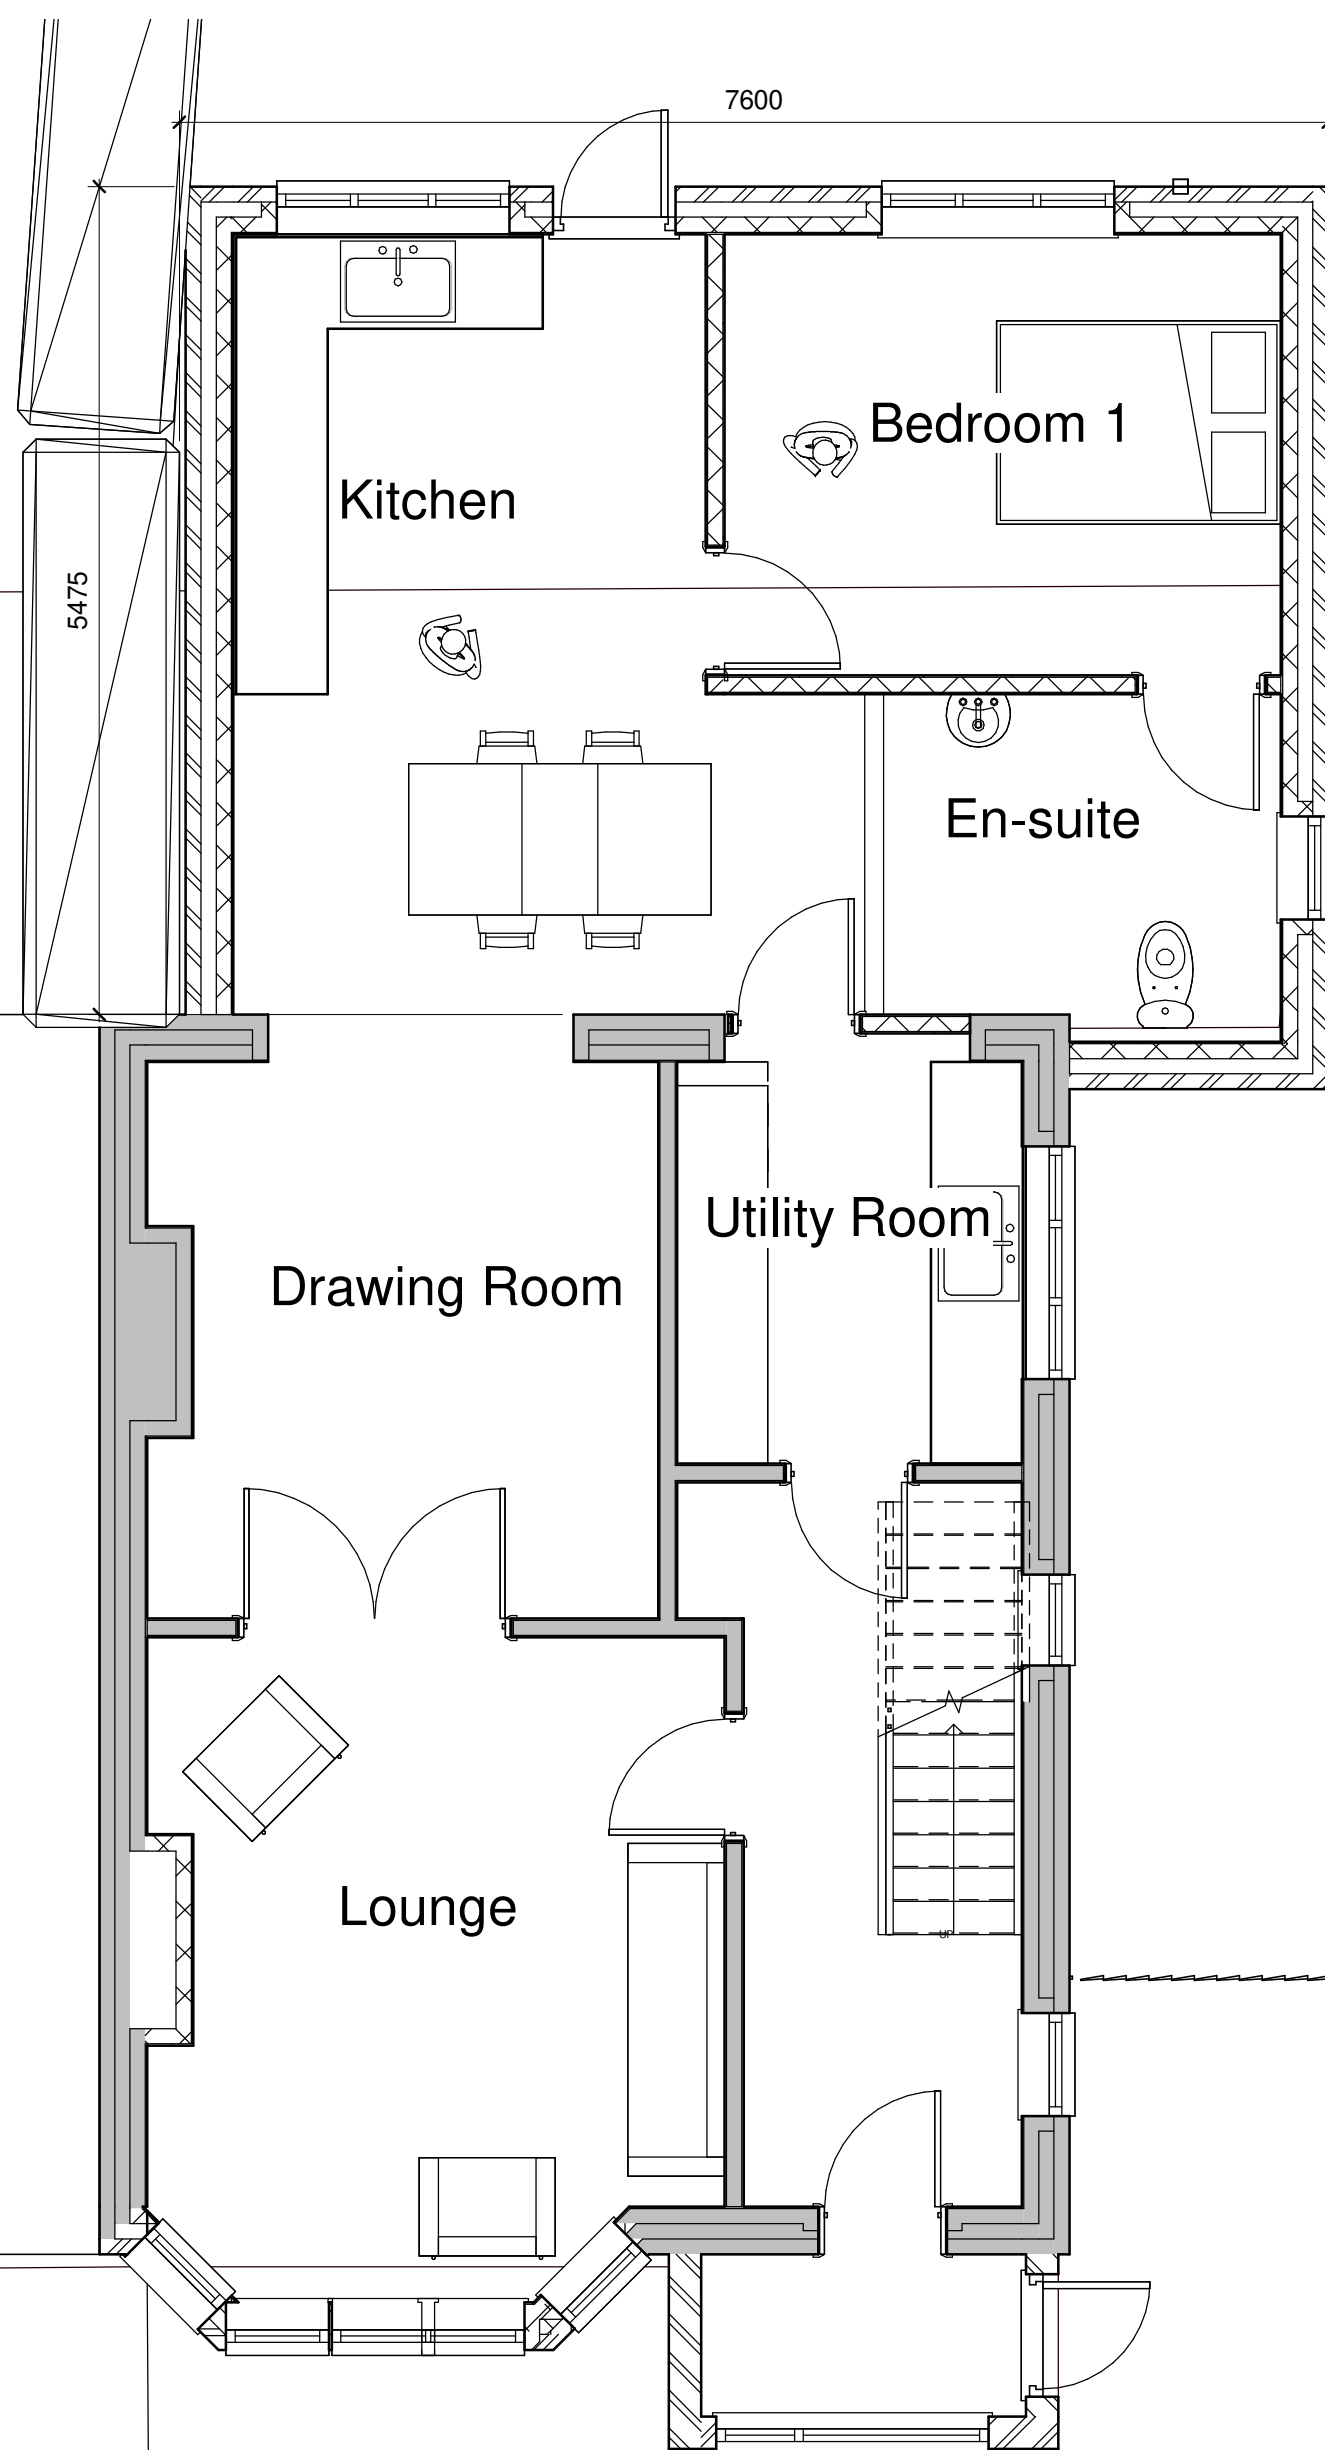

Ground floor

1 : 50

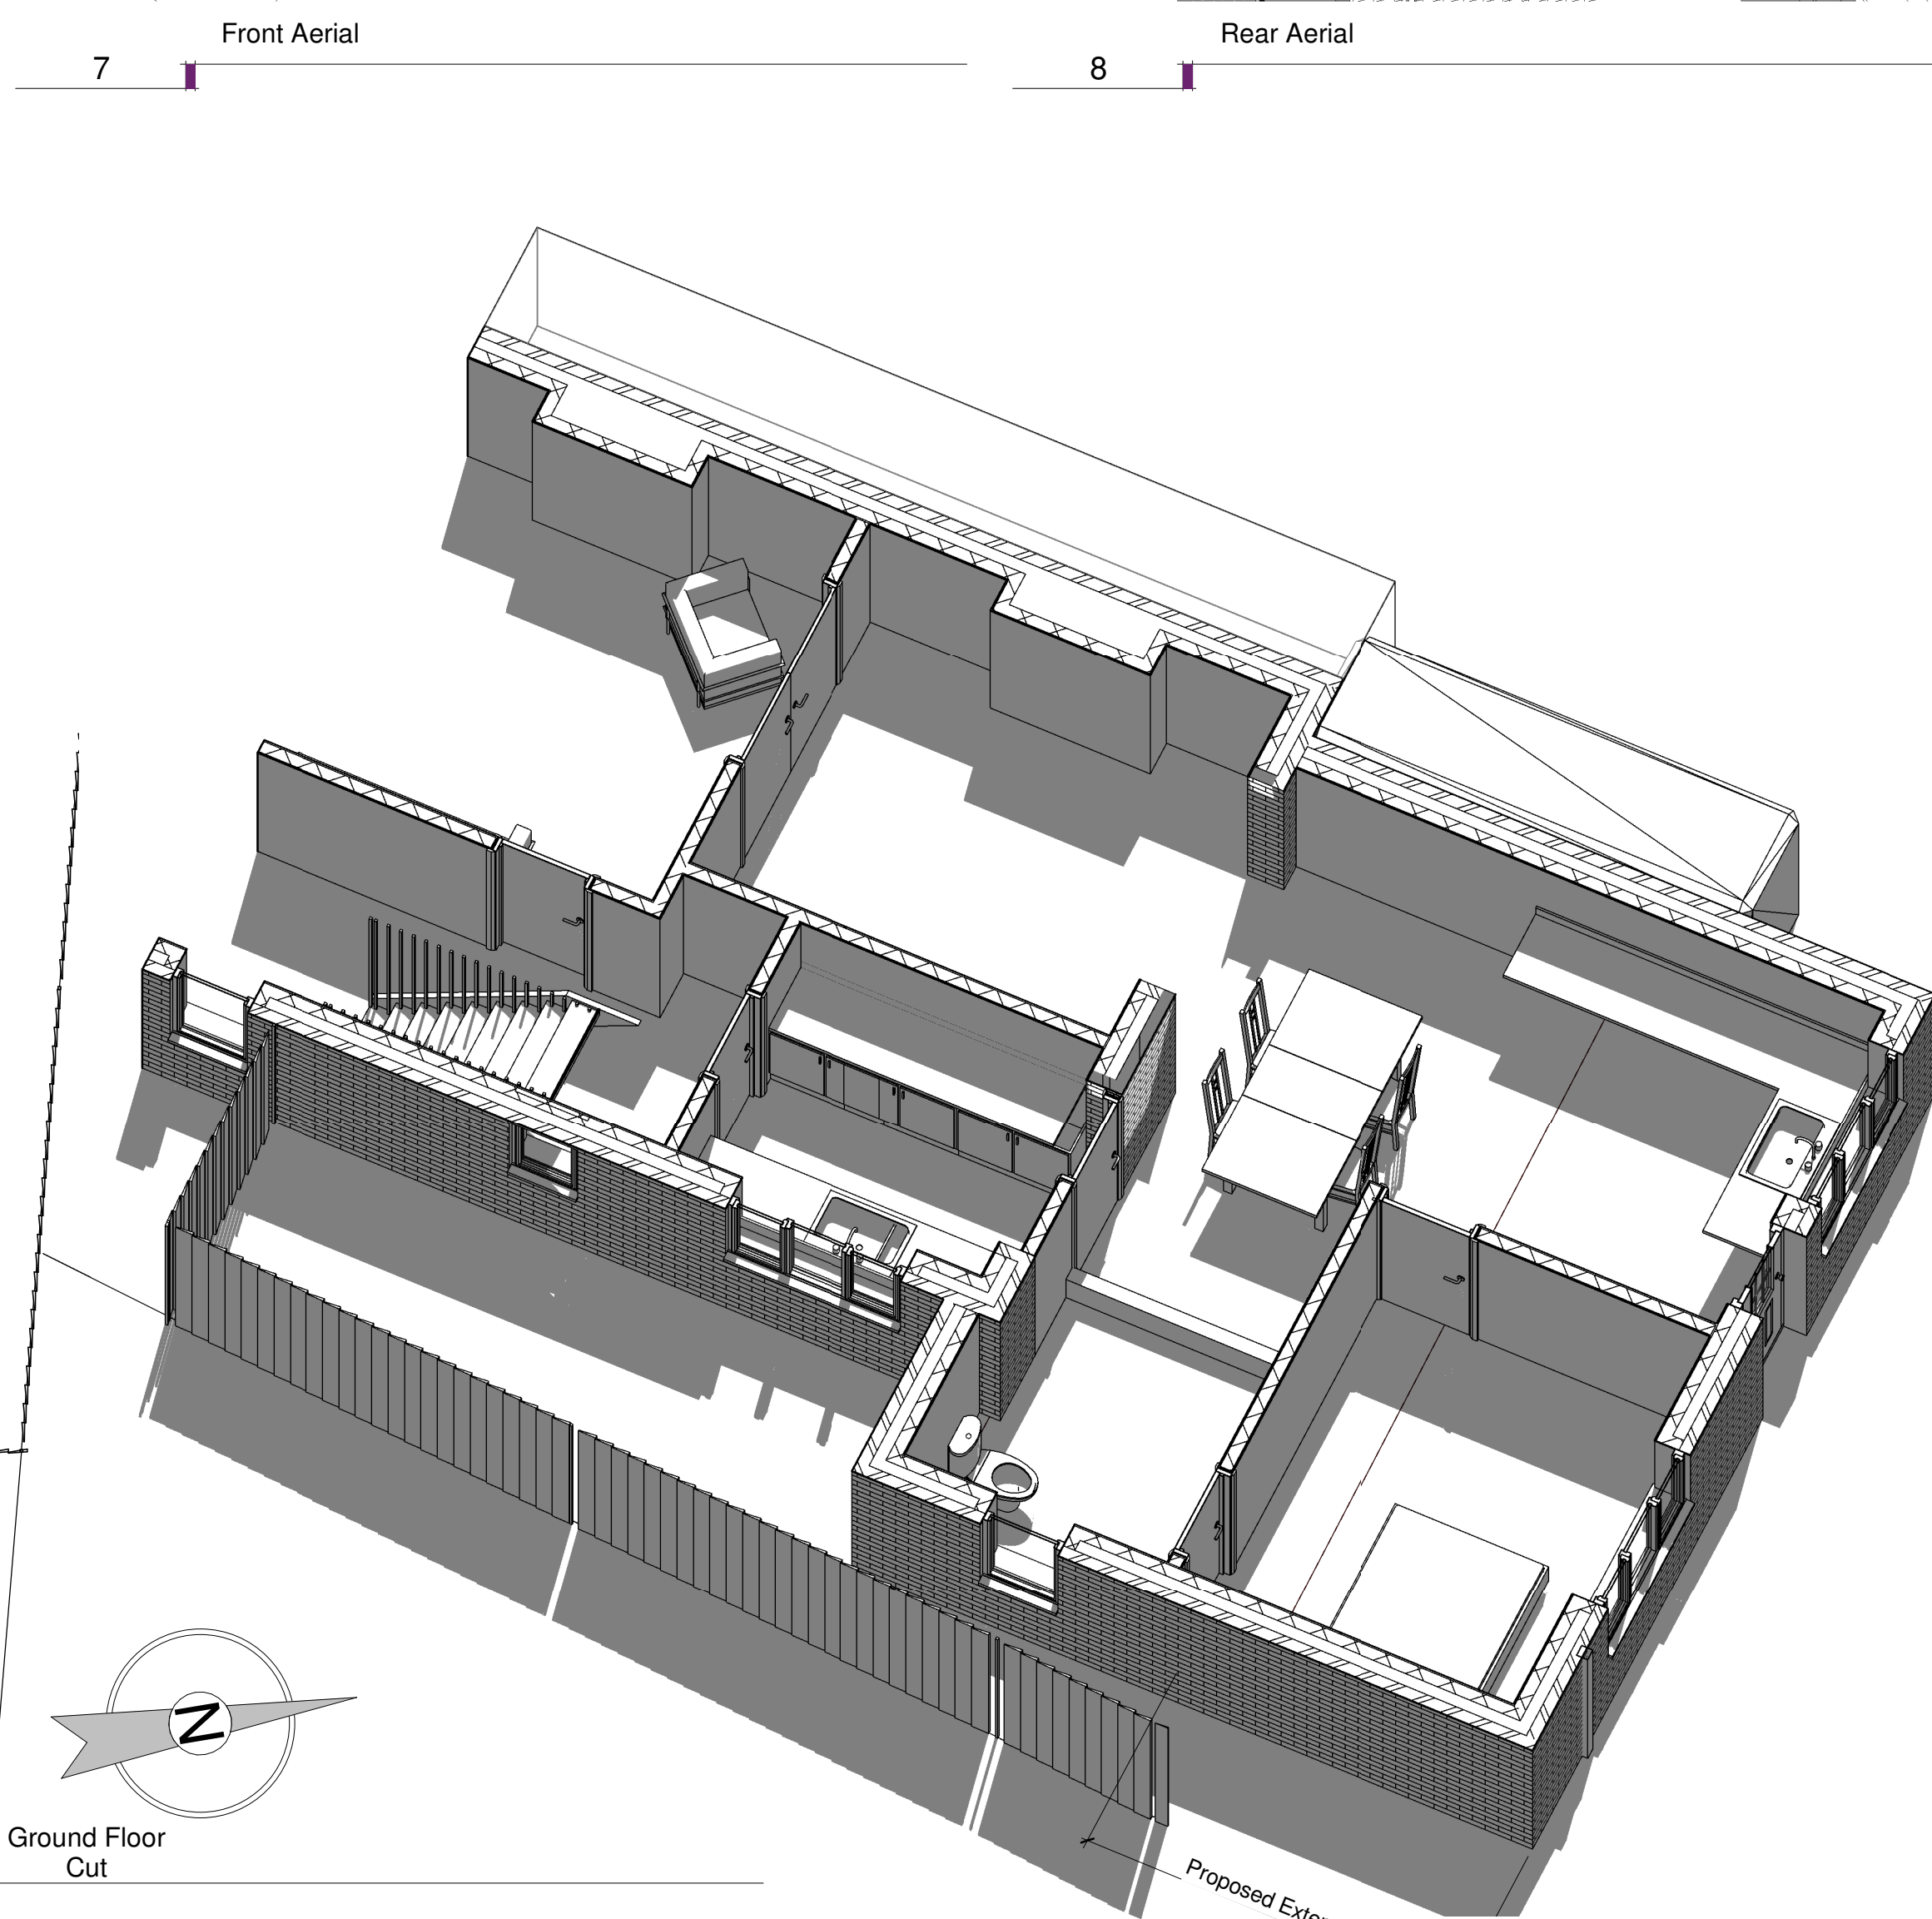

10 Cut

Solar Study at 2020-06-01T13:30



1 Site
1 : 200

