



Existing walls Proposed walls Proposed structure

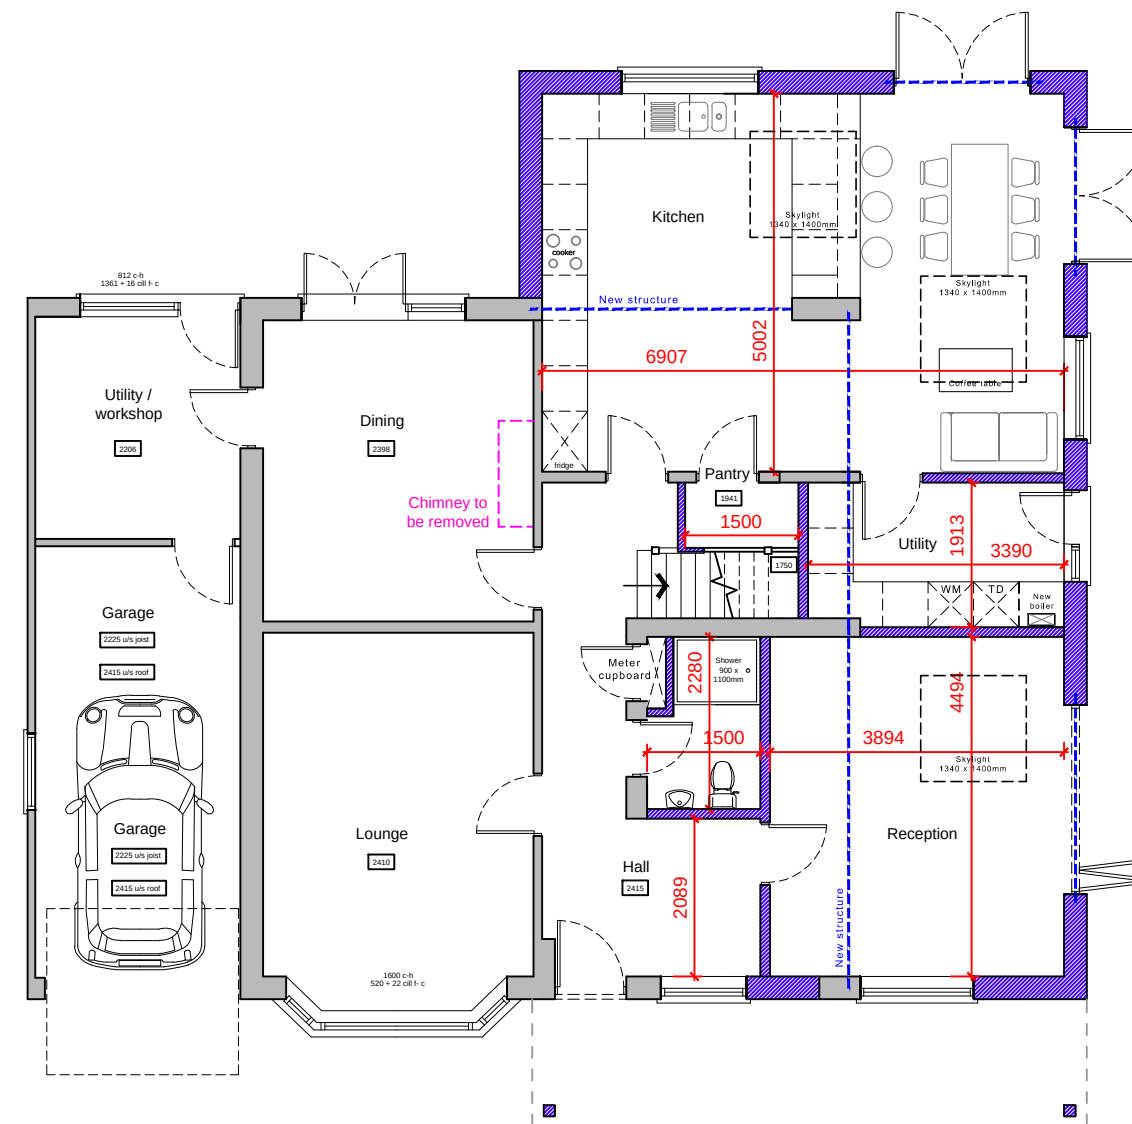


Ground floor plan

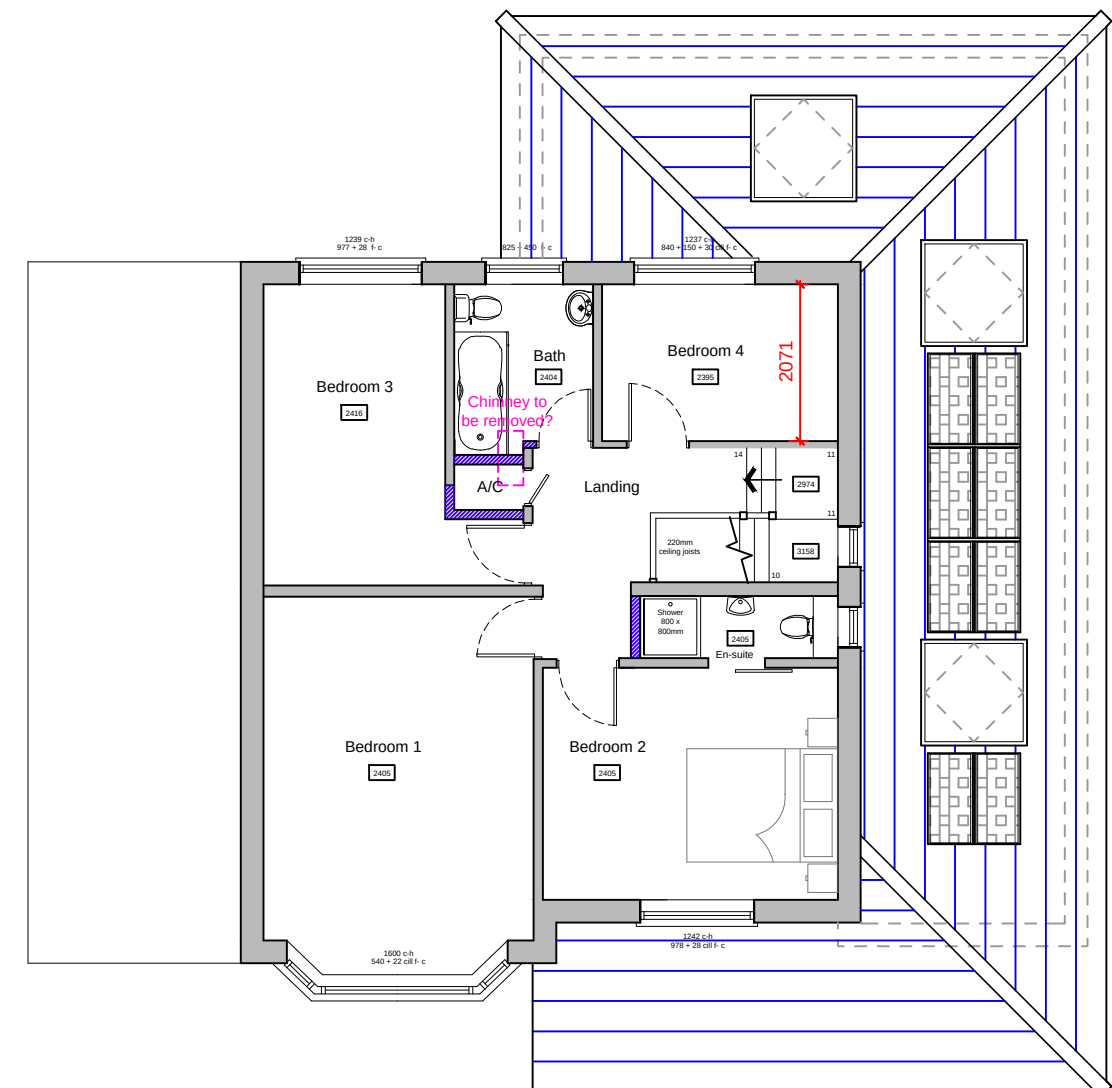

First floor plan

Proposed floor plans scale 1:100

 

For MR & MRS LIDDLE	Title PROPOSED FLOOR PLANS	Office Tel: 01243 933732
Project PROPOSED SIDE AND REAR EXTENSION + STORM PORCH AT 21 PARKSIDE, BEDHAMPTON PO9 3PJ	Date AUG 2021	Email: admin@jb-architecturedesign.com
	Drawn JB	Web: www.jb-architecturedesign.com
	Scale As shown @ A3	
	Checked -	
	Job Number PL500.21	Revision D
	Drawing Number -03	

