






Existing Front Elevation
Scale 1:100

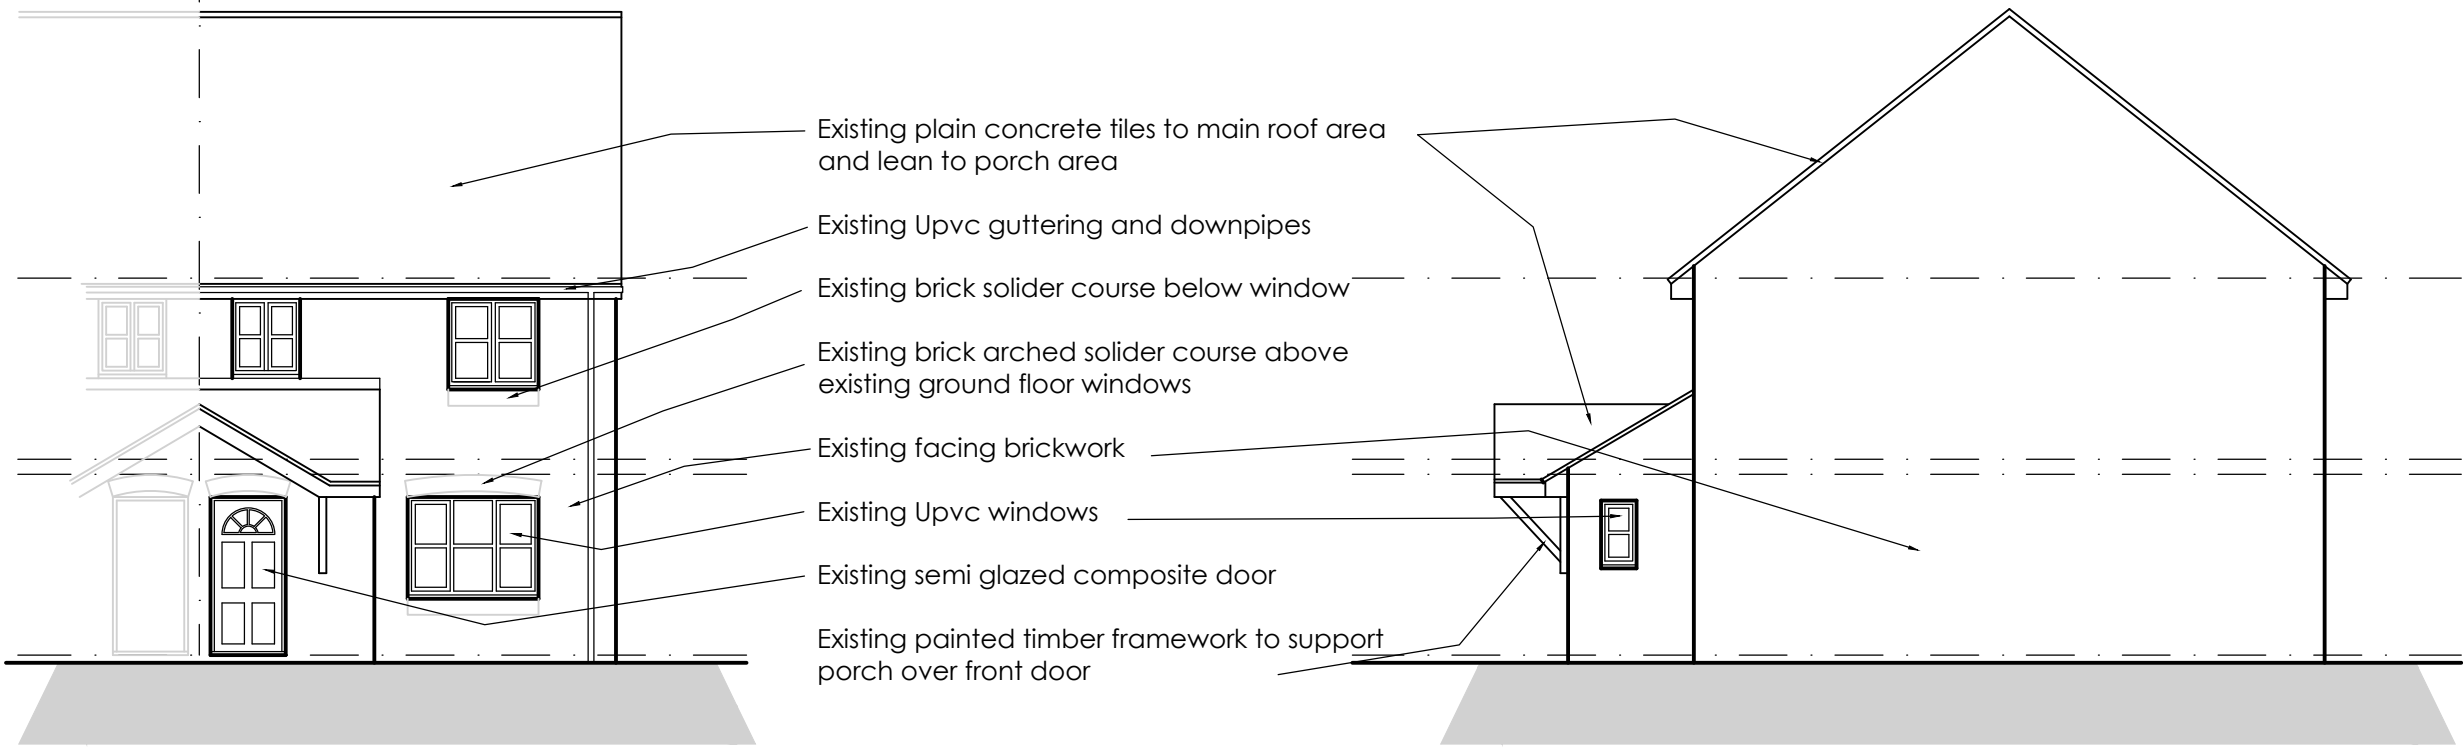


Existing Side Elevation
Scale 1:100

 

Existing Rear Elevation
Scale 1:100

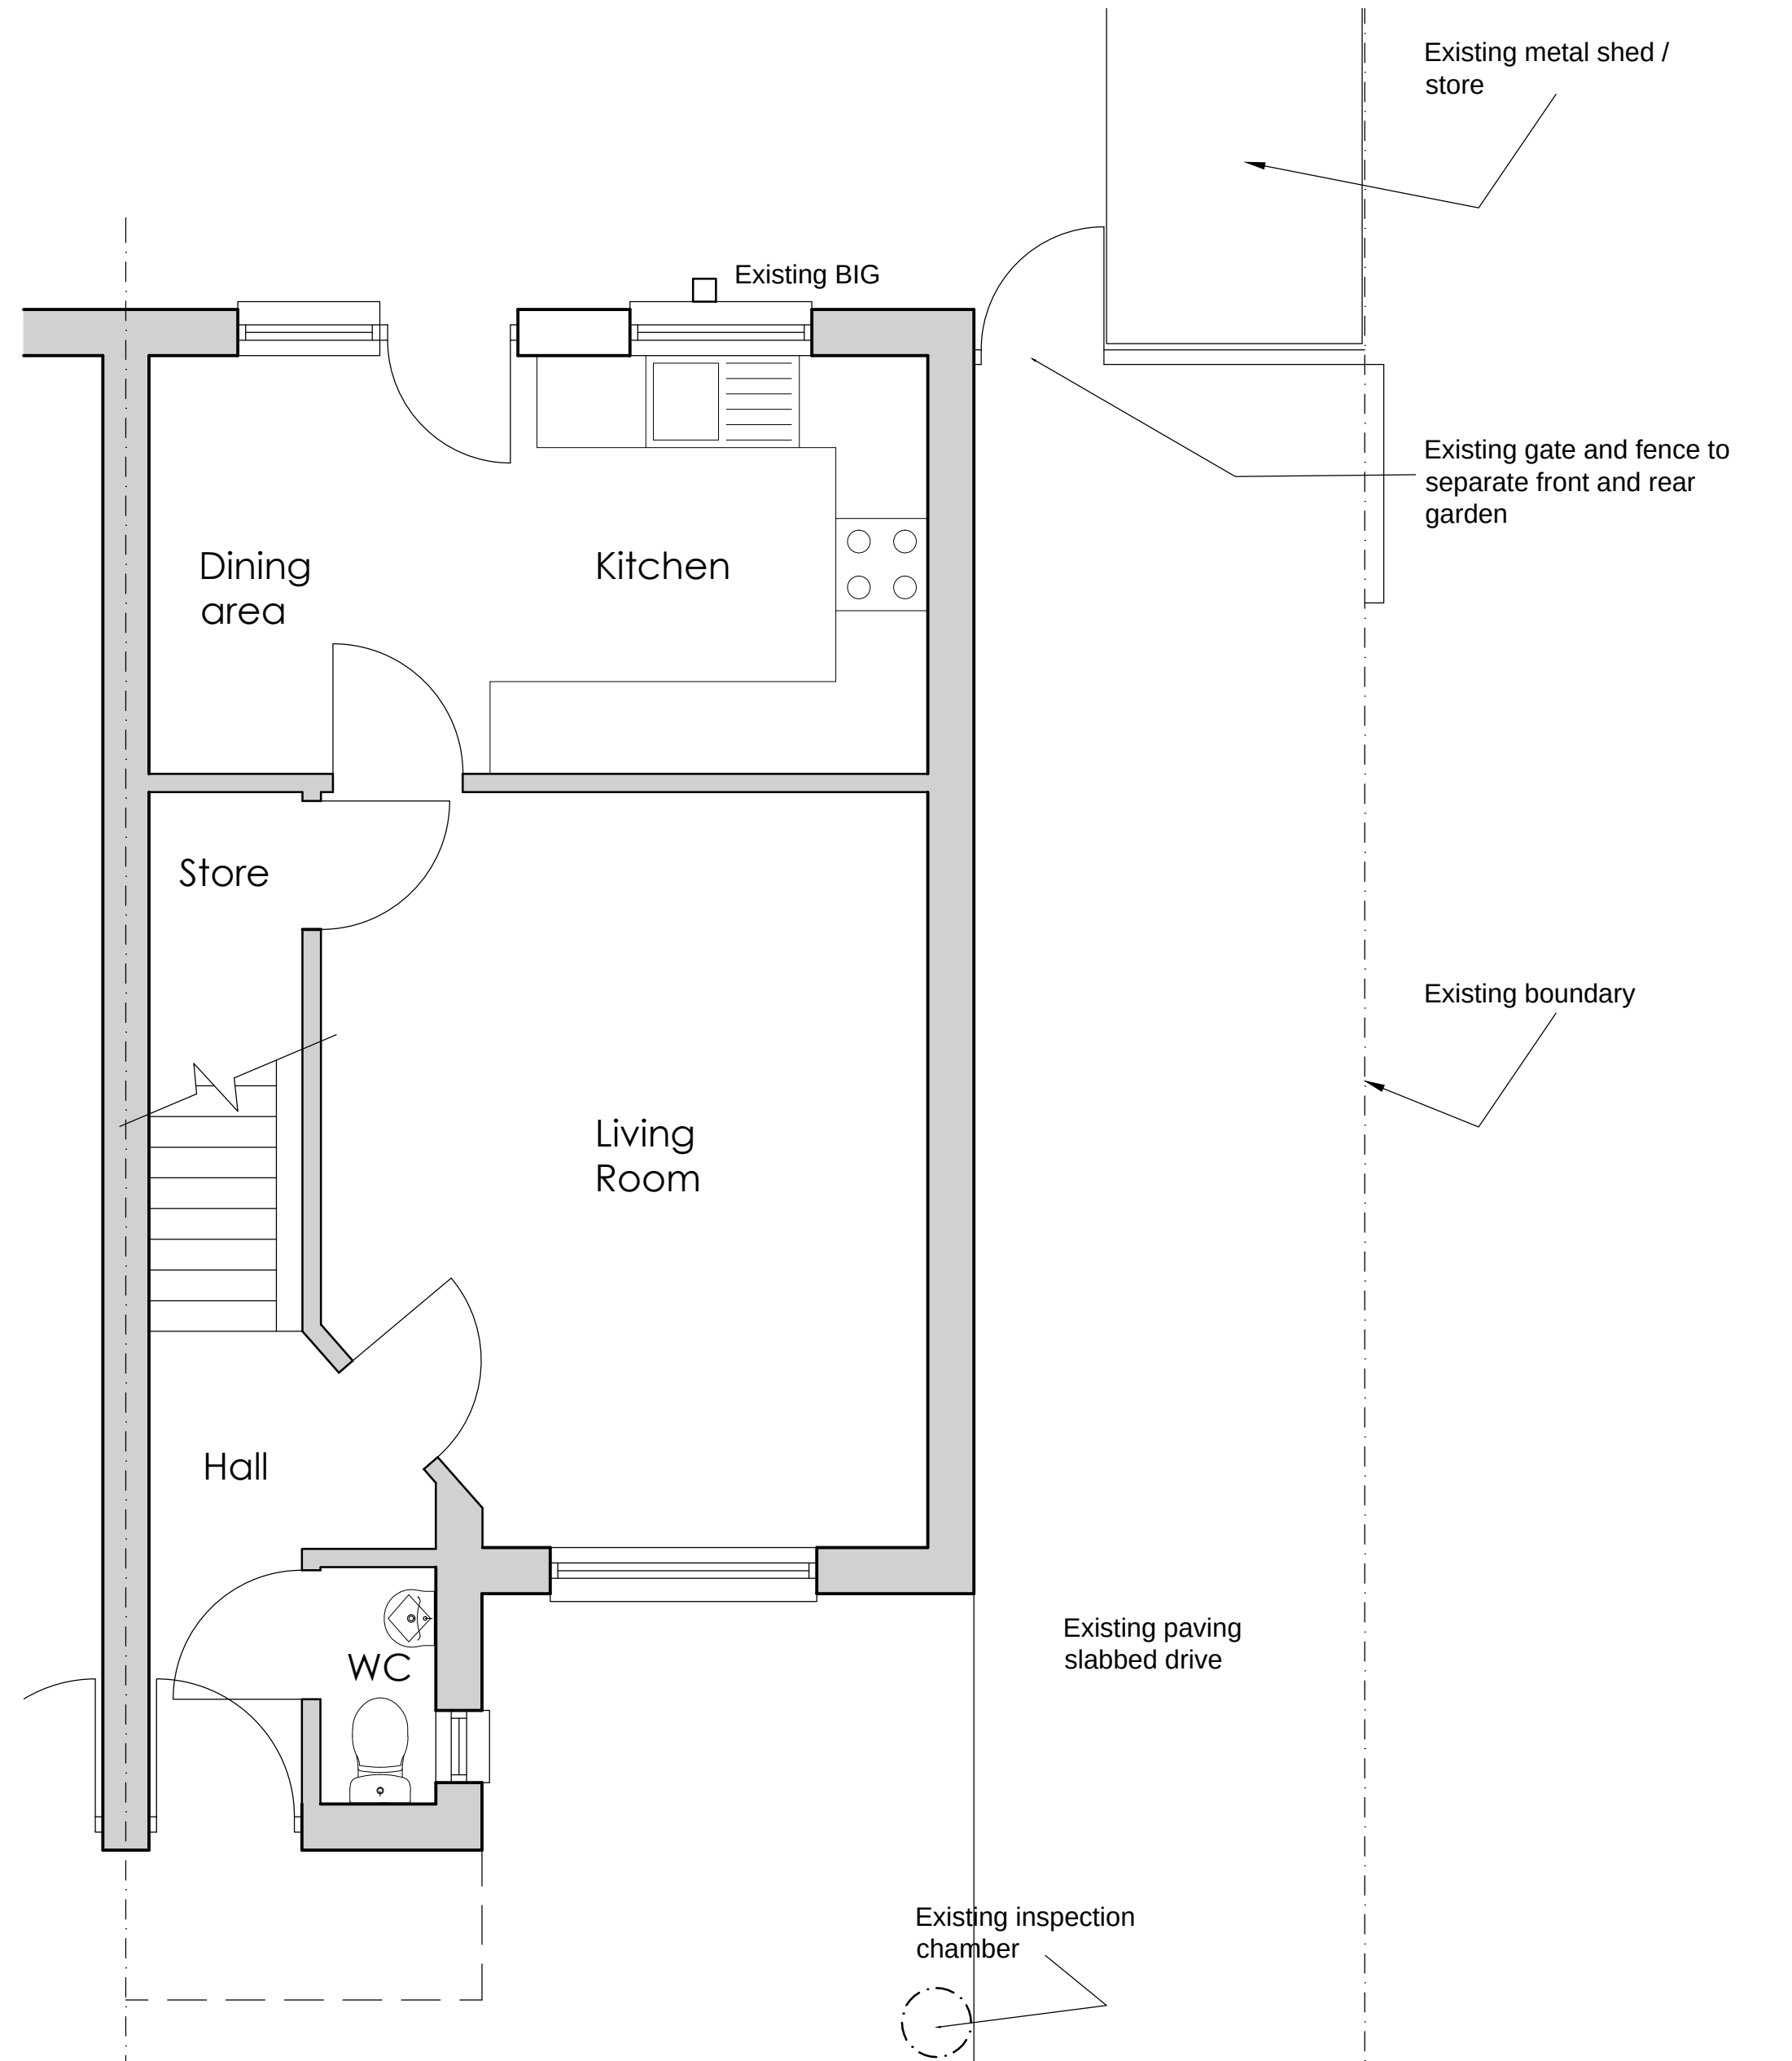

Existing Floor Plan
Scale 1:50

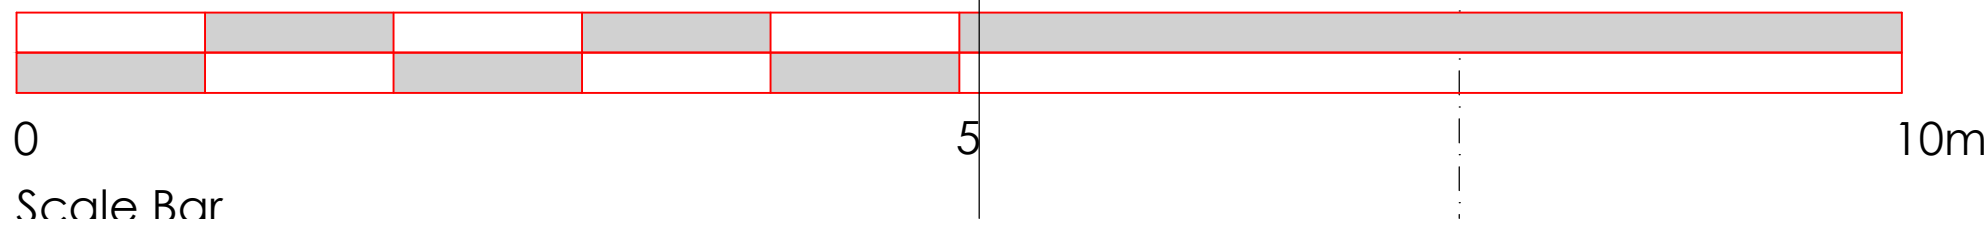

PLANNING

GENERAL NOTES:

ALL WORK WHETHER SPECIFIED OR IMPLIED TO BE CARRIED OUT IN ACCORDANCE WITH BUILDING REGULATIONS, BRITISH STANDARDS, CODES OF PRACTICE AND ACCEPTED BUILDING PRACTICE.

THIS DRAWING MAY BE SCALED FOR LOCAL AUTHORITY PURPOSES ONLY. FOR WORKING DRAWINGS USE SPECIFIED DIMENSIONS WHERE GIVEN - MEASURE AND CHECK ON SITE PRIOR TO ORDERING OF MATERIALS AND COMMENCEMENT OF WORKS.

THIS LAYOUT AND DESIGN IS COPYRIGHT AND CANNOT BE COPIED OR REPRODUCED WITHOUT PRIOR CONSENT, IN WRITING, FROM THE DESIGNER.

DRAWING TO BE READ IN CONJUNCTION WITH ADDITIONAL DRAWINGS AND ANY STRUCTURAL ENGINEERS INSTRUCTIONS AND DETAILING.

Rev	Name	Date	COMMENT BOX
A	HJN	16/11/21	Existing elevations added to drawing



ghd partnership Ltd
chartered surveyors & architectural consultants

4 Burdedon Heights
Burdedon
Hampshire
SO31 8DB
Tel: 023 8064 4666
www.ghdpartnership.co.uk



Client Name

Miss Hollie Nightingale
221 Nutwick Road, Havant

Project Title

Proposed new accessible bedroom
and new wet room extension

Drawing Title

Existing floor plans
and elevations

Date	Aug 21	Scale	1:50 @ A1
Drawn by	HJN	Project No	2021 - 530
Checked by		Drawing No	S01
		Rev	A