


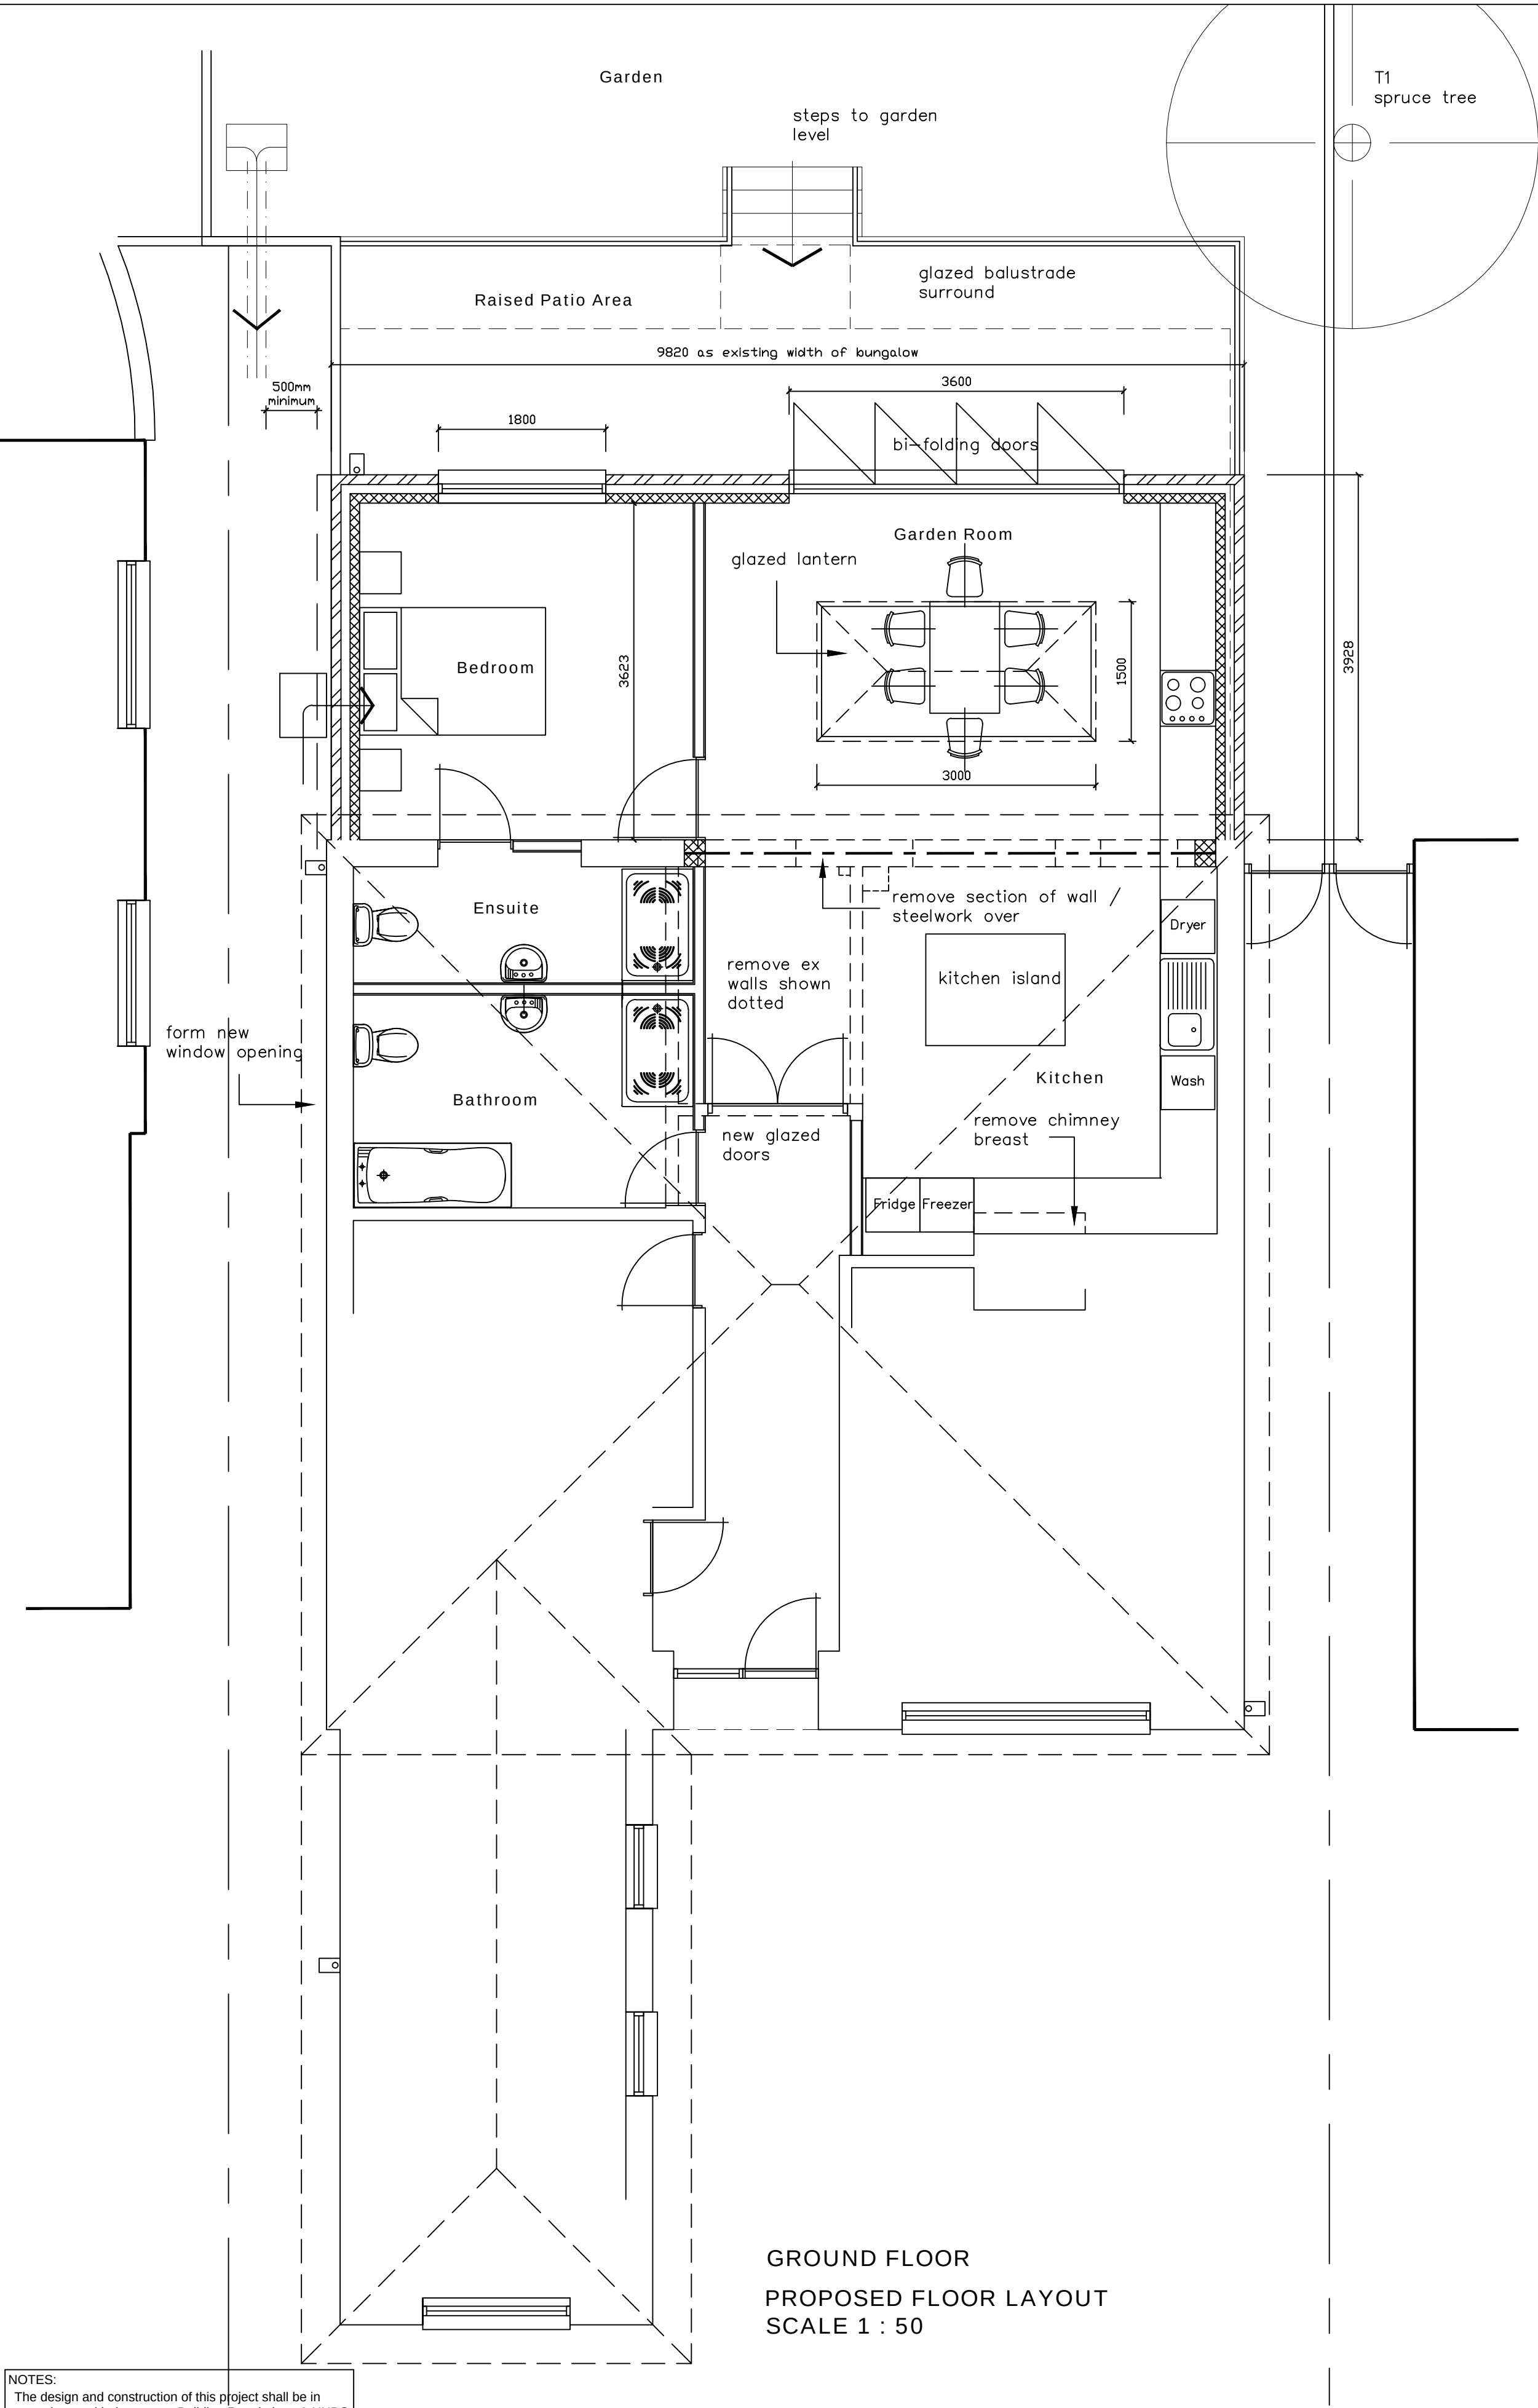

GROUND FLOOR
PROPOSED FLOOR LAYOUT
SCALE 1 : 50

NOTES:
The design and construction of this project shall be in accordance with the current Building Regulations & NHBC Standards. These notes & drawings have been prepared solely for the purpose of Planning & Building Regulation approval.


Do not scale from this drawing unless for Planning purposes. All dimensions to be checked on-site and any alterations to be approved by the Architect and/or client prior to any work commencing.

Ordnance Survey Licence No: 100047591

This drawing to be copyright and to be read in conjunction with all other drawings

AMENDMENTS:


PROPOSED ELEVATIONS
SCALE 1 : 100

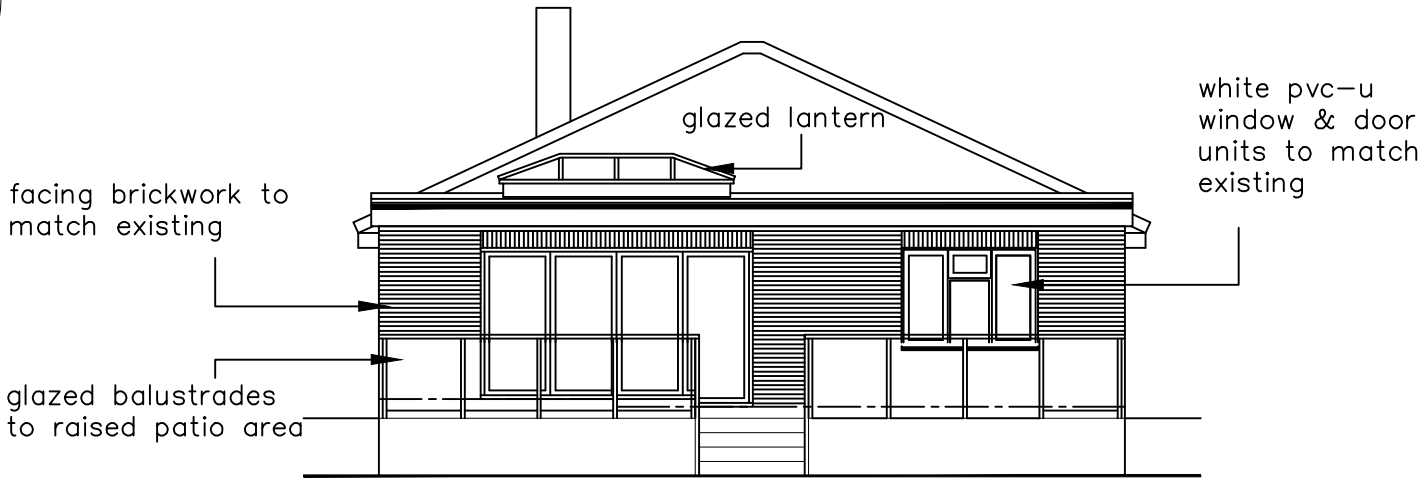


NORTH WEST ELEVATION




SOUTH EAST ELEVATION

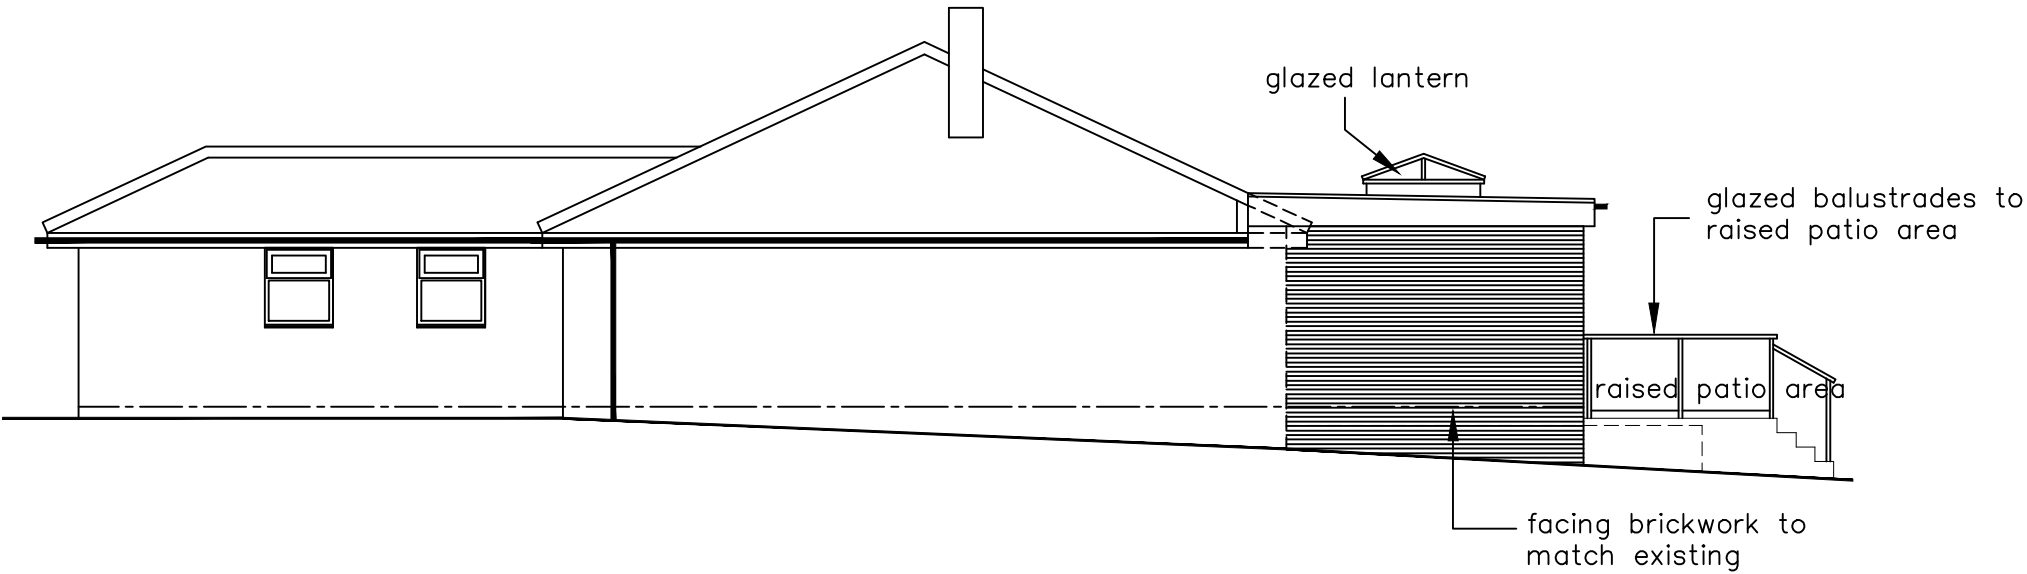


NORTH EAST ELEVATION

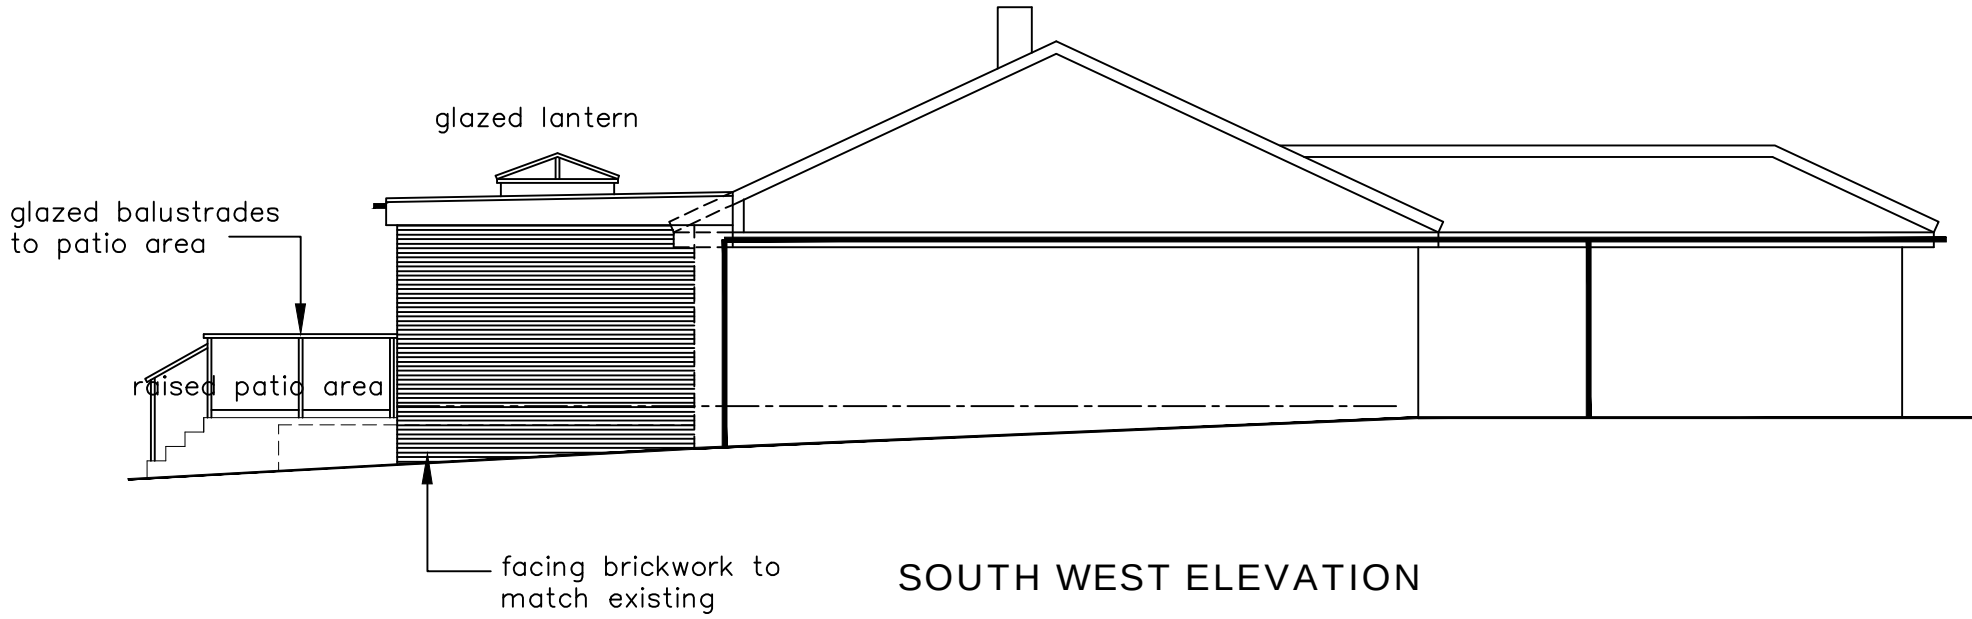

SOUTH WEST ELEVATION

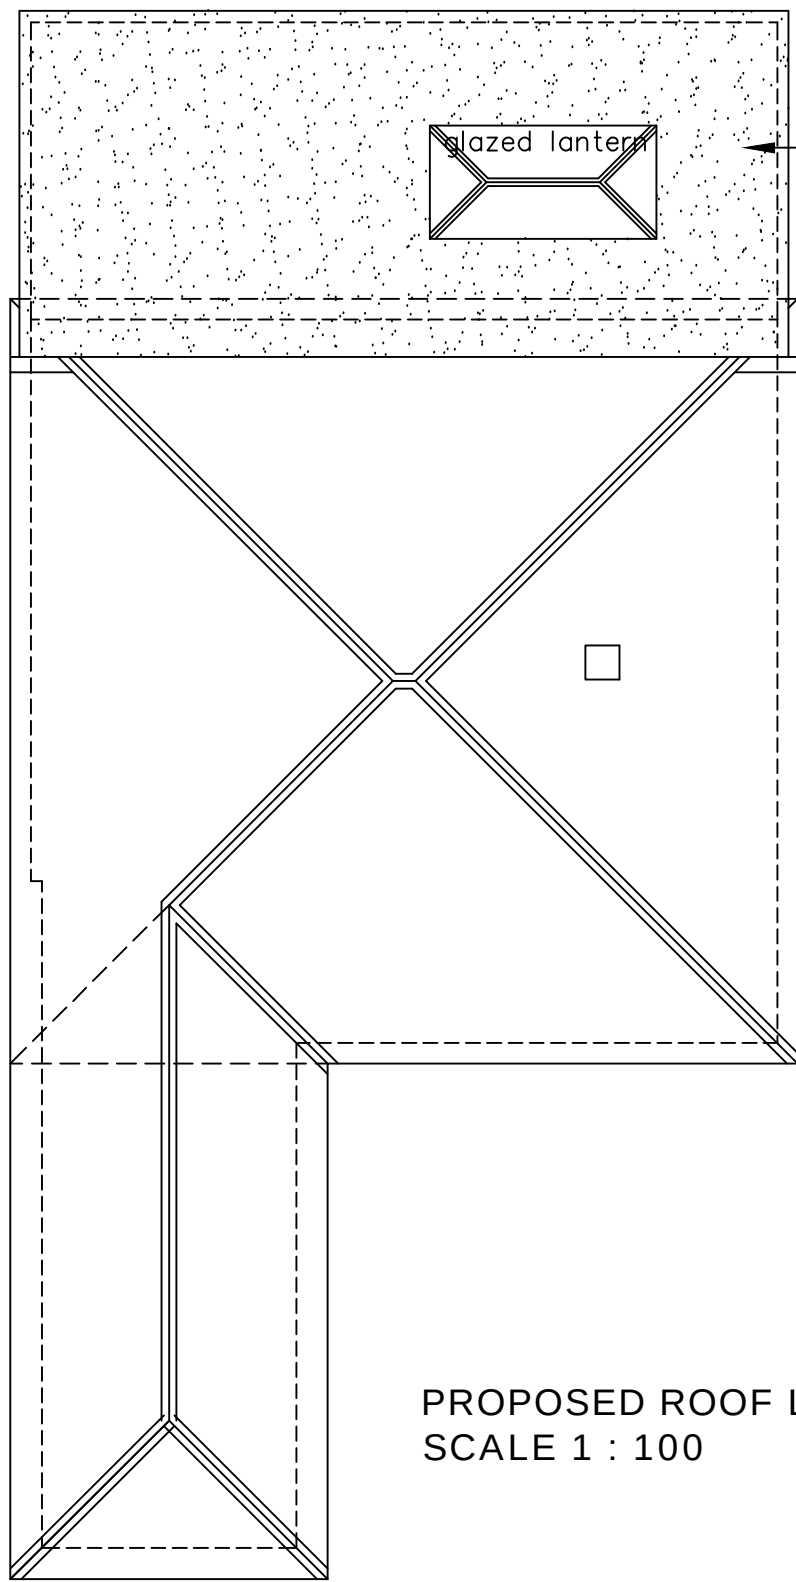


PROPOSED ROOF LAYOUT
SCALE 1 : 100

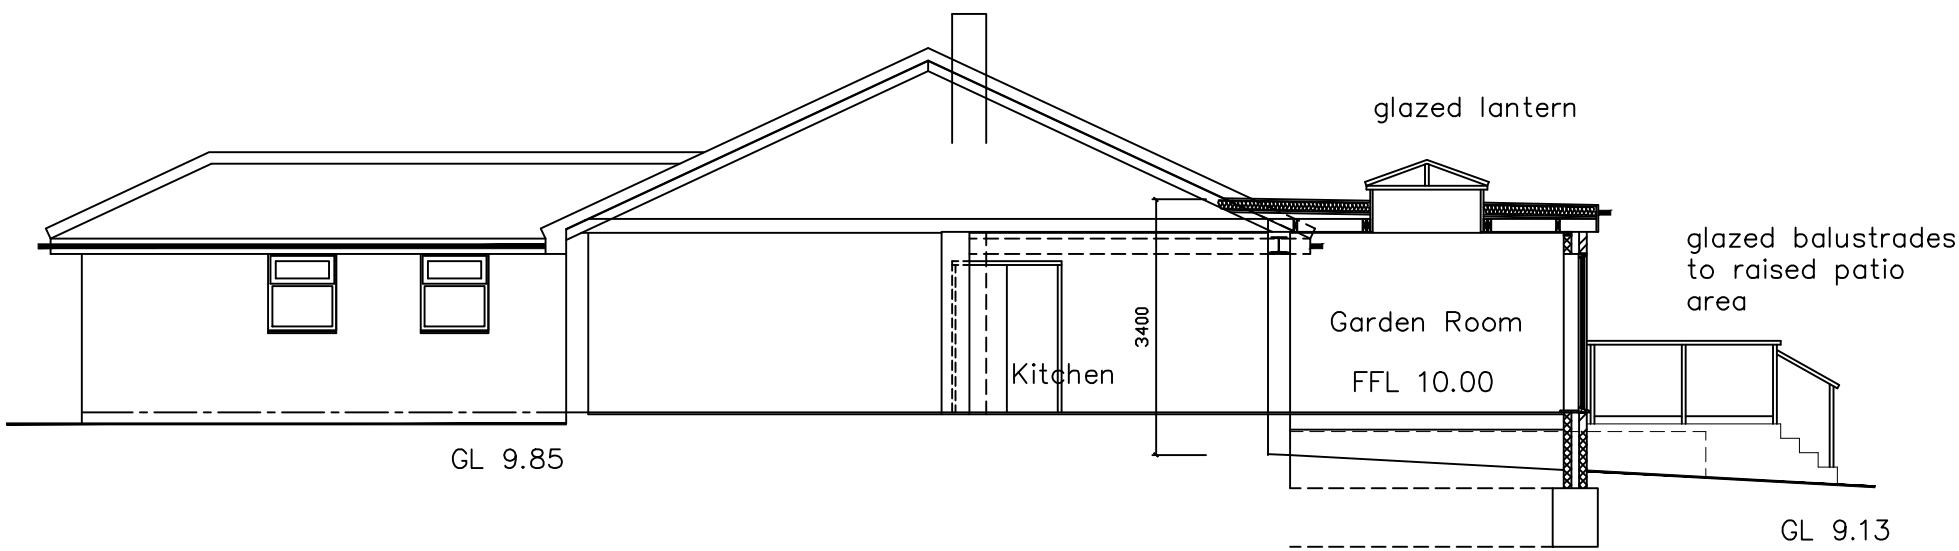

PROPOSED / EXISTING SITE SECTION
SCALE 1 : 100

- KEY:
- Blockwork
 - External brickwork
 - Timber/metal framed stud walling
 - Mains Powered Extract Fan
 - Mains Powered interconnecting smoke detectors
 - SVP Soil & vent pipe
 - SS Stub stack
 - RWP Rain water pipe
 - Spot levels
 - Mains Powered interconnecting heat detector

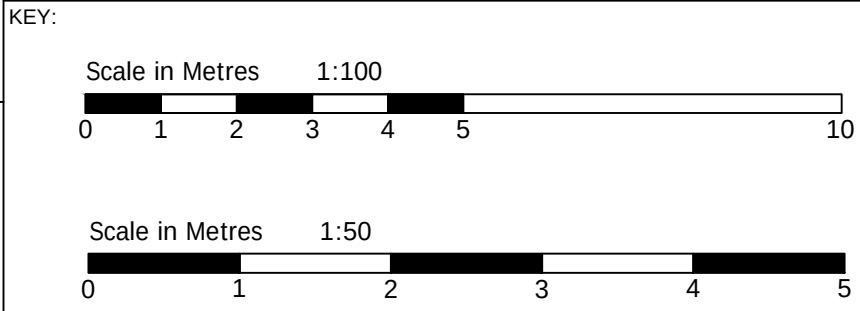

CLIENT NAME
& ADDRESS

Mr & Mrs S Kneller
28 Fairmead Walk
Waterlooville
PO8 9AL

PROJECT
ADDRESS

28 Fairmead Walk
Waterlooville
PO8 9AL

DRAWING DETAILS

PLANNING DRAWING

Proposed Floor Layout, Site Section, Elevations
& Roof layout

PROJECT No	DWG No	REV No
962	2	
SCALE	DRAWN	DATE
1:100 1:50 @ A1	BWH	21/09/21



B H
ARCHITECTURE Ltd

Heath Cottage
Newlands Lane
Purbrook
Waterlooville
Hants
PO7 5SQ

Tel: 023 9223 2322
Mob: 07747 771808
E-mail:bernard@bernardharding.com