




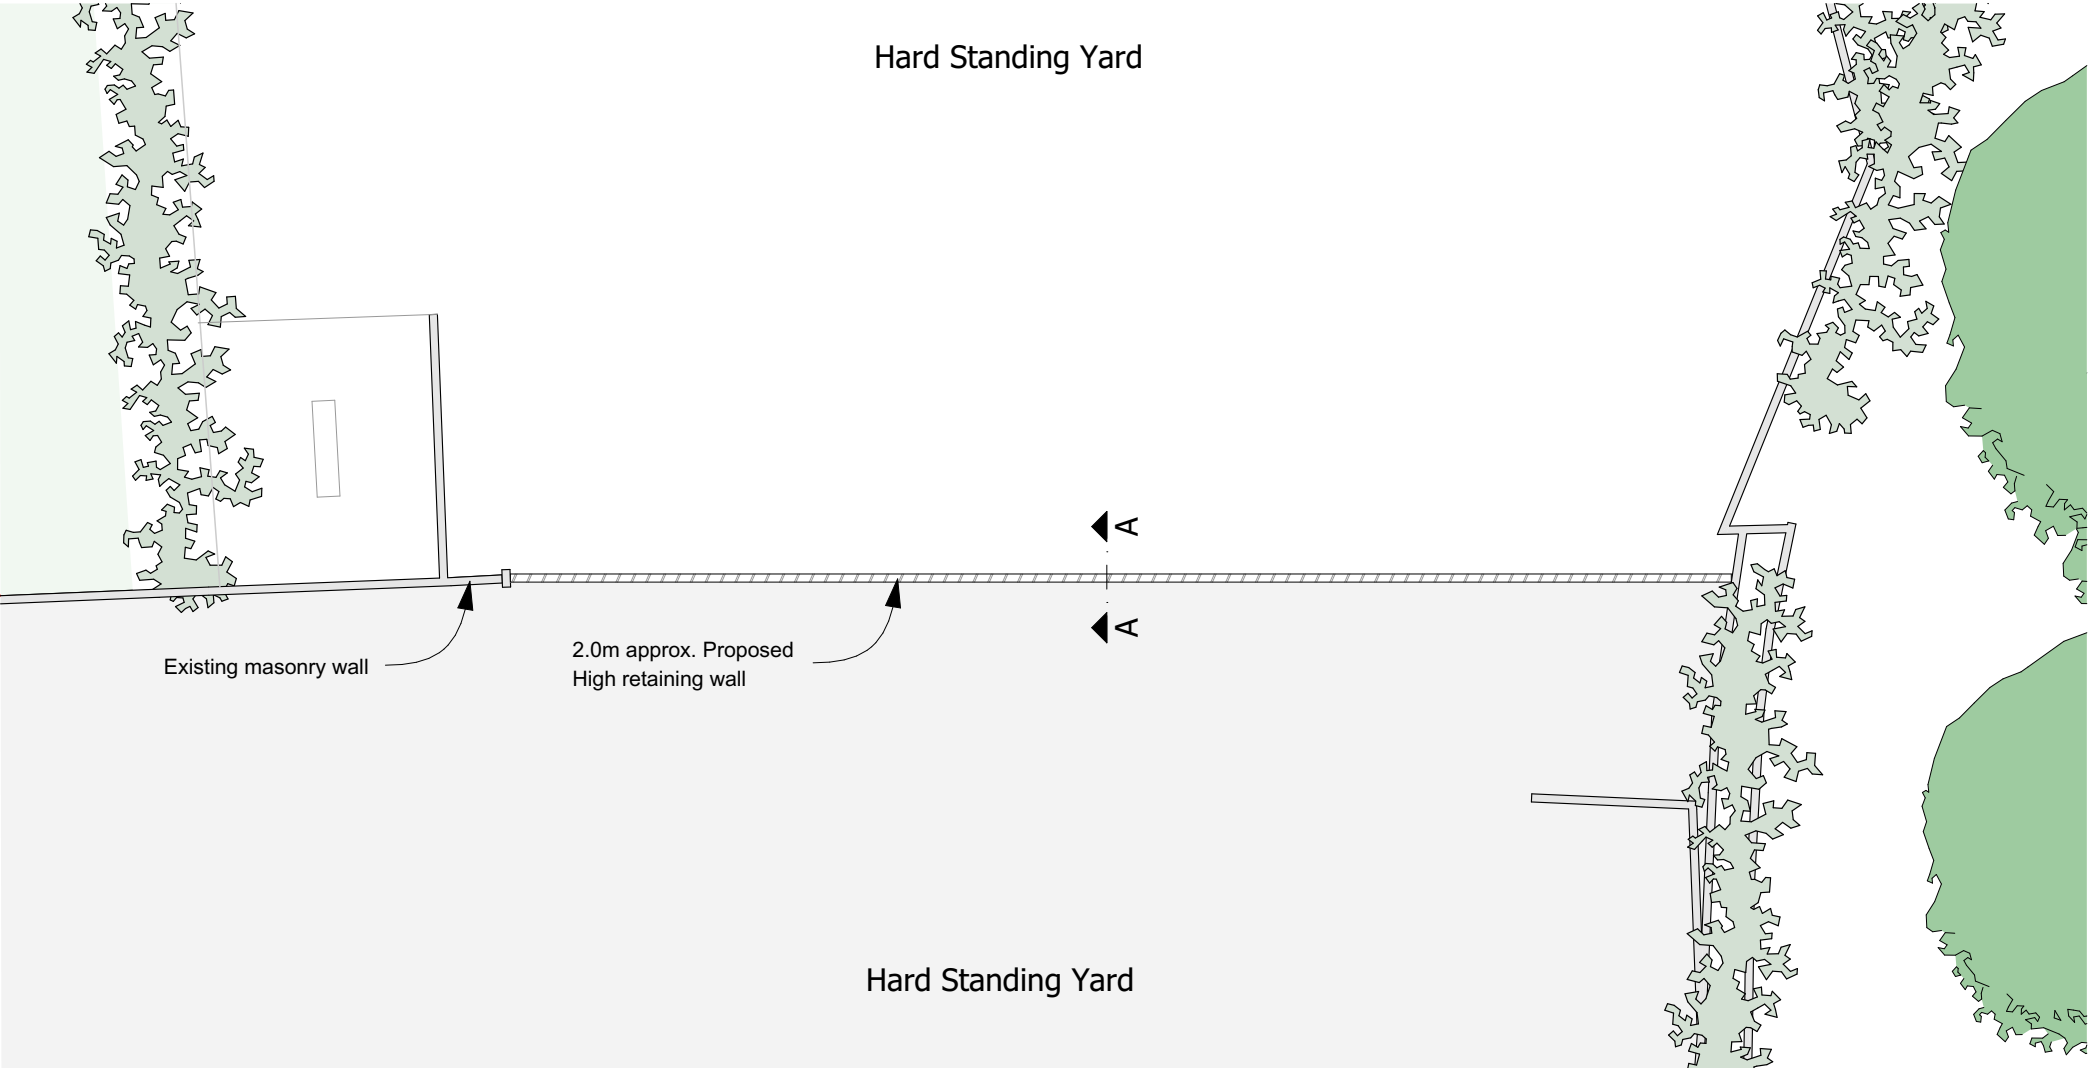


Proposed Extended Site Plan
Scale 1:200

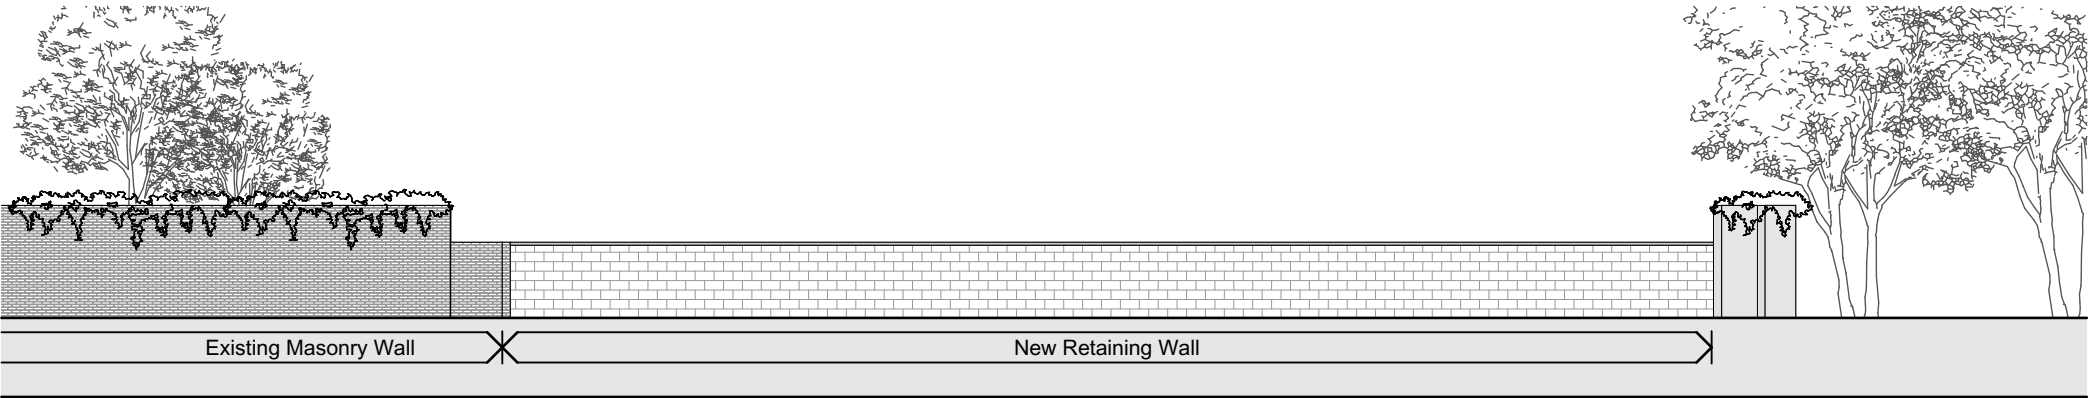

Proposed Street Elevation
Scale 1:200

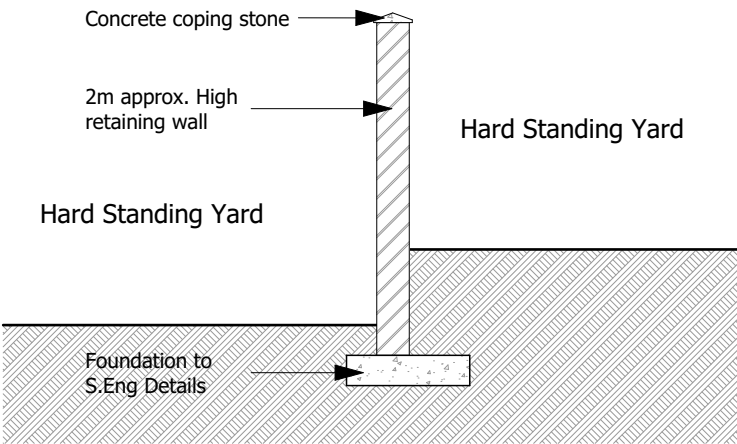

Retaining Wall Cross Section A-A
Scale 1:50

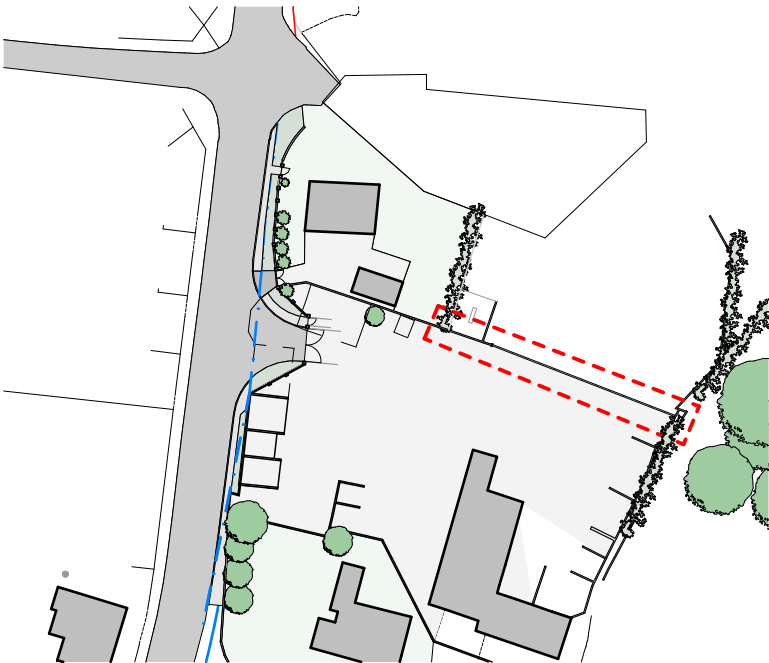


KEY PLAN
NTS

REV	DESCRIPTION	DATE	AUTHOR	CHK'D
-	Issued for Planning	15.04.21	SK	SL

NOTES

- Proposed New Blockwork Retaining Wall
- Existing Masonry Wall

This drawing is the copyright of © TT Design Studio and may not be copied, altered or reproduced by a third party without written authority. All dimensions are subject to site survey and site verification. Do not scale from this drawing.

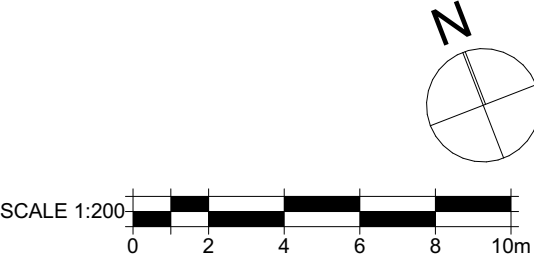

PROJECT The Tannery, Havant Site Access Appraisal CLIENT Portsmouth Water STATUS For Planning DRAWING Extended Site Plan & Elevation				 TETRA TECH Design	
ARCHITECTURE URBAN DESIGN LANDSCAPE				SOUTHAMPTON	
DATE 15.04.21				SCALE @ A3 1:200, 1:50	AUTHOR SK
CHECKED BY SL				PROJECT NO. A118240-	DRAWING NO. 02
				REV. -	

The Pavilion, Botleigh Grange Office Campus, Hedge End, Southampton, SO30 2AF
Tel. 02382 022 800
www.tetrateteurope.com