
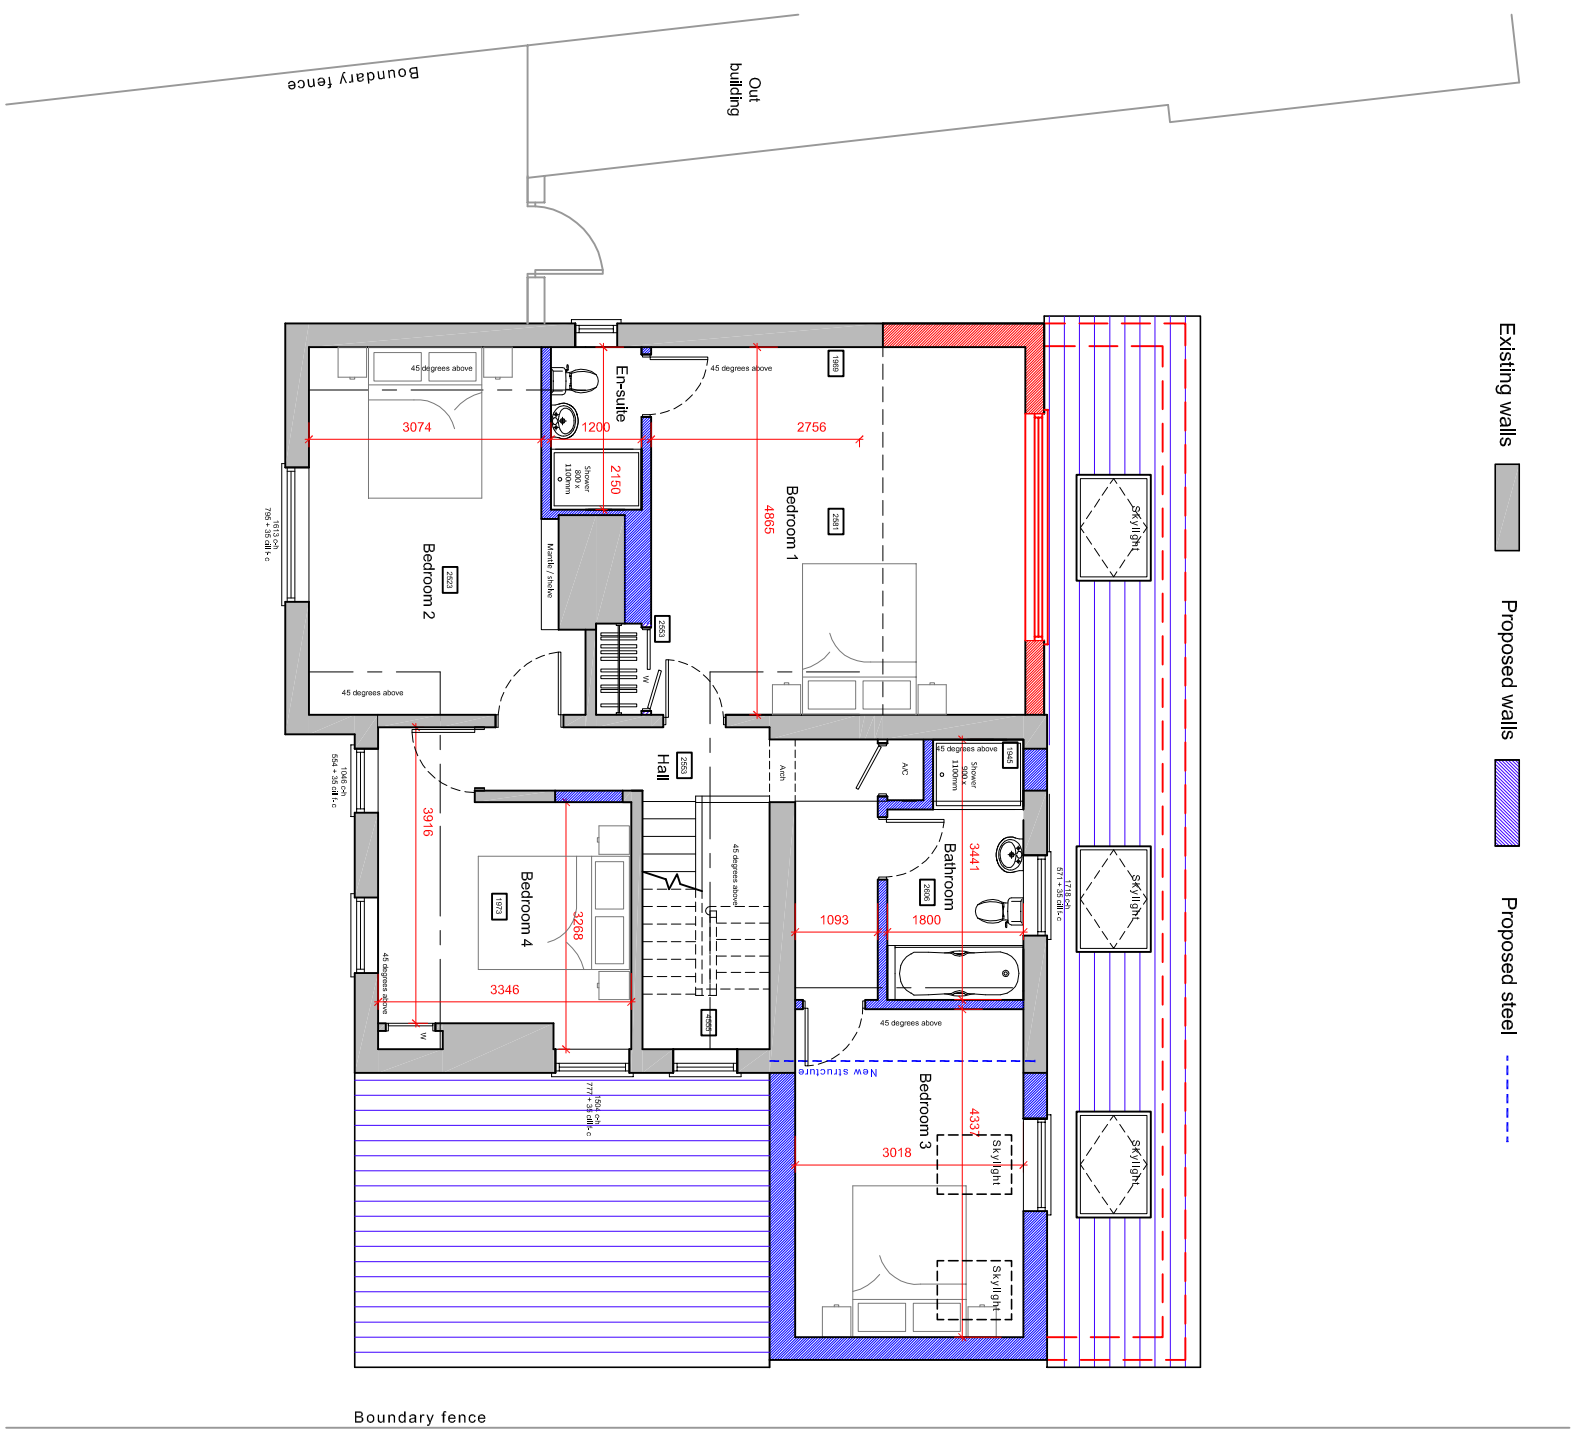


KEY TO CHANGES:

AREAS OF DRAWING HIGHLIGHTED IN **BLUE** INDICATE CHANGES UNDER PLANNING APPLICATION APP/20/00870.

AREAS OF DRAWING HIGHLIGHTED IN **RED** INDICATE CHANGES UNDER THE VARIATION OF CONDITION APPLICATION

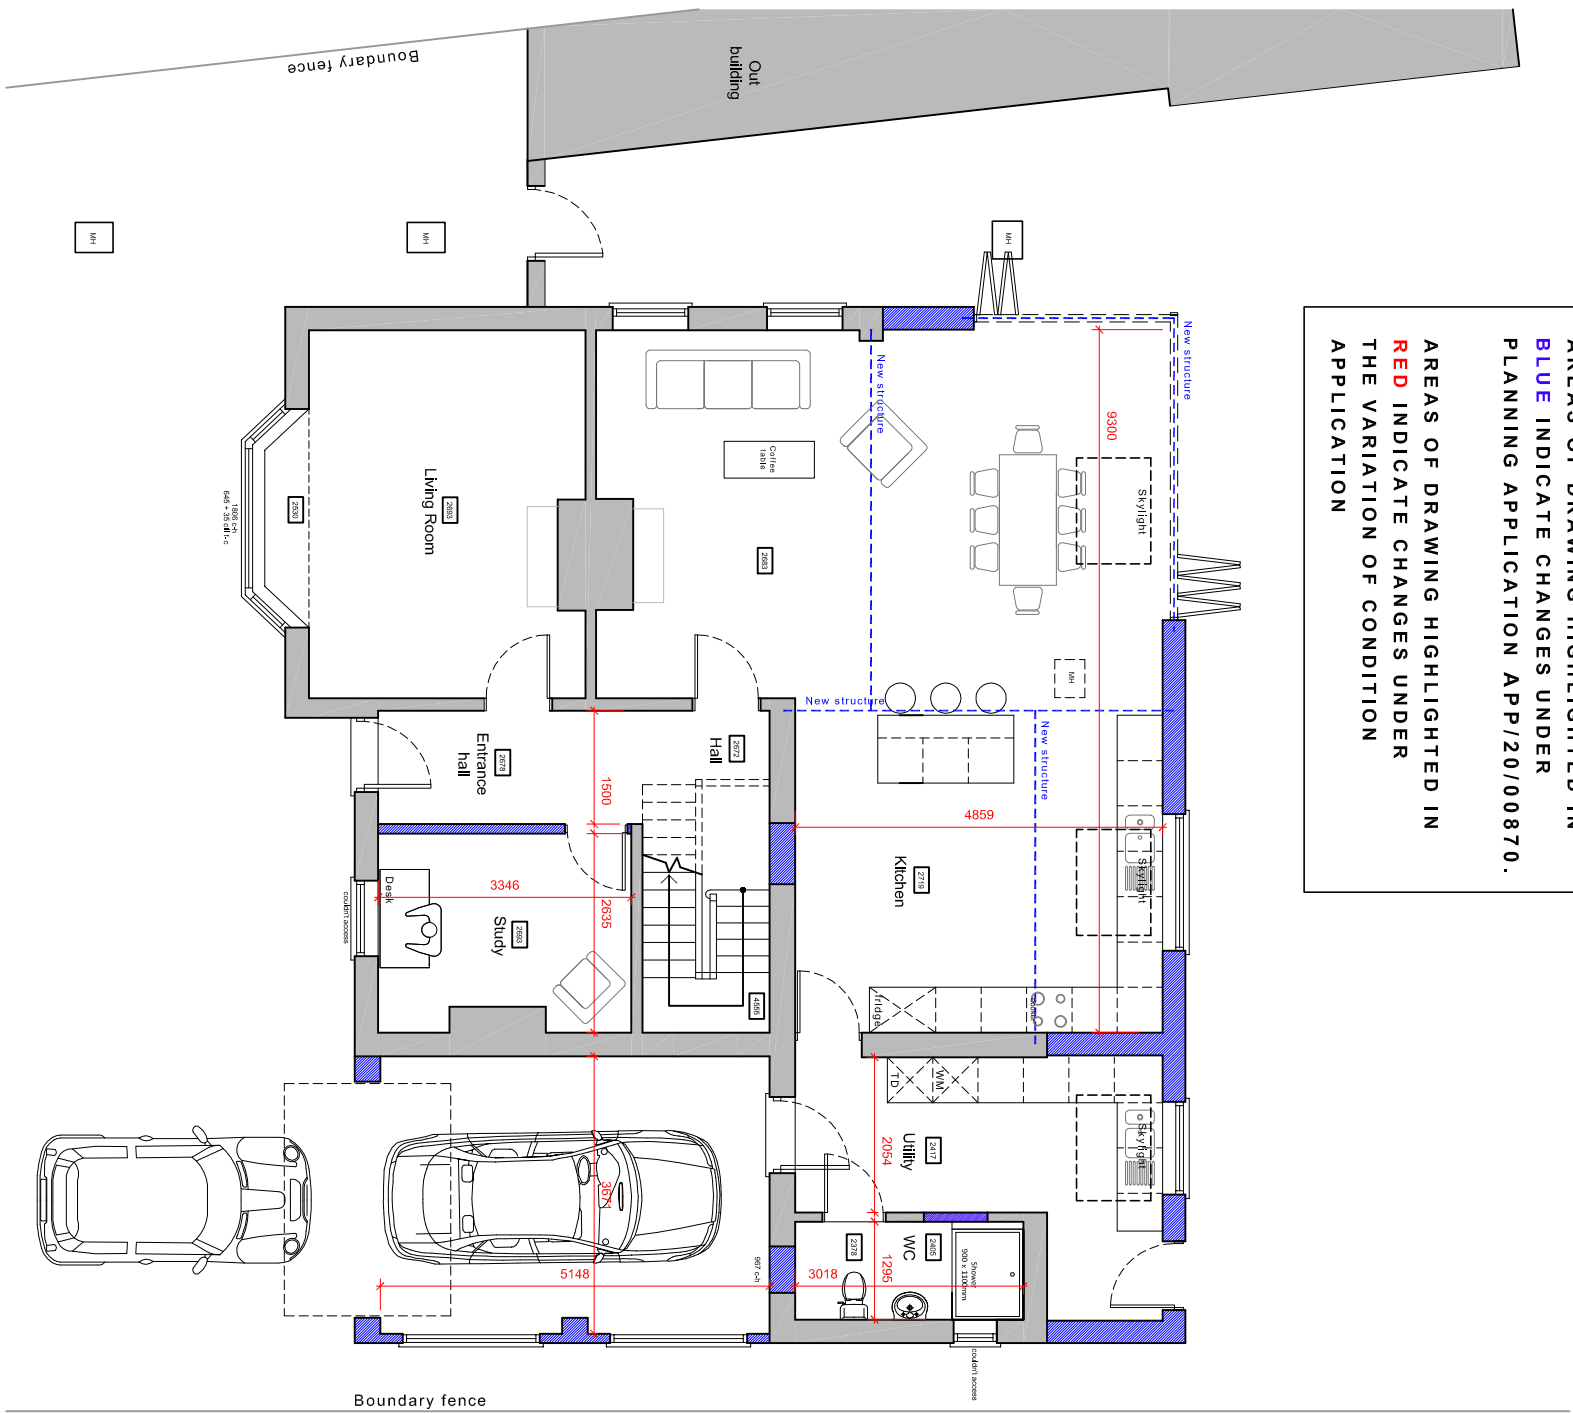

Existing walls Proposed walls Proposed steel

For		Title		Office Tel:	
MR & MRS HYDE		PROPOSED FLOOR PLANS		01243 933732	
Project		Date	Drawn	Scale	Checked
PROPOSED ALTERATIONS & EXTENSION AT 63 WEST STREET, HAVANT, PO9 1TD		SEP 2020	JB	1:100 @ A3	.
Job Number		FL37420	Revision	Drawing Number	-03
					E
Email:		Web:		JB ARCHITECTURE	
admin@jb-architecturedesign.com		www.jb-architecturedesign.com			