




Existing Floor Plans

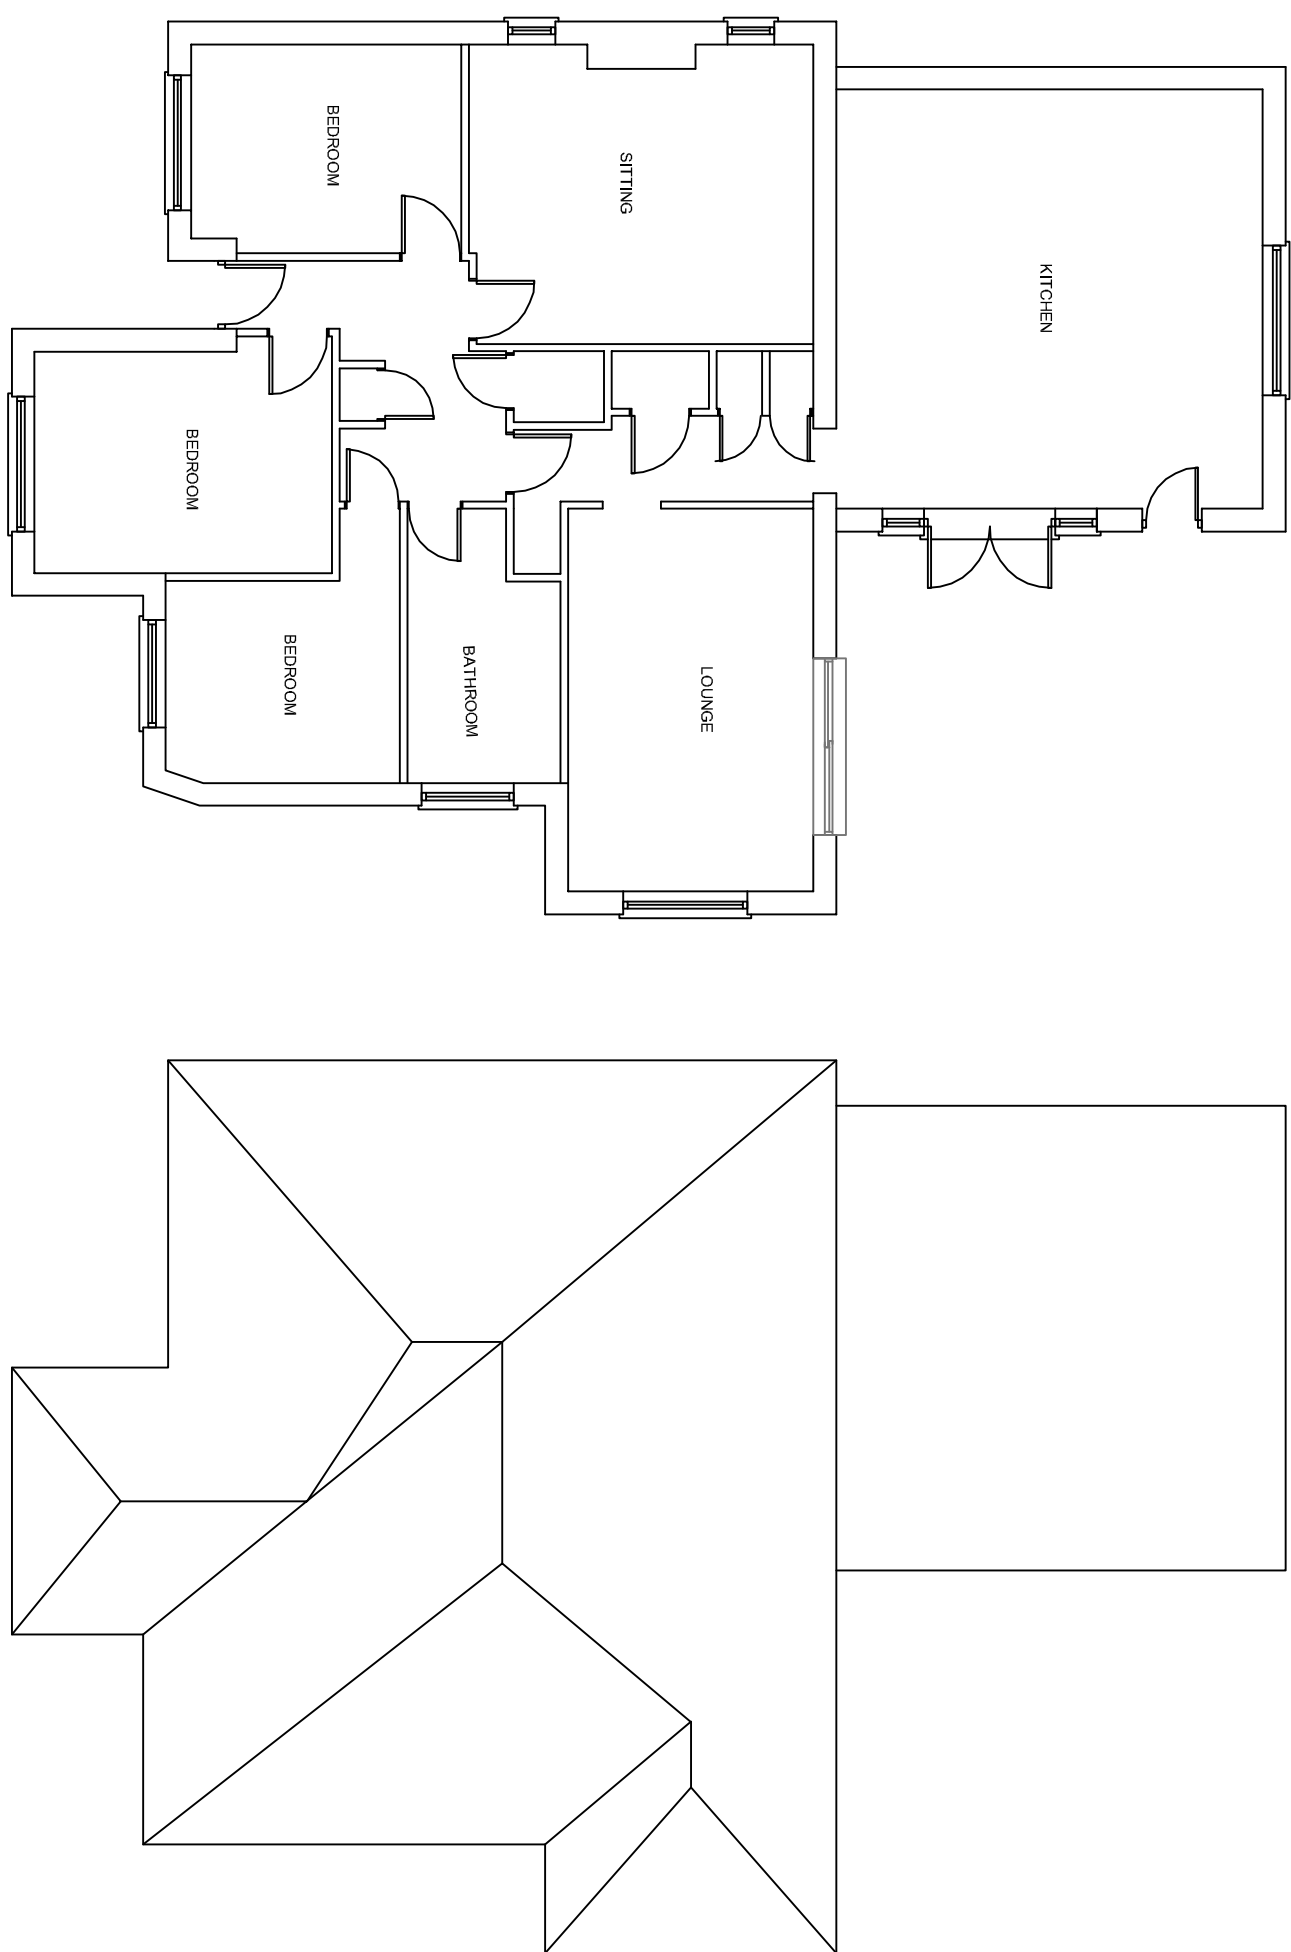





Proposed Roof Plan

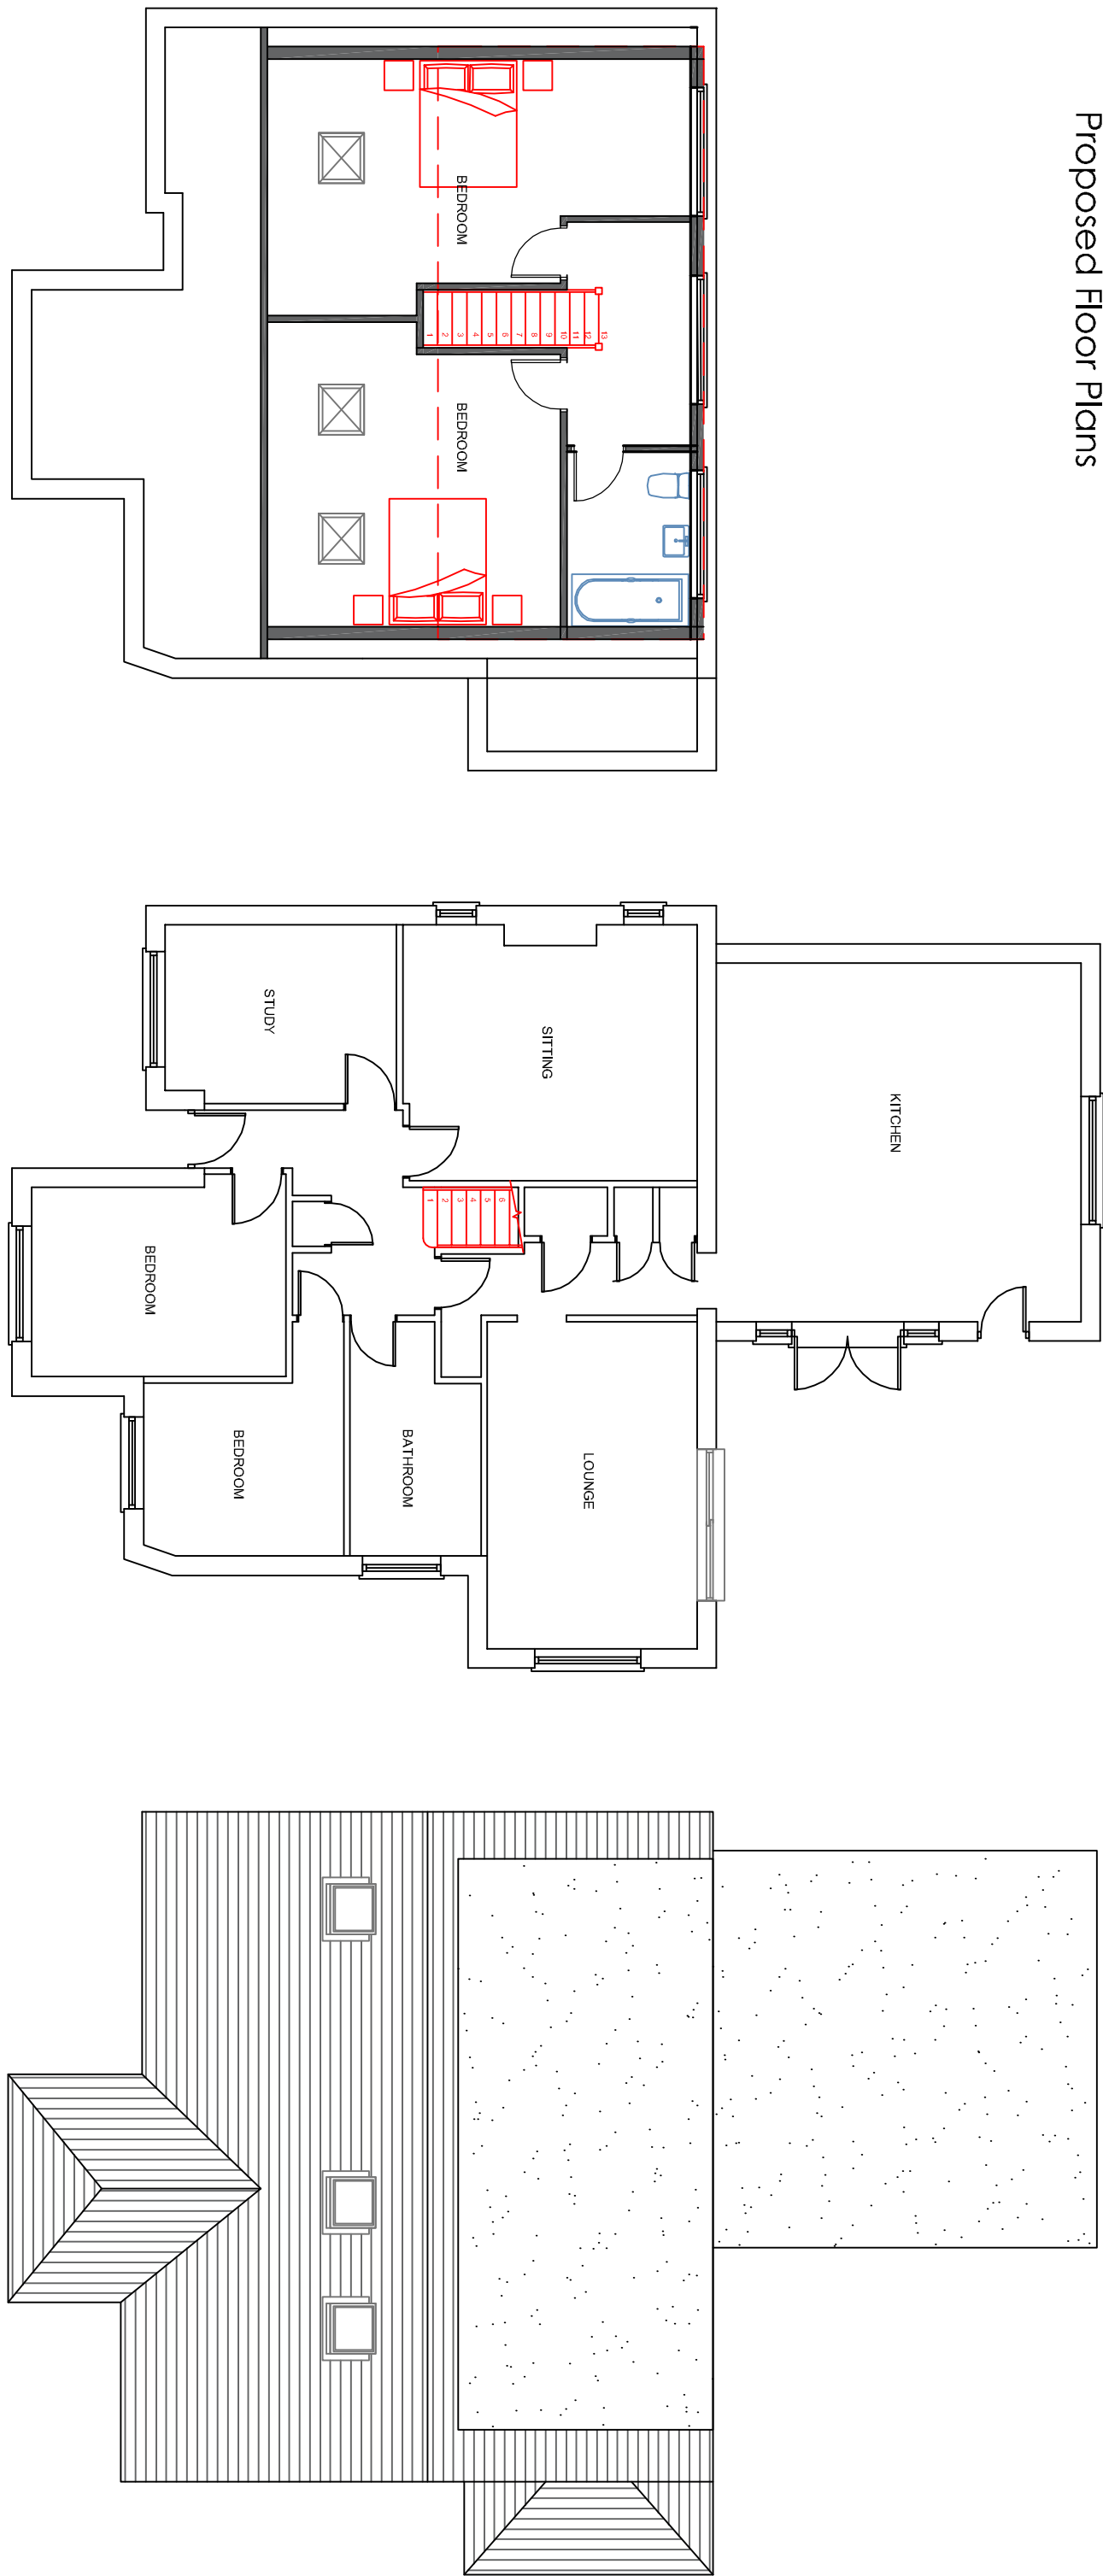

Proposed Elevations

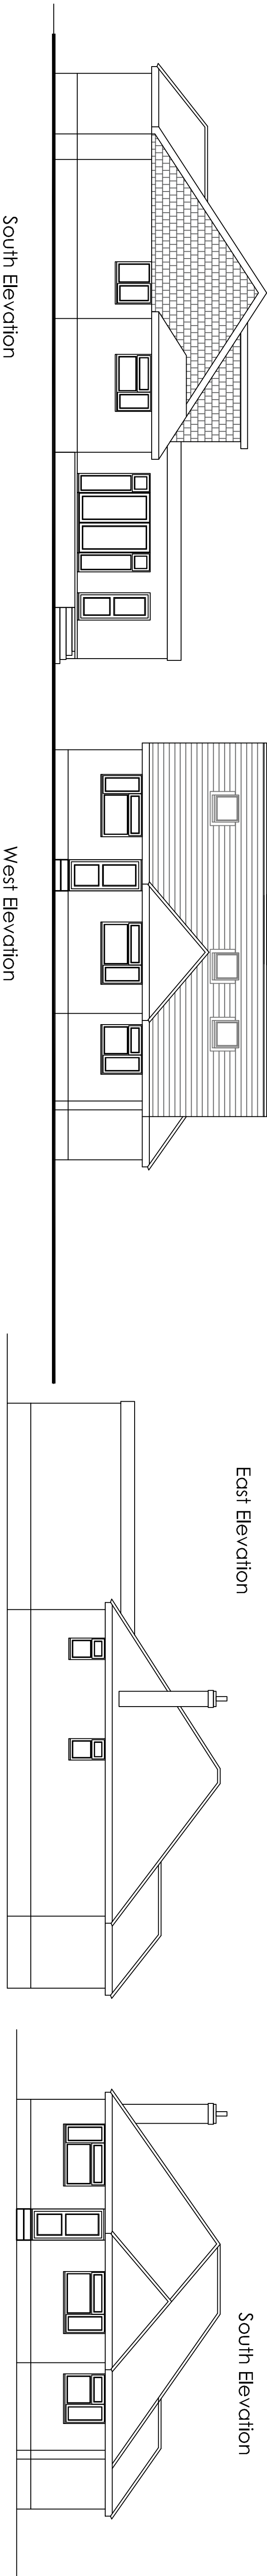

Existing Elevations

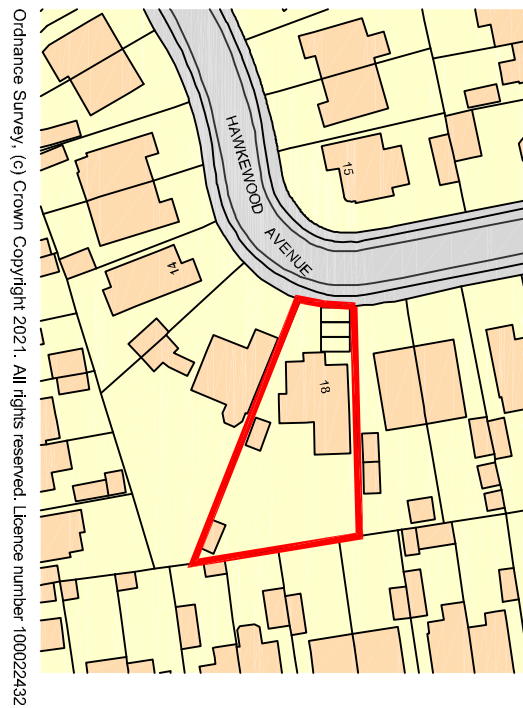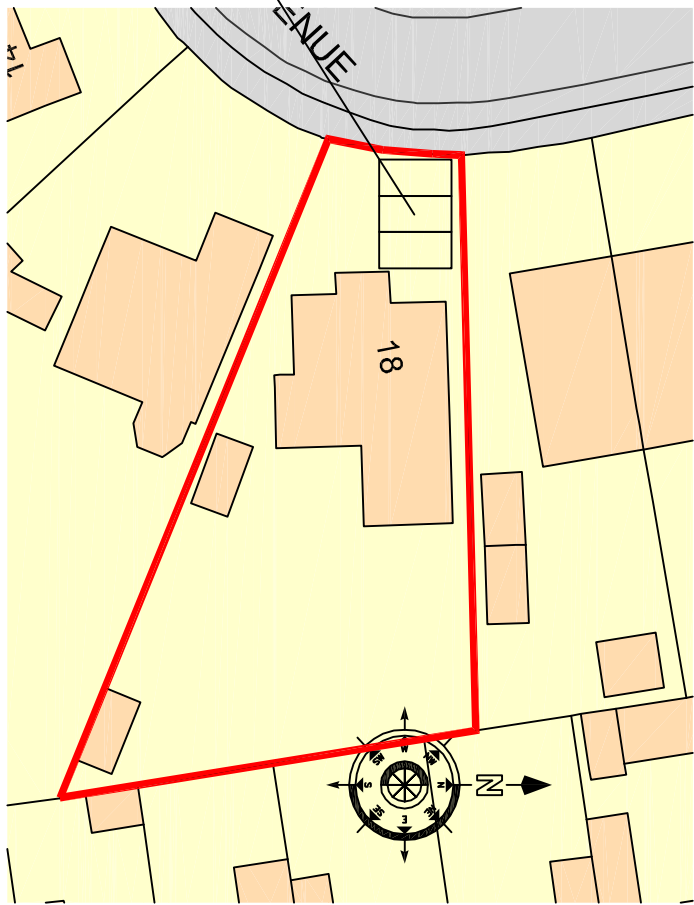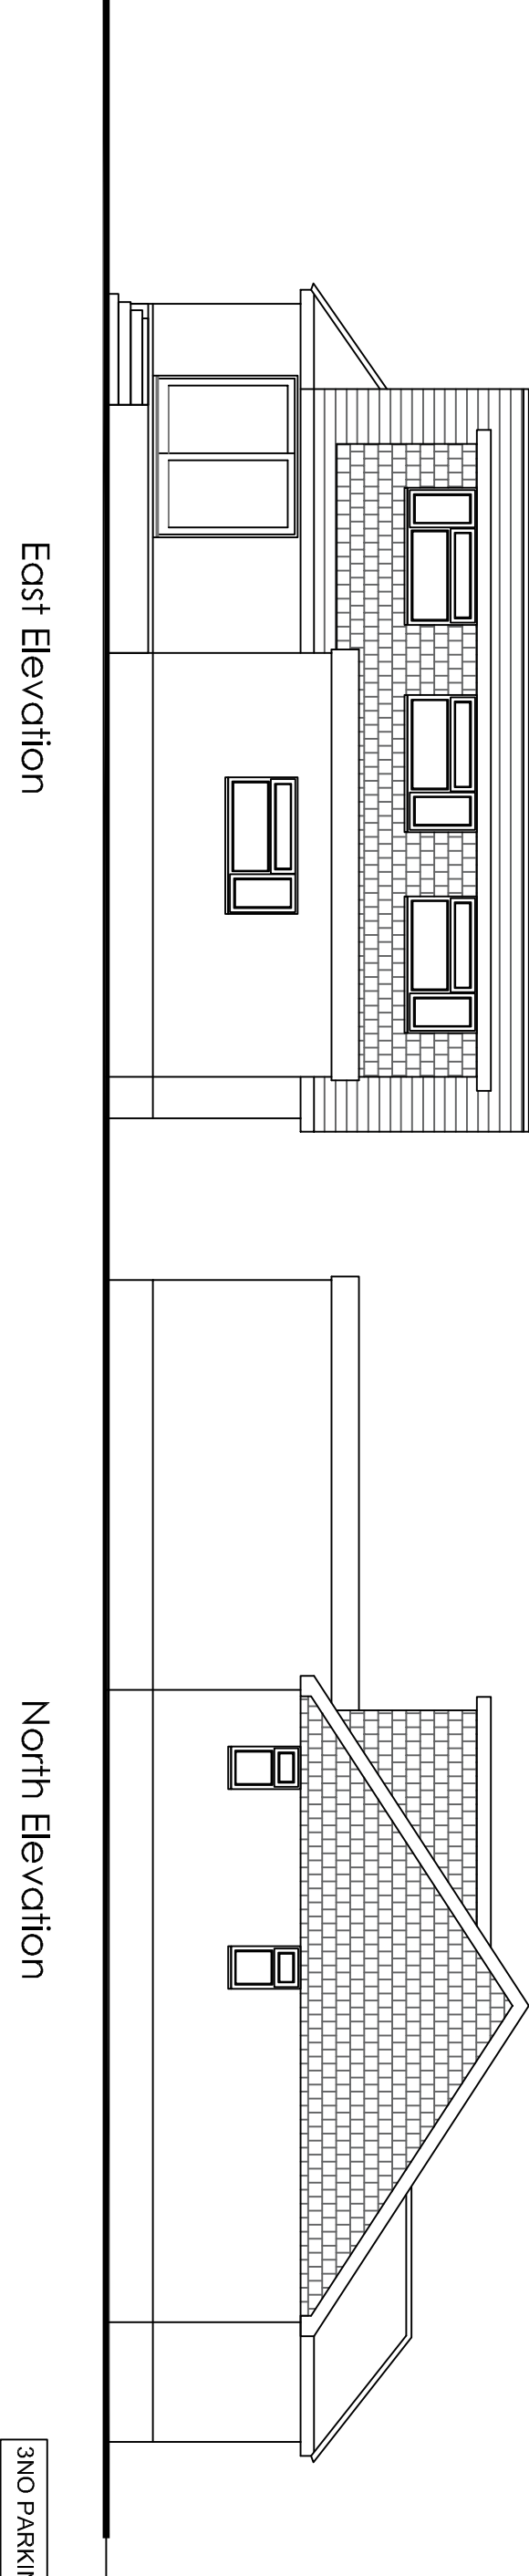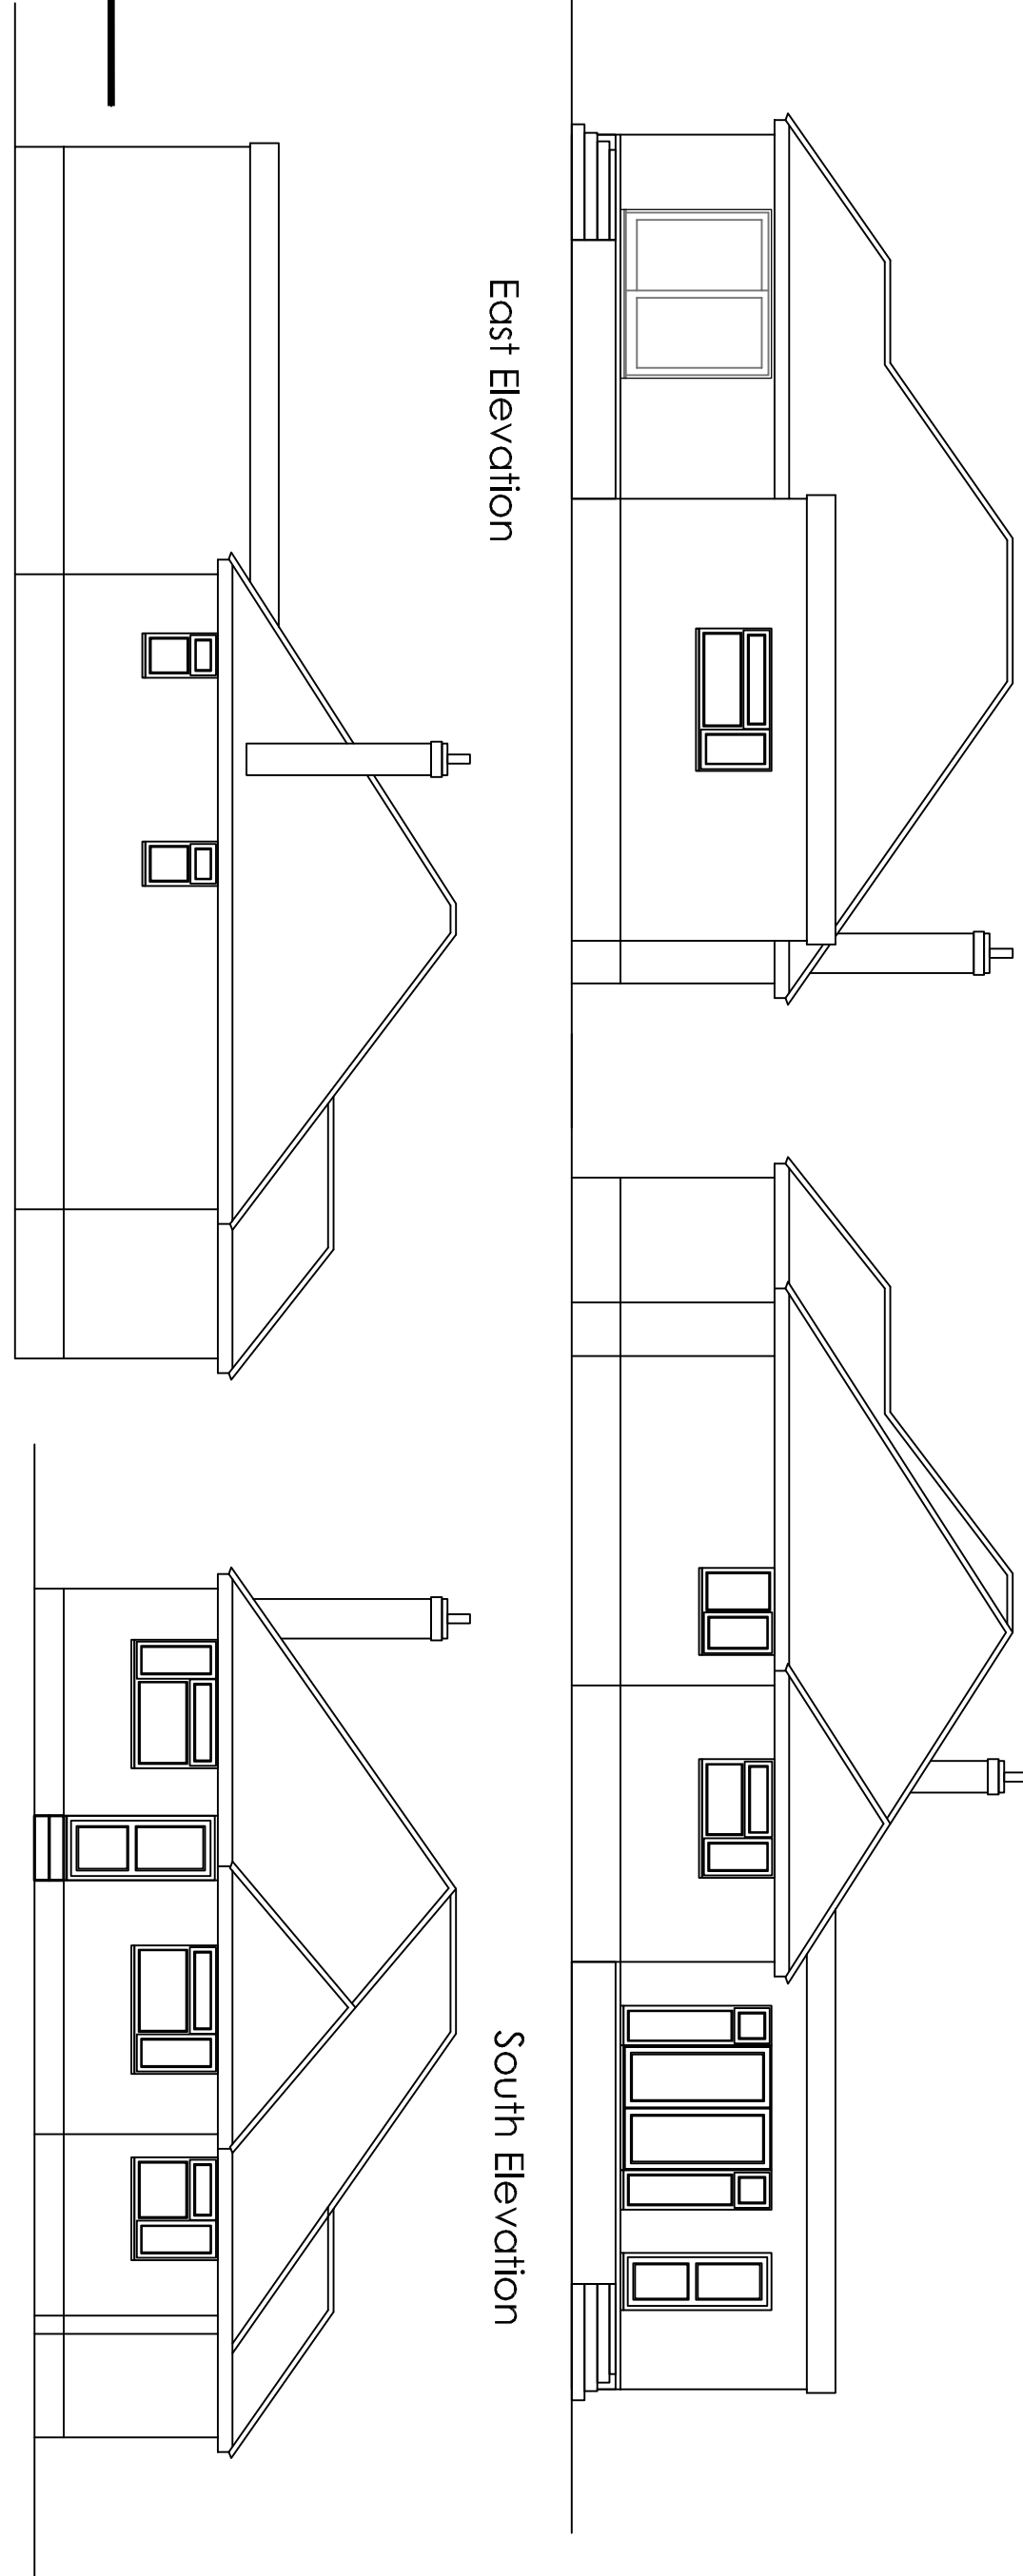

Chris Flint Associates Ltd
CHARTERED SURVEYORS & PROJECT MANAGERS
DEVELOPMENT CONSULTANTS

Drawn By: **CF** Date: **01/07/21** Scale: **A1** Approved: **CF**

Client: **CF** Project No: **01** Scale: **1-100**

PLANNING

2. Proposed Loft Conversion & Rear Dormers
Ref: 21/01444/PER/21/2/3858
Date: 18/07/2021

Scale in Meters
0 1 2 3 4 5 for 1:100

Scale in Meters
0 5 10 15 20 25 for 1:500

Scale in Meters
0 10 20 30 40 50 60 for 1:1250