






Existing Front Elevation North
Scale 1:100

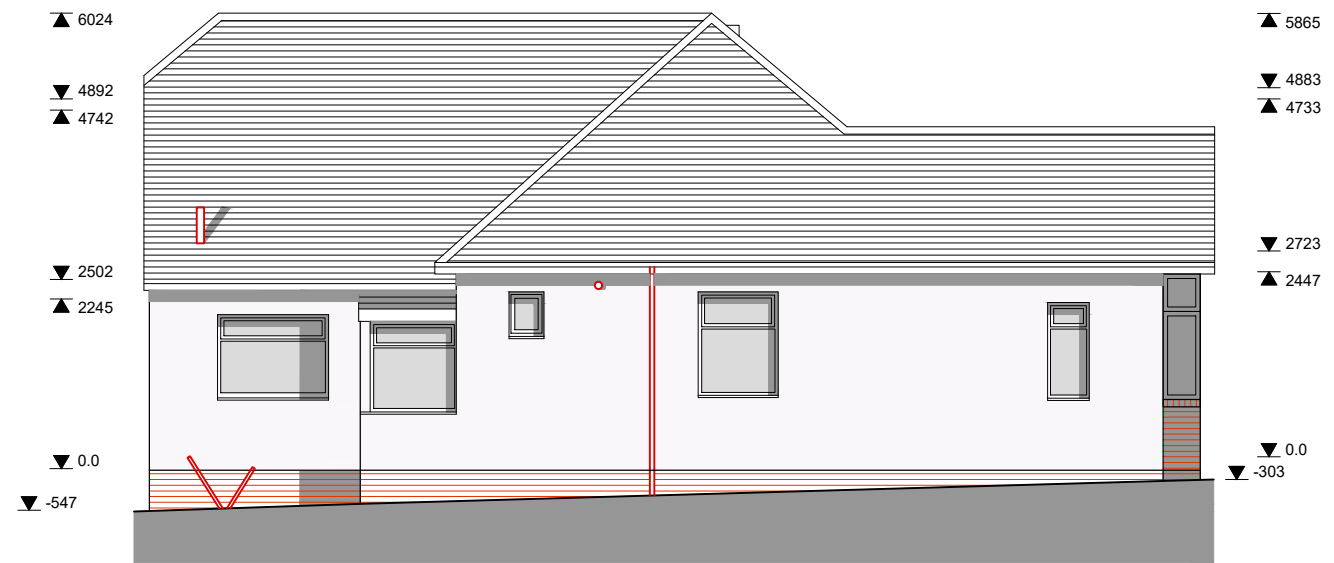

Existing Side Elevation East
Scale 1:100

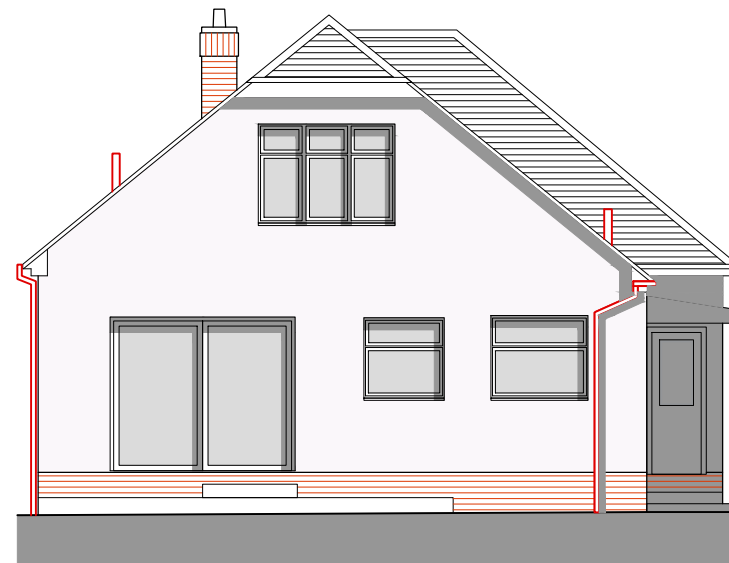

Existing Rear Elevation South
Scale 1:100

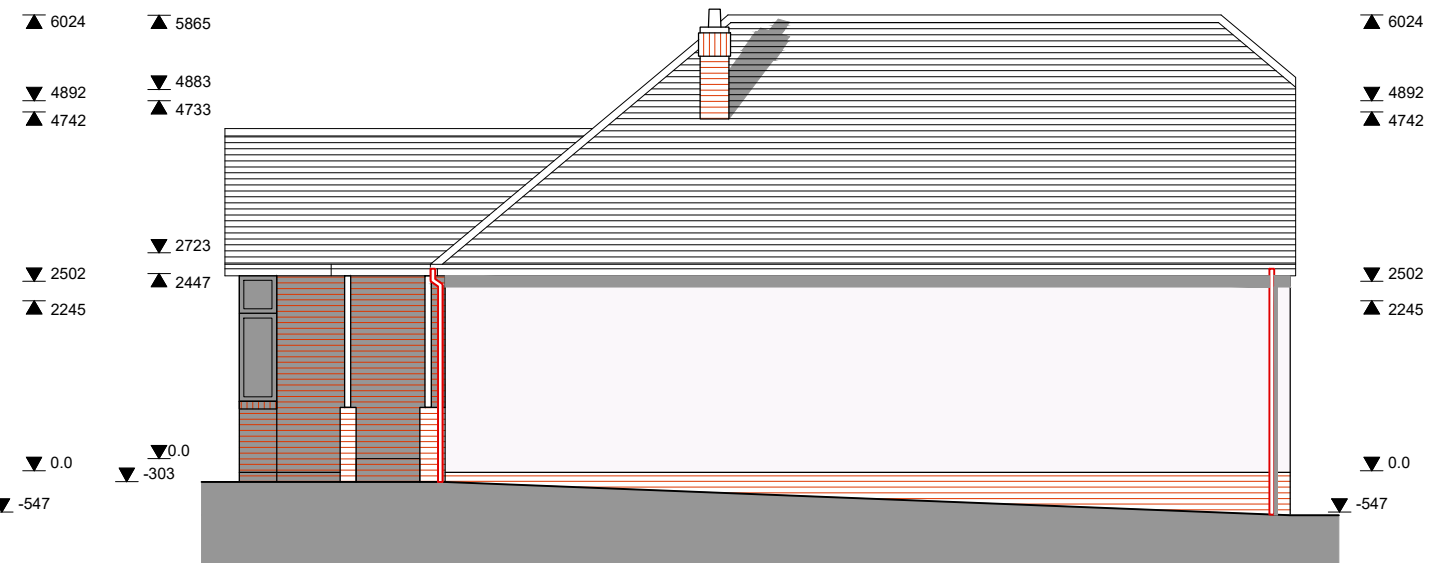

Existing Side Elevation West
Scale 1:100

Rev	Date	Description	By	PM
A	17.08.21	First Issue	LFL	JM

REVISIONS



Design Team Studios LTD
Copyright Reserved
Check Dimensions on Site

© Crown copyright and database rights (2020)
Ordnance Survey 0100031673
© Local Government Information House Limited copyright and database rights (2020) 0100031673

DRAWING STATUS:
Existing

REVISION:
A

PROJECT
3 Morelands Road
Waterlooville PO7 5PT
CLIENT
Billy and Lisa Dyne

Scale @ A3: 1:100
Date: © Aug 2021

Drawn by: LFL
Checked by: JM

DRAWING TITLE
Existing Elevations

DRAWING NUMBER:
549.E102_A



The Clock Tower, Great Southsea Street at Castle Road
Southsea, Portsmouth, Hants, PO5 3BY
Tel: 02392 837149



E: info@designteamstudios.com
W: www.designteamstudios.com