


Ground Floor Plan as proposed

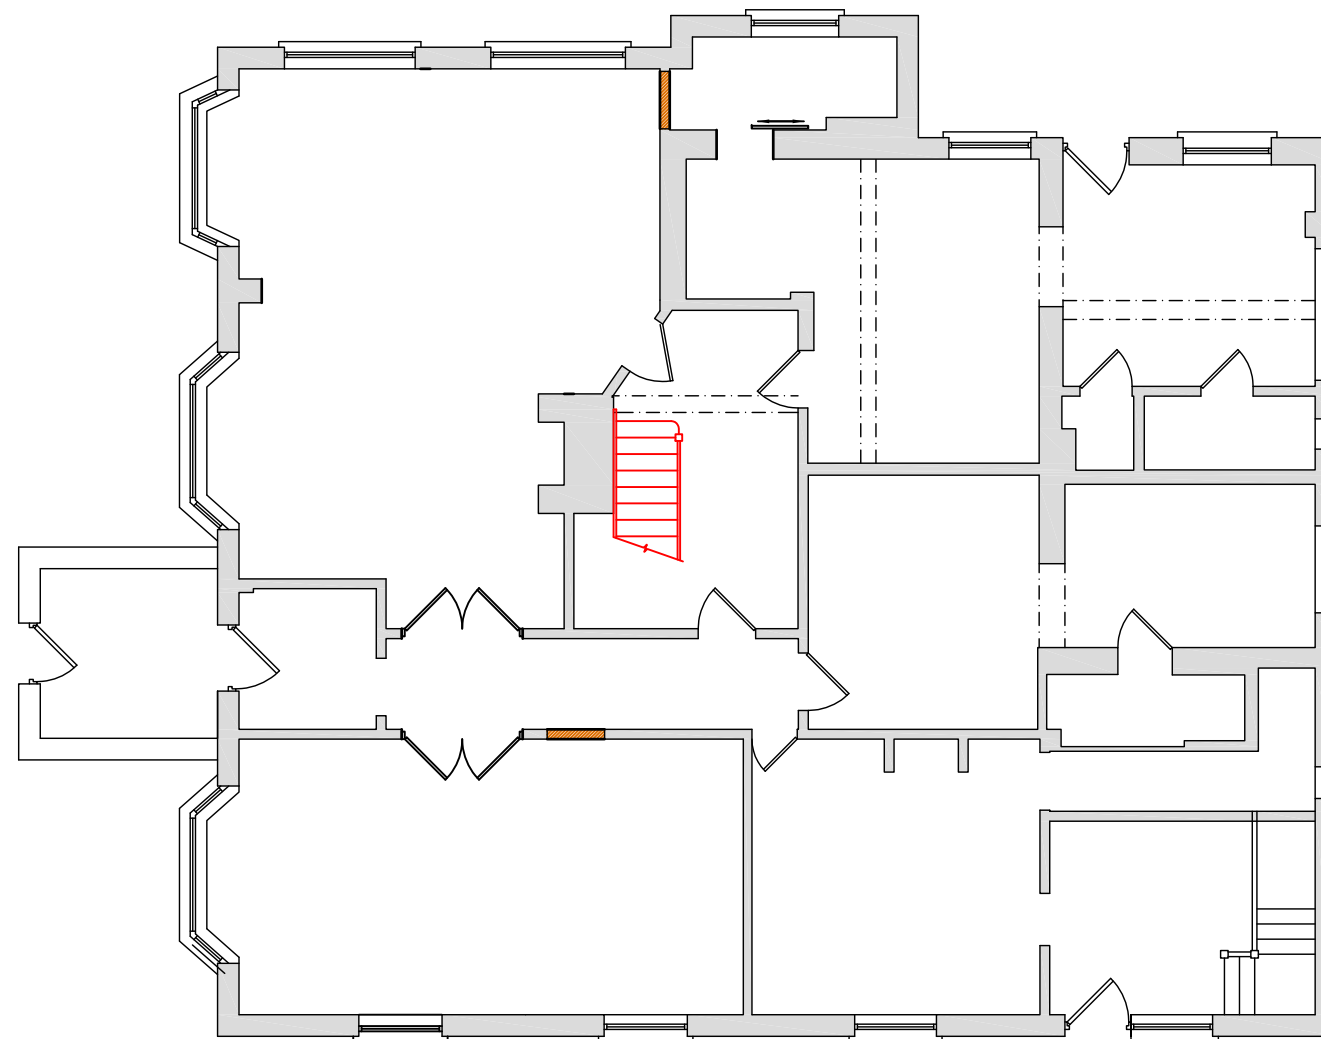

Architectural & Civil Engineering Design
 143 Station Road, Liss, Hants. GU33 7AJ
 Tel 01730 894988
 e-mail: enquiries@acedesigns-ltd.co.uk
www.ace-designs.co.uk

Job Title	Proposed internal alterations at Whitehouse, Hayling Island
Drawing Title	Ground Floor Plan as proposed

Client	Mr and Mrs Roberts
--------	--------------------

Scale 1:100 @ A3	Date Feb 22	Designed GG
Drawn EV	Checked GG	Approved
Job No 220202	Drawing No 220202 / 04	Rev