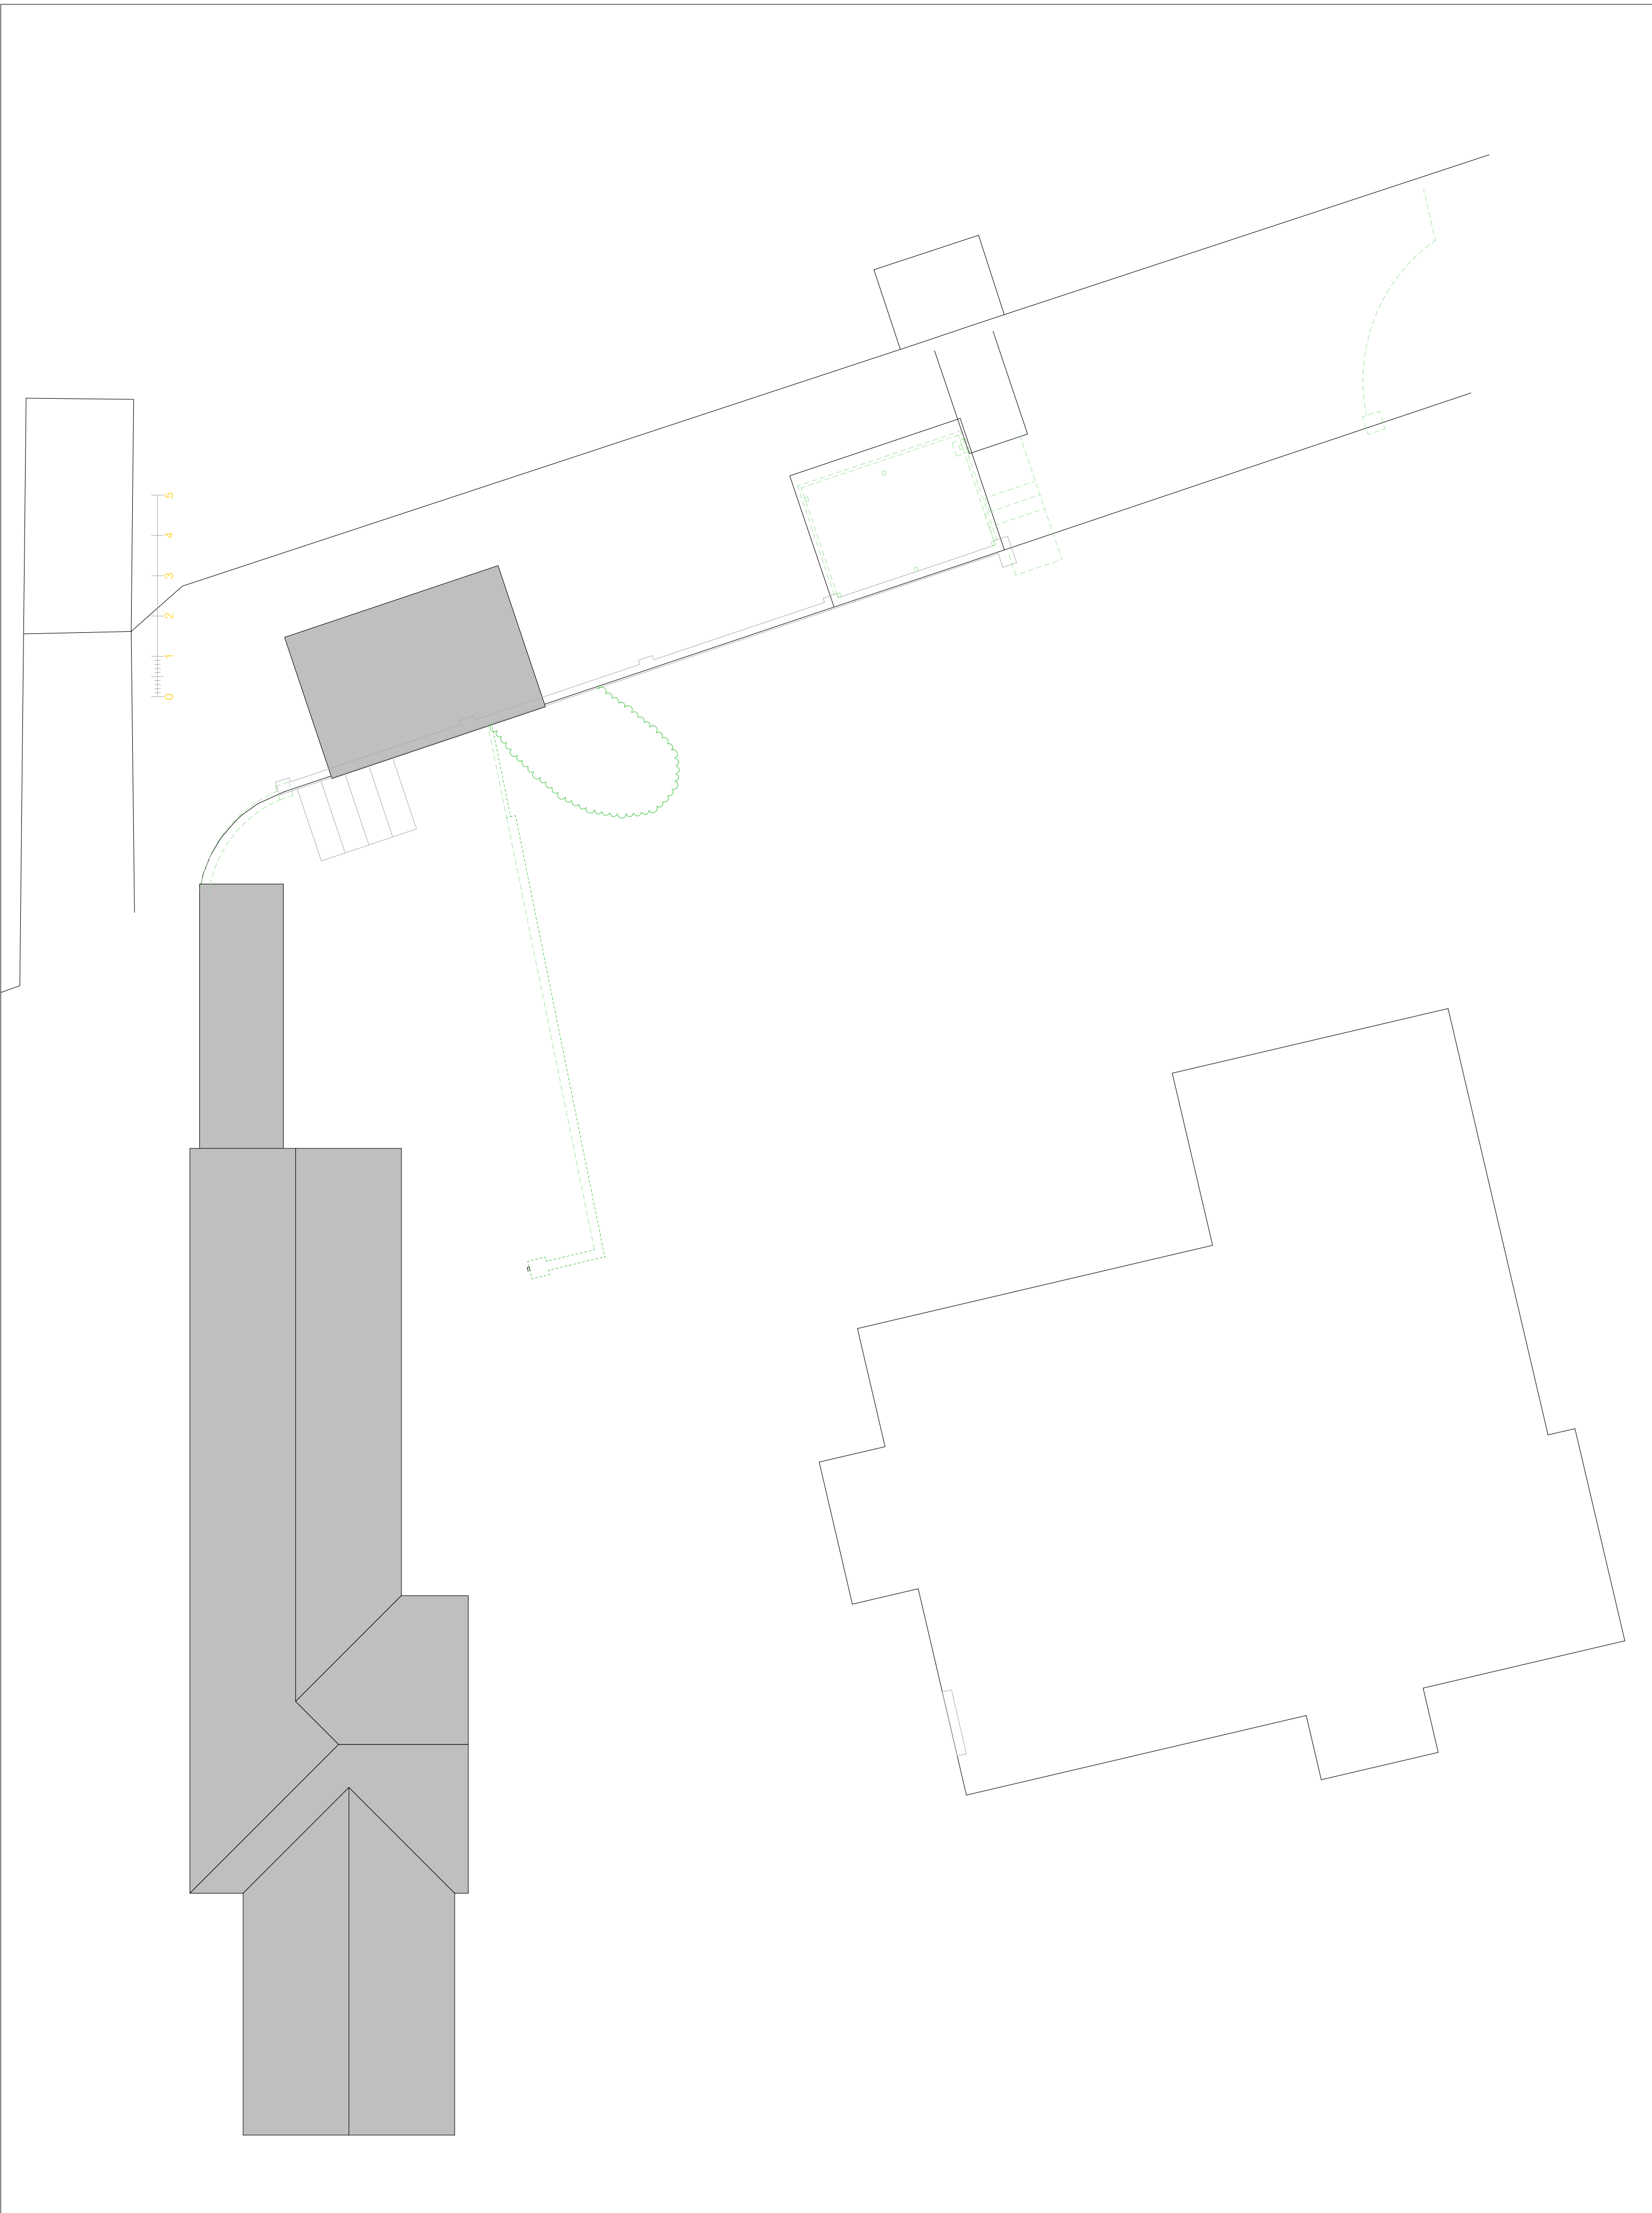


**Downland
Design Ltd.**

Issue Date

Date printed

08/10/2021

For:

Mr Chris Molloy

Proposed Sunroom

Salterns House
1 Salterns Close
Hayling
PO11 9PL

Proposed Plans

Scale @ A2
1:100

Drawing:

Proposed Roof Plan A2

Drawing Number

project	number	rev
---------	--------	-----

1928 - 02.3	
-------------	--