


NOTES:

This drawing has been prepared for the purposes of concept and design development and is not to be used for any other purpose. Dimensions are indicative and should be referenced against measured surveys only.

This drawing is the property of LUNDI ARCHITECTS and must not be reproduced, in part or whole, or deviated from, without their permission.

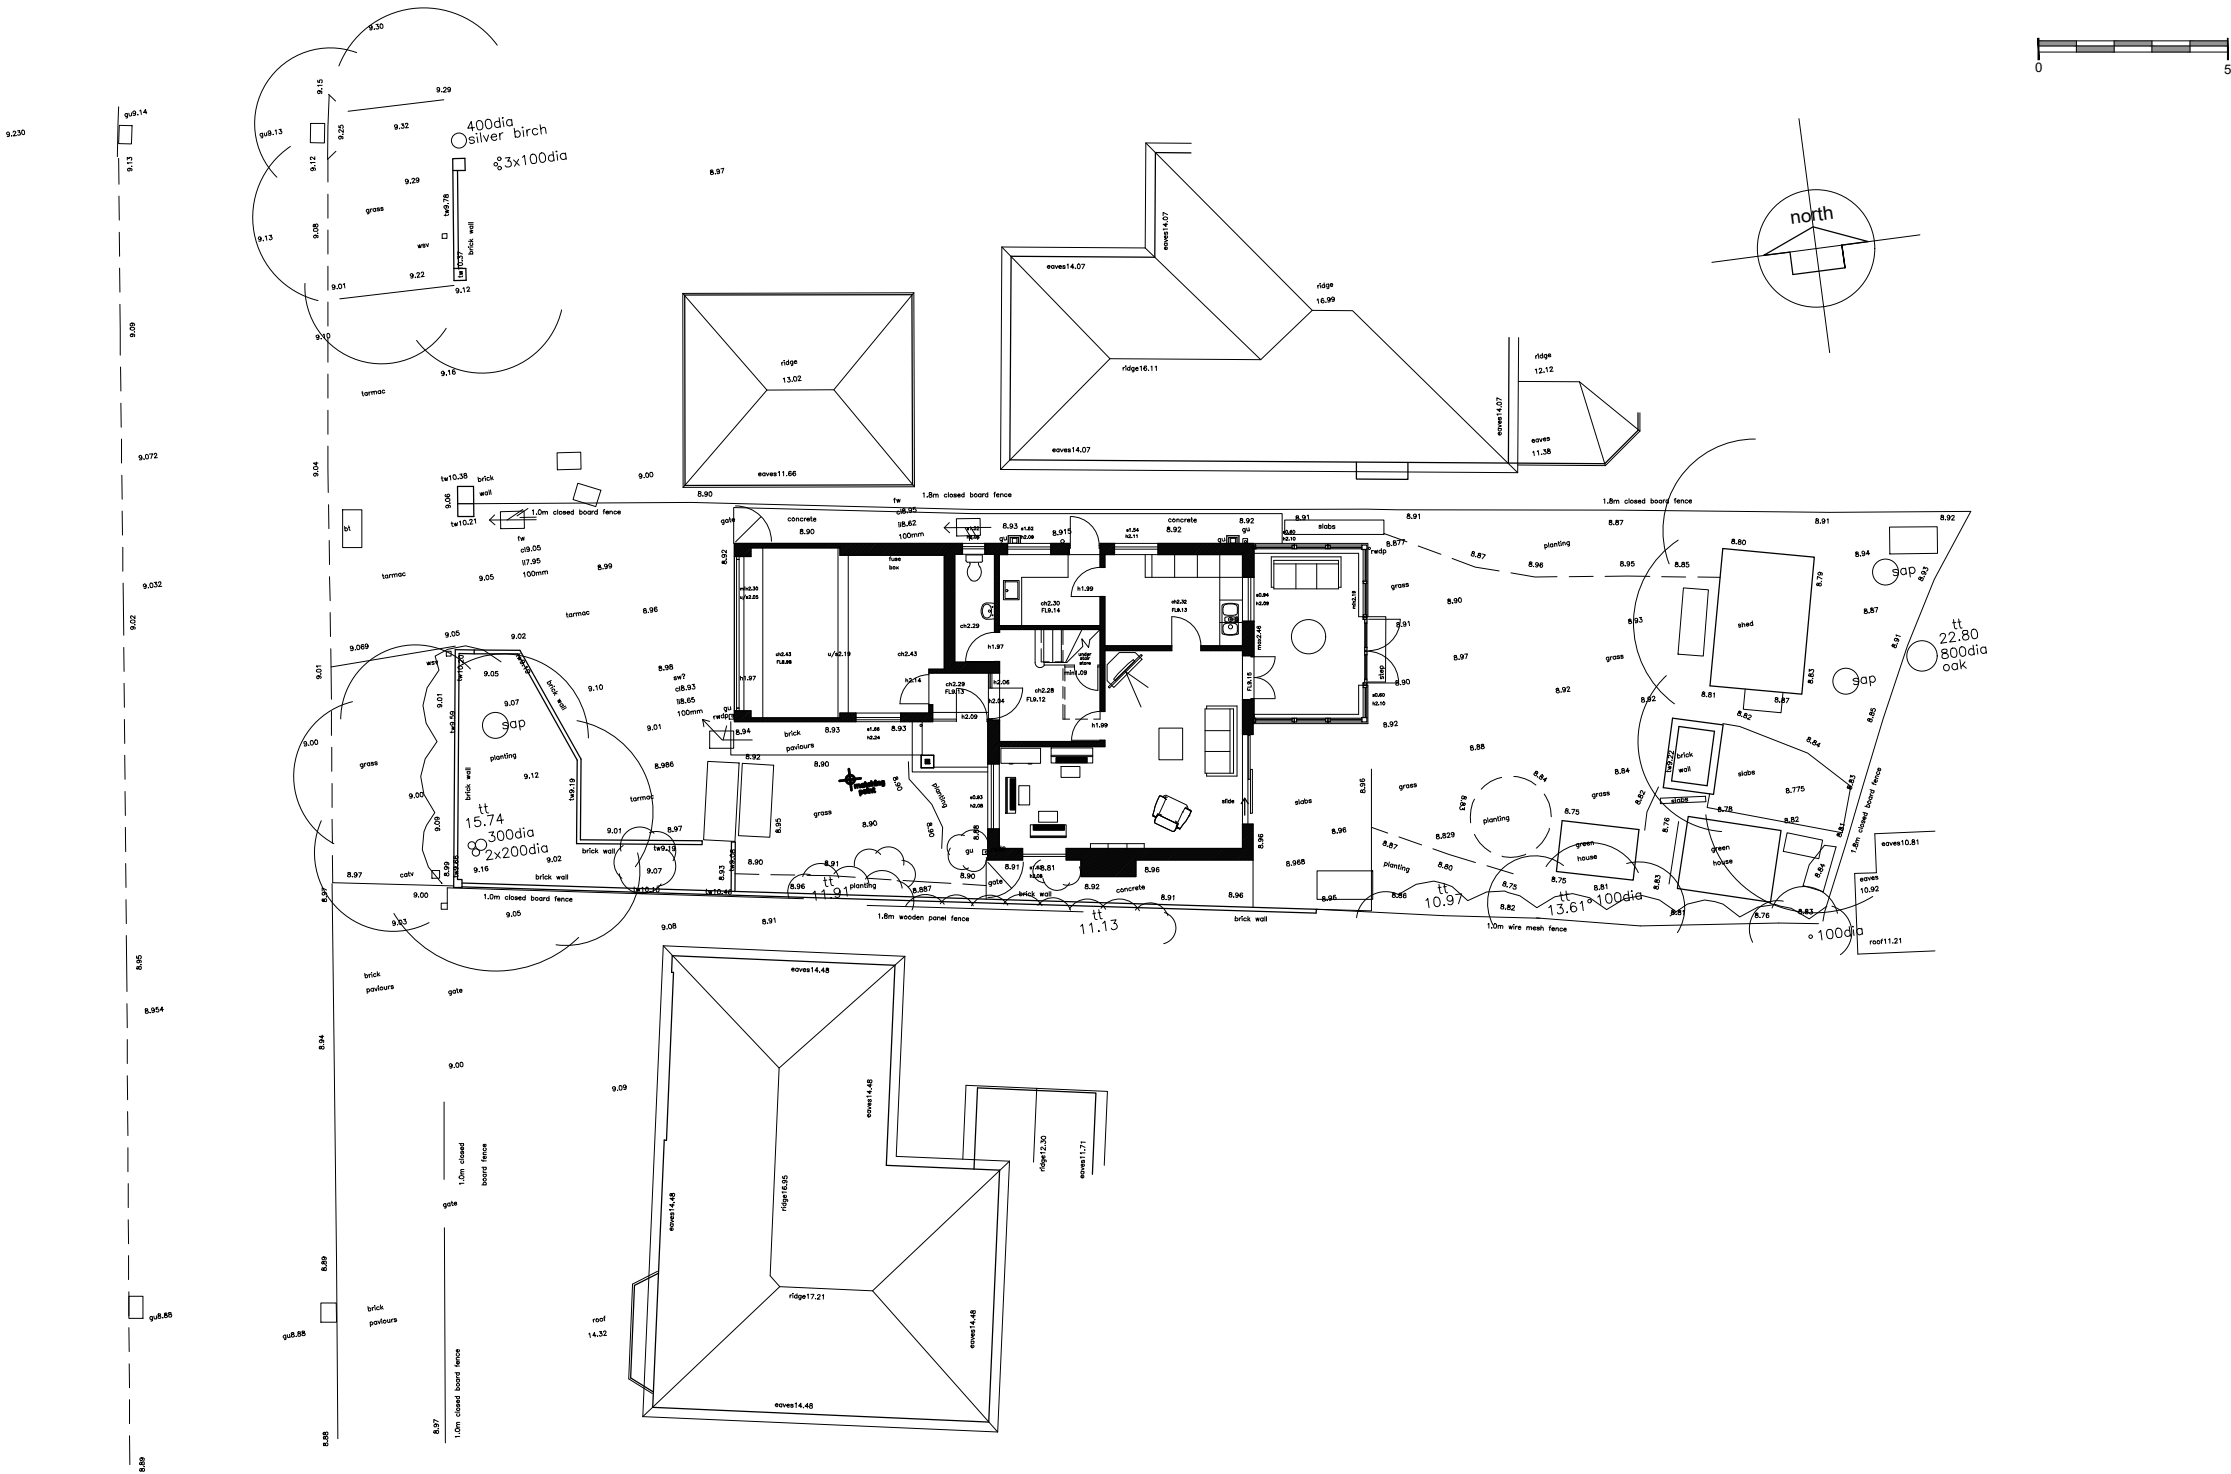

SITE PLAN
as Existing

6 NORE FARM AVENUE

AMENDMENTS		DATE
A	PLANNING APPLICATION	15.02.22

CLIENT

Mr and Mrs Falconer
6 NORE FARM AVENUE
HAMPSHIRE, PO10 7NA

PROJECT

ALTERATIONS TO 6 NORE FARM

DRAWING TITLE

SITE PLAN
As Existing

DATE

SEPTEMBER 2021

SCALE

1:200 @ A3

DRAWING No.	REVISION
LA21 06 03	A

LUNDI ARCHITECTS

RIBA

Lundi Architects Ltd
THE STUDIO
12A FIVE HEADS ROAD
HORNDEN
HANTS, PO8 9NW

www.lundi-architects.co.uk
Julia 07889 515860

studio@lundi-architects.co.uk
Olaf 07801 279046