

Note:
All dimensions must be checked on site
and not scaled from this drawing.
EXCEPT HBC USE

JOHNSON DESIGN



Architectural & Planning Services
Building Plans

CHICHESTER, West Sussex
01243 775700

FOUR MARKS, Hampshire
01420 563303

Email: johnsonplans@yahoo.co.uk
www.johnsondesigns.co.uk

A		Date	Revision

© copyright

SEE DESIGN
STATEMENT FOR
MATERIAL DETAILS

Client

MR & MRS M. WILLIAMS

Job Title

1A ST. JAMES ROAD
EXSLEYWORTH
PO10 7DN


Drawing Title

PROPOSED ROOF
PLAN &
ELEVATIONS


Scale 1:100 AT A3

Date JAN 22 Drawn by H


Dwg. No. Rev.

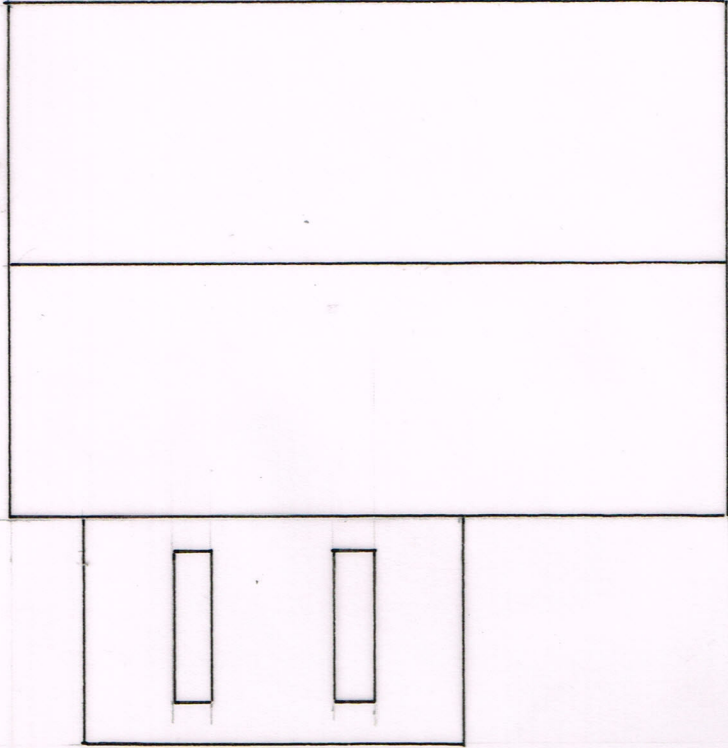


ROOF PLAN

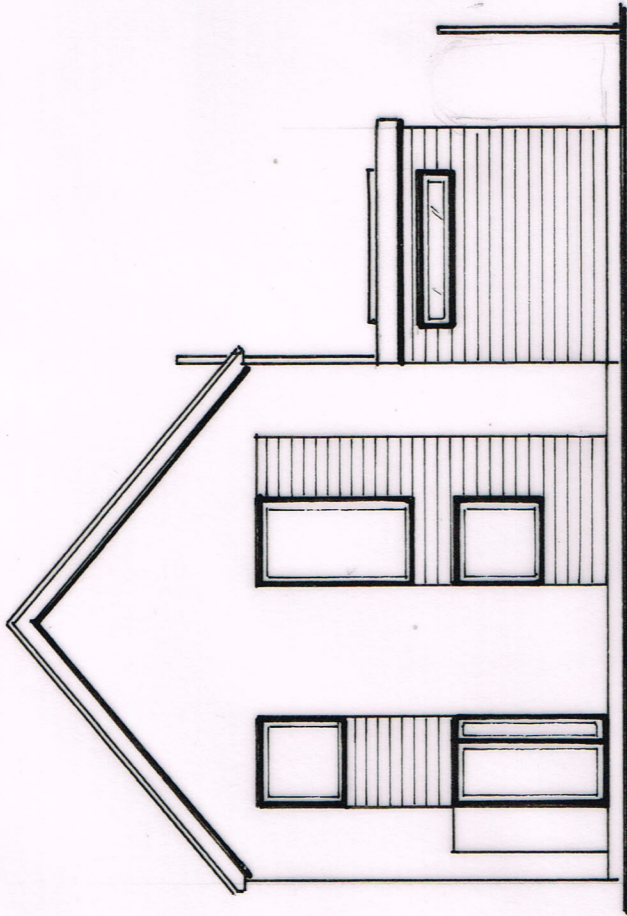

EAST ELEVATION

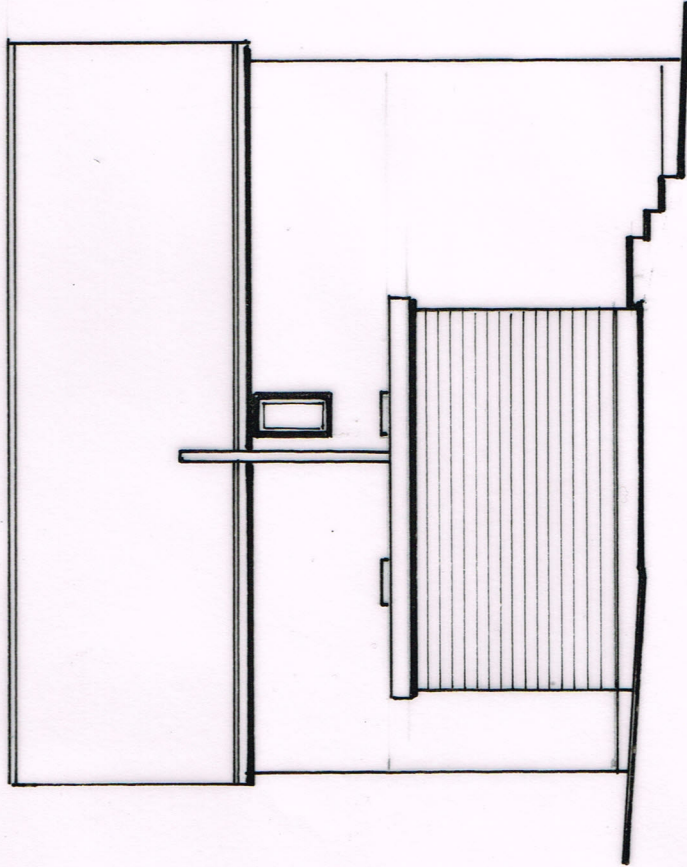

NORTH ELEVATION

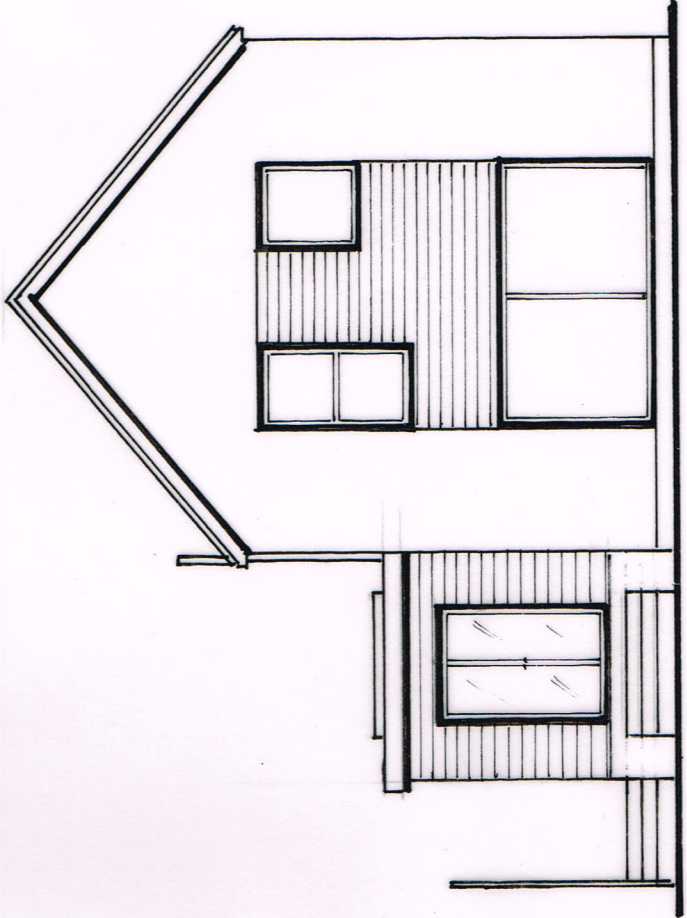

WEST ELEVATION