

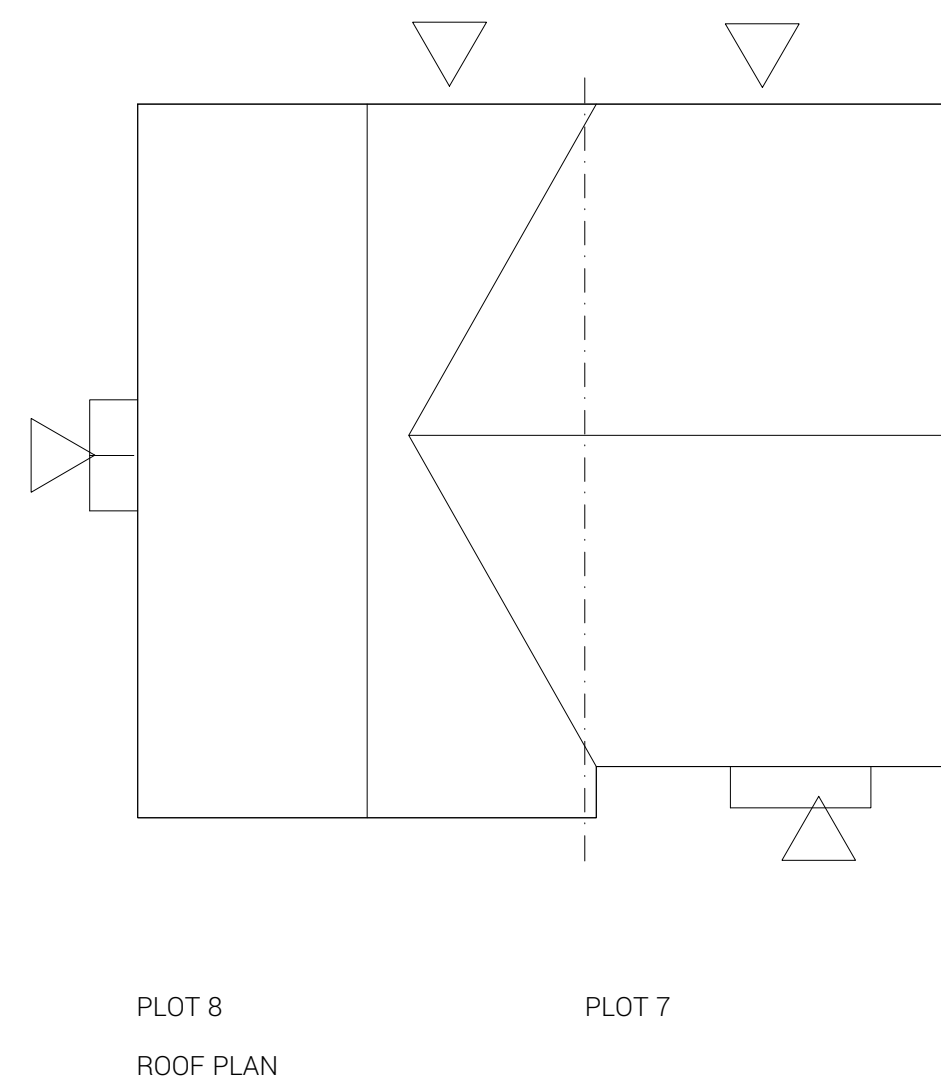
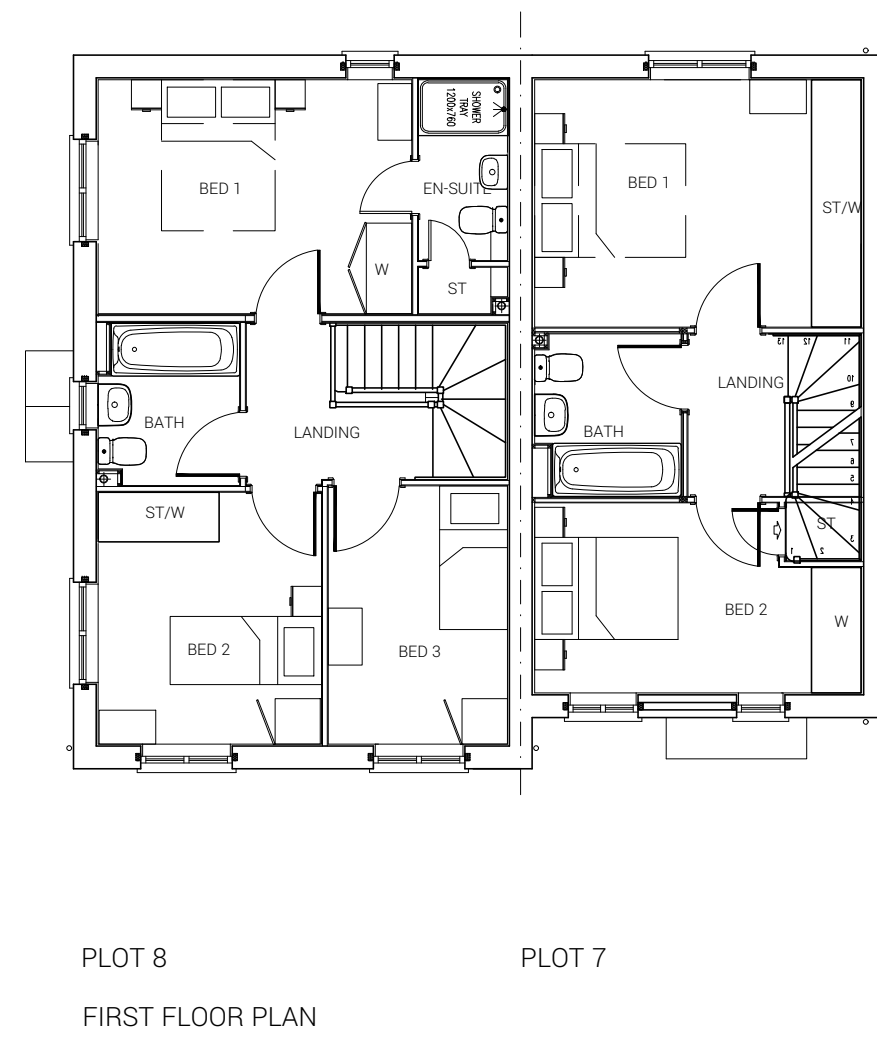
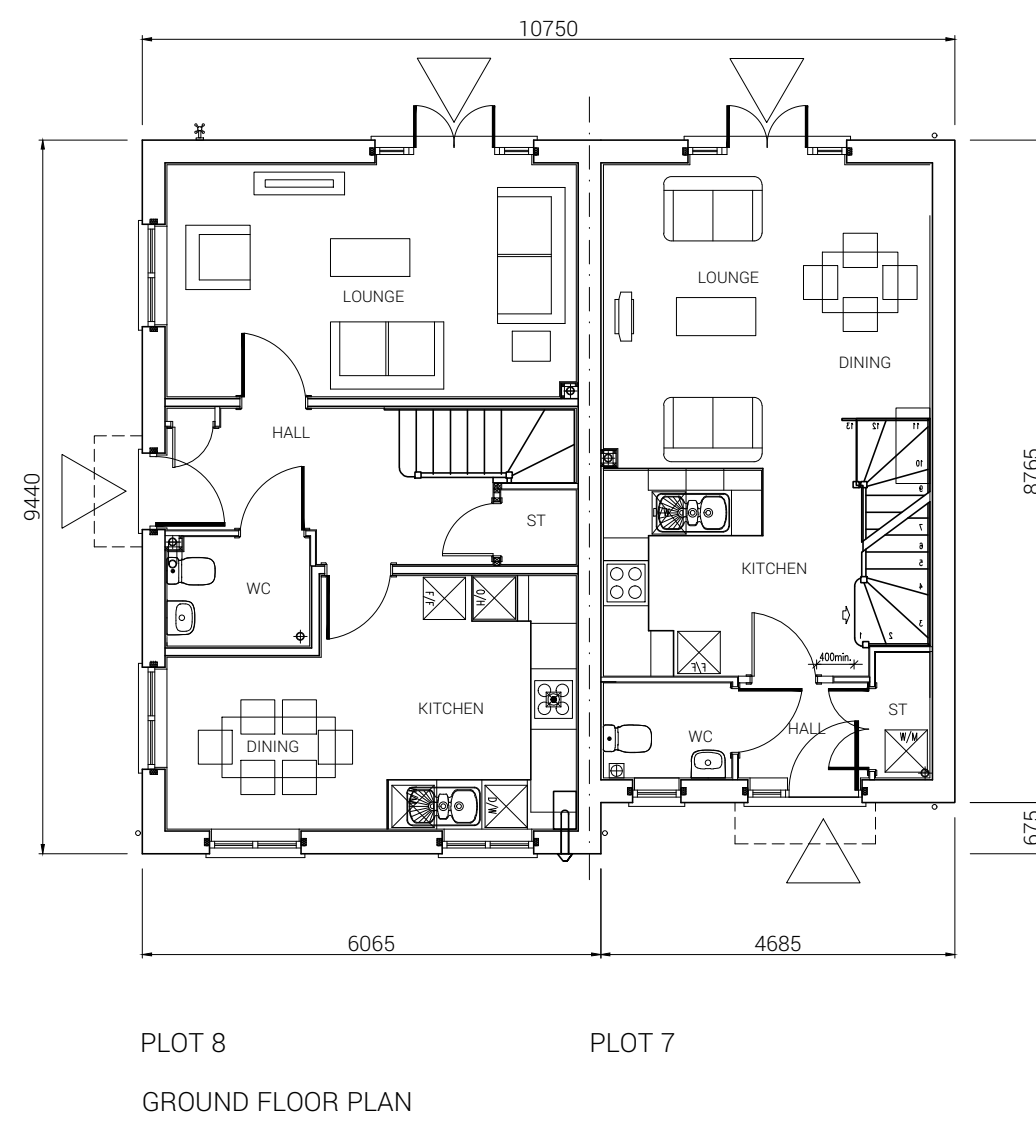


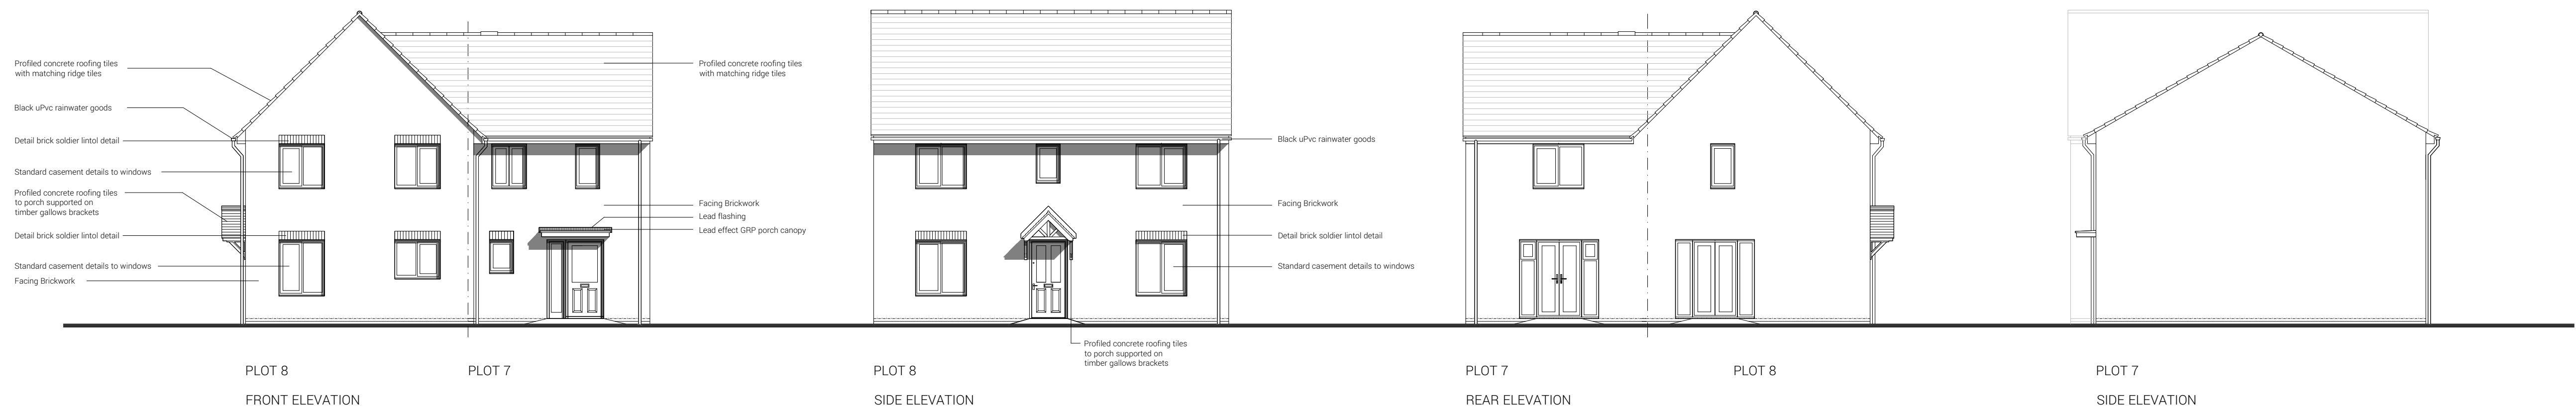

Plots 7 & 8
Plot 7
2 BED HOUSE - NA20.
70.10 sq.m. / 754 sq.ft.
Plot 8
3 BED HOUSE - NT31.
96.72 sq.m. / 1040 sq.ft.

Private

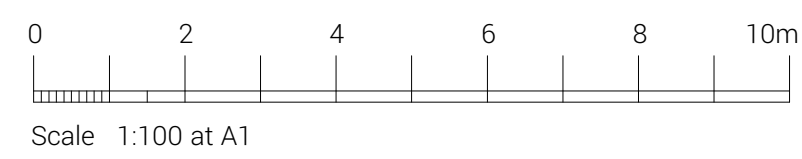

Fathom's Reach
Hayling Island
Taylor Wimpey Southern Counties

+ (44) 1962 589 030
designs@sdadesigngroup.com
Ground Floor Studio, Unit 2,
East Horton Business Park,
Knowle Lane, Fair Oak,
Hampshire, SO50 7HN



SCALE	SHEET SIZE	DRAWN	CHECK	DATE
1:100	A1	ML		05/10/2021

DRAWING TITLE
Plots 7 & 8 House
Types NA20 & NT31
Floor Plans &
Elevations

DETAIL PLANNING

19-1105-025-1ST

