



Proposed North Elevation

Scale 1:100 @ A3

 

PLANNING

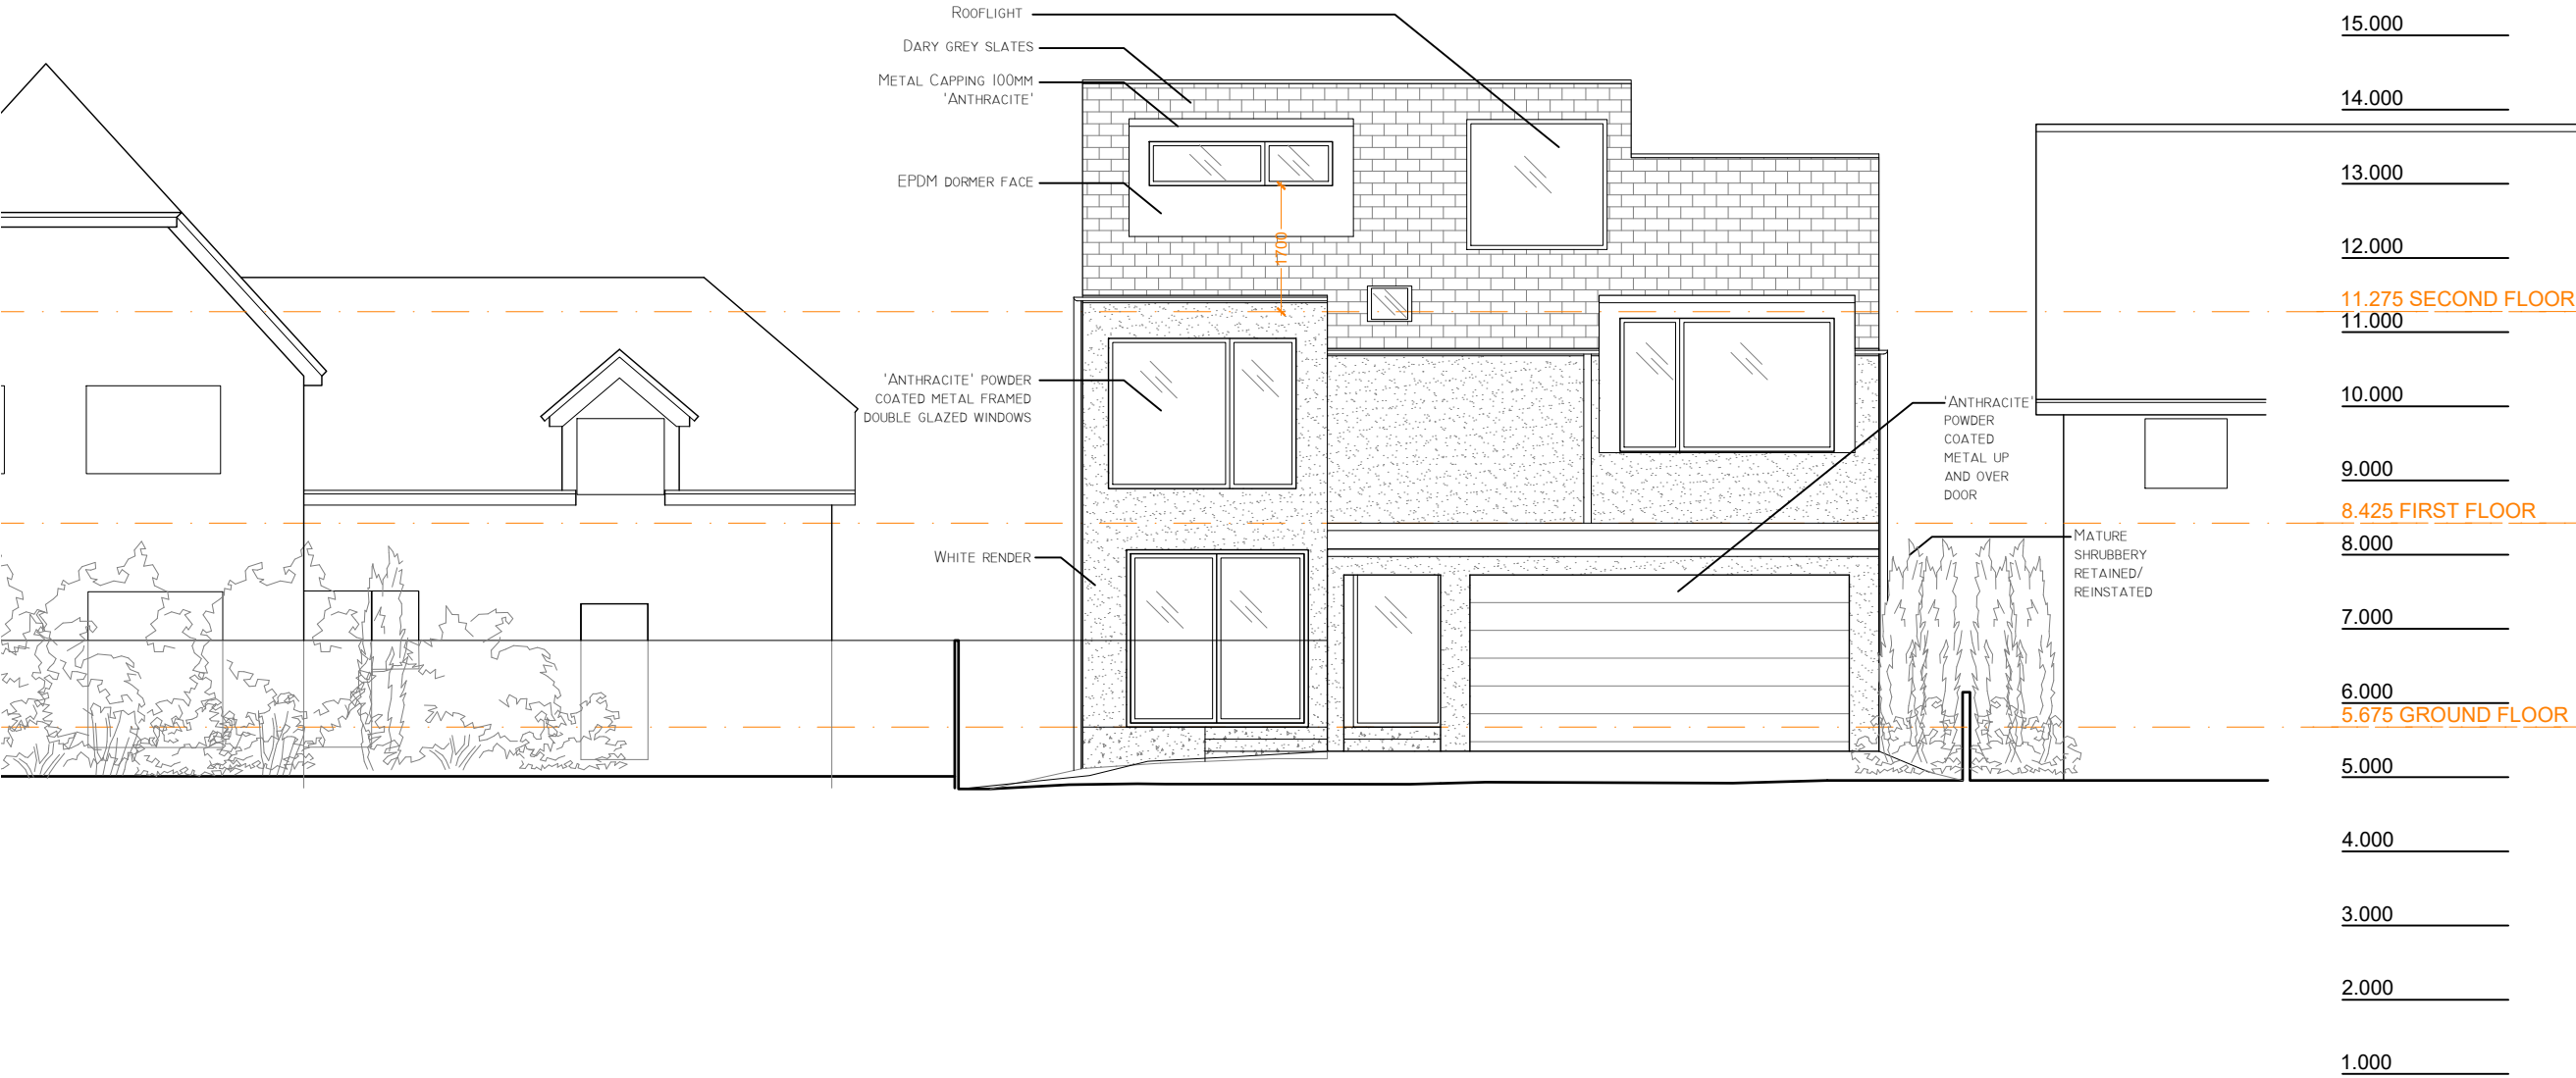

Proposed North Elevation 1:100

RS

ARCHITECTURE

CLIENT:
PROJECT:
134 Sea Front
TITLE:
Proposed North Elevation
DRAWING NUMBER : 202
Scale : 1:100 @ A3
DATE: 11/08/2021
DRAWN BY: AS APPROVED BY: RS
194 Southwood Road, Hayling Island,
Hampshire, PO11 9QL
07887933281
rob@rs-architecture.co.uk
www.rs-architecture.co.uk