



Proposed North Elevation

Scale 1:100 @ A3

 

PLANNING

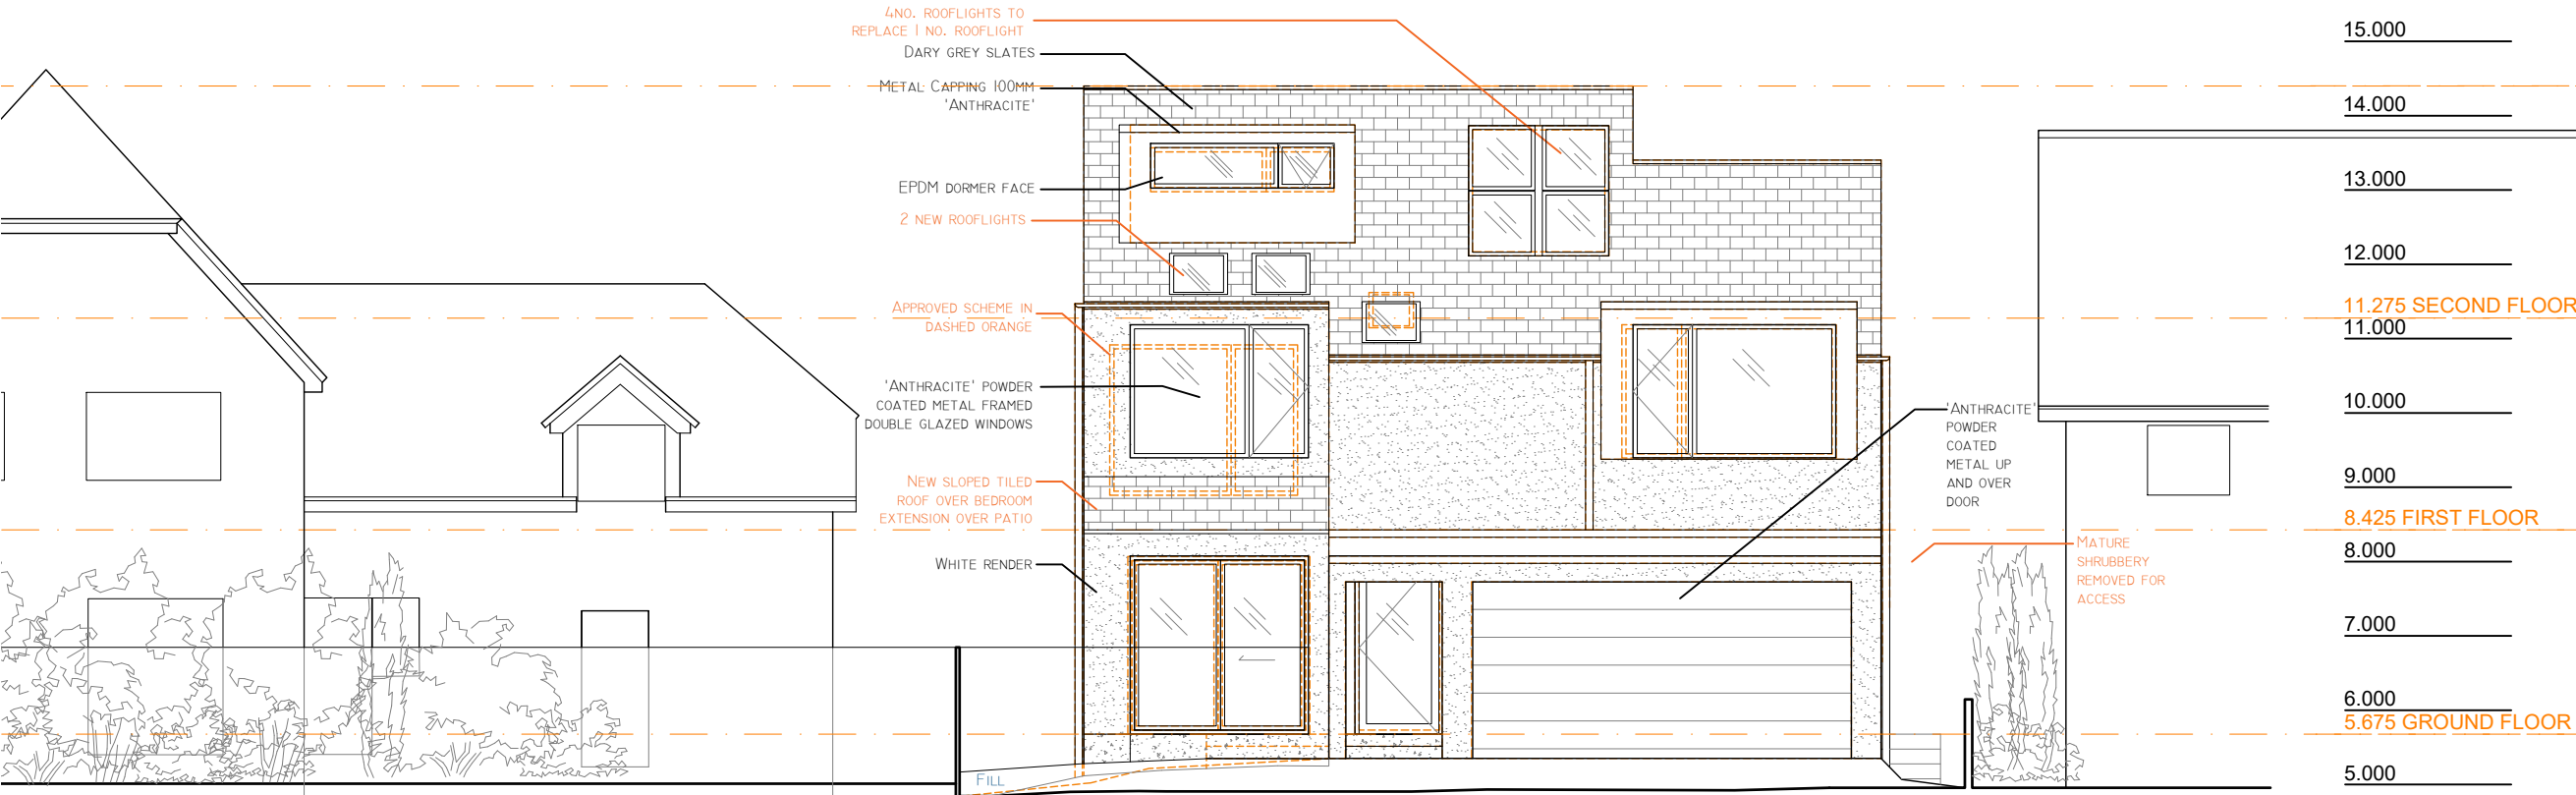

Proposed North Elevation 1:100

11/02/2022 Rev.A
: Minor amendments

RS

ARCHITECTURE

CLIENT:

PROJECT:
134 Sea Front

TITLE:
Proposed North Elevation

DRAWING NUMBER : 202.A


Scale : 1:100 @ A3

DATE: 11/02/2022
DRAWN BY: AS APPROVED BY: RS


194 Southwood Road, Hayling Island,
Hampshire, PO11 9QL
07887933281
rob@rs-architecture.co.uk
www.rs-architecture.co.uk

Proposed West Elevation

Scale 1:100 @ A3

 

PLANNING

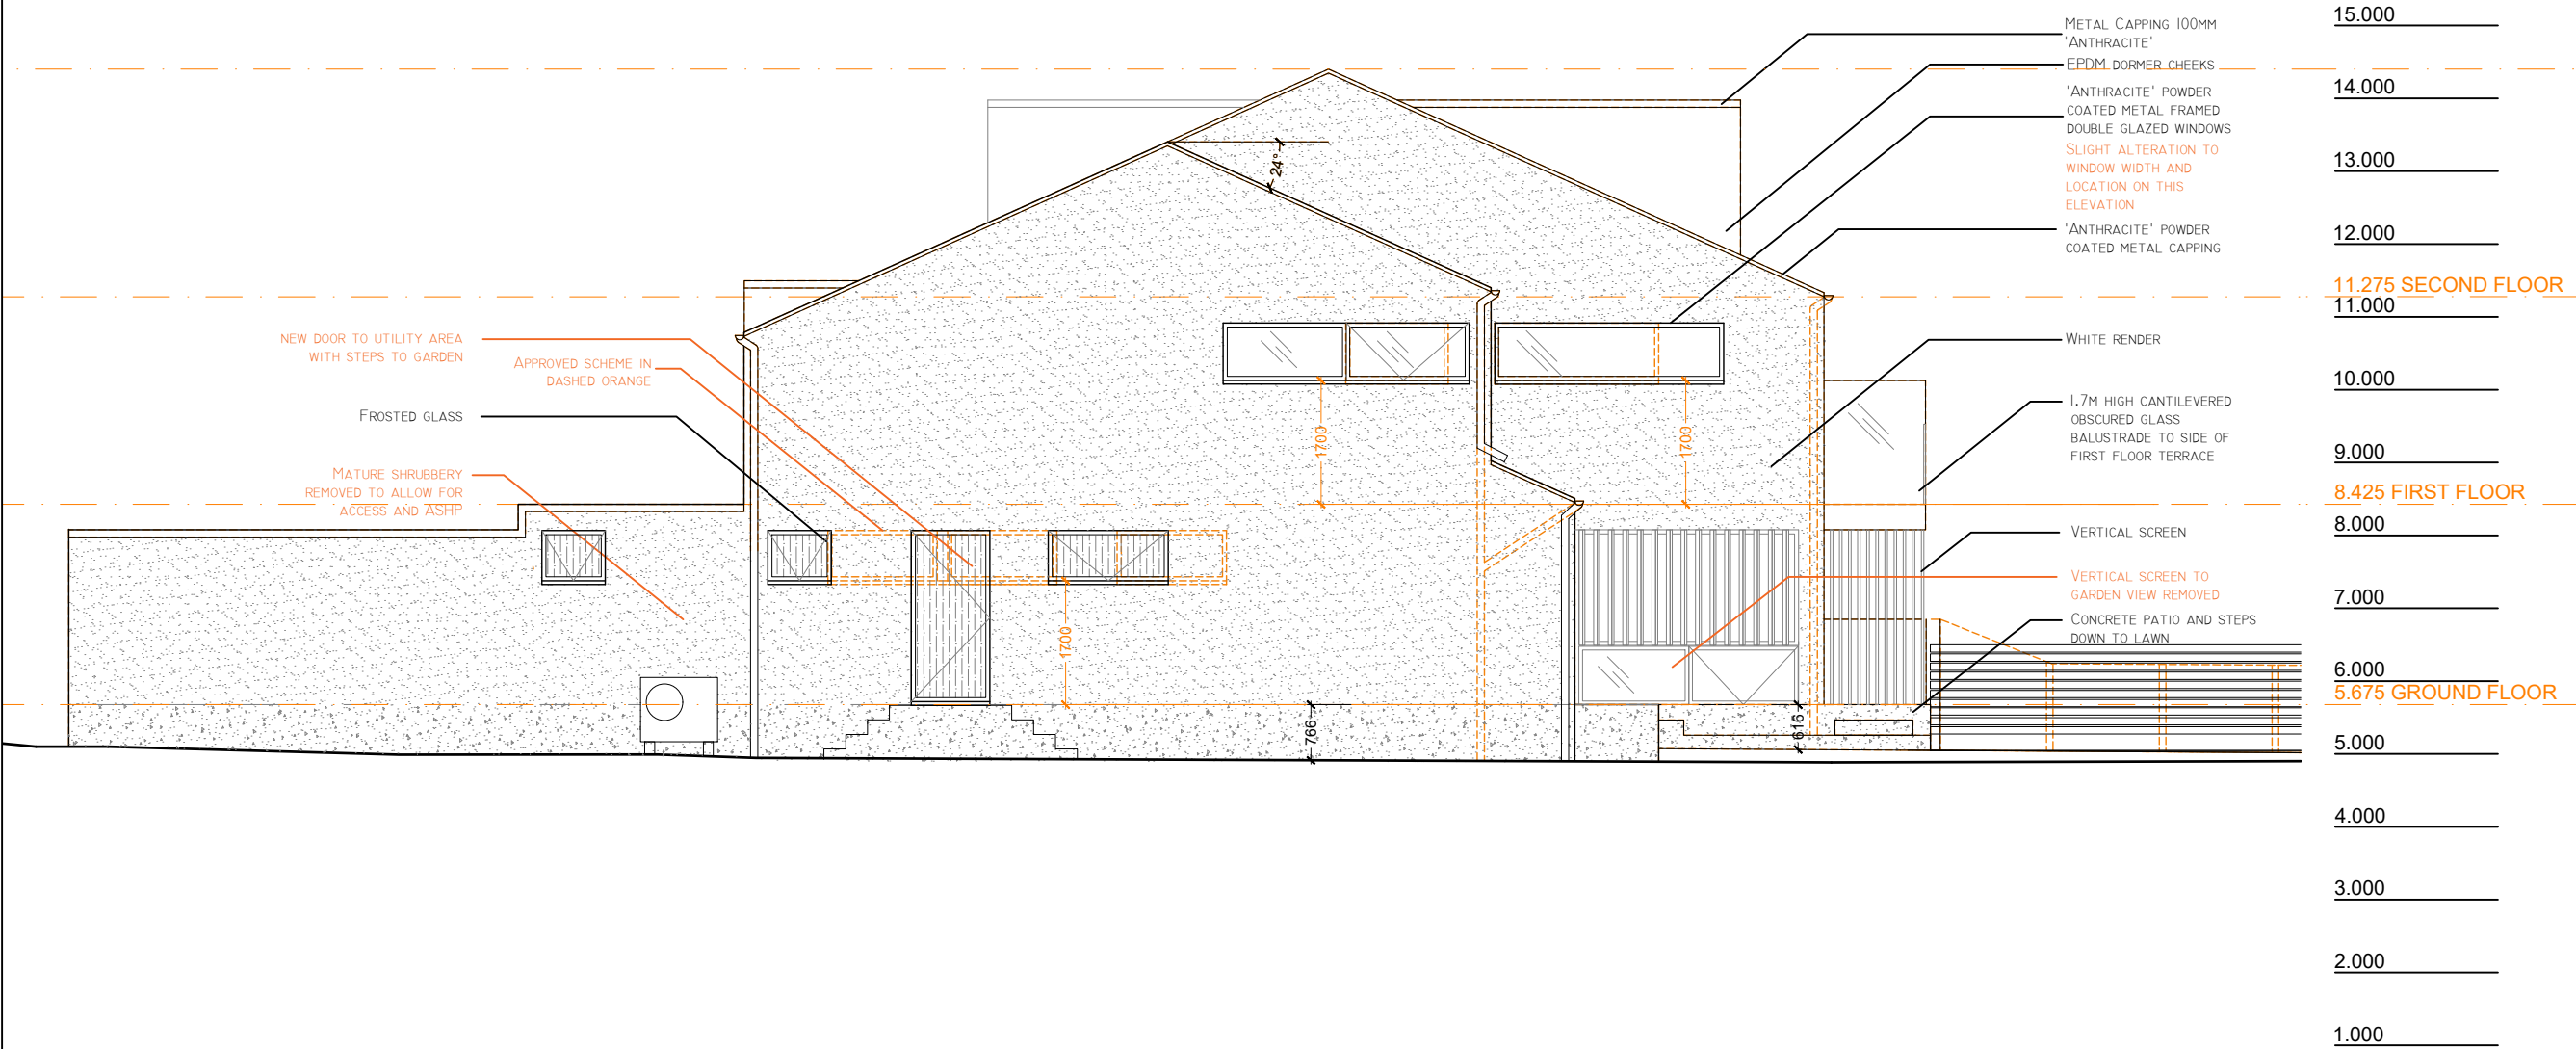

11/02/2022 Rev.A
: Minor amendments

RS

ARCHITECTURE

CLIENT:

PROJECT:
134 Sea Front
TITLE:
Proposed West Elevation

DRAWING NUMBER : 203.A

Scale : 1:100 @ A3


DATE: 11/02/2022
DRAWN BY: AS APPROVED BY: RS

194 Southwood Road, Hayling Island,
Hampshire, PO11 9QL
07887933281
rob@rs-architecture.co.uk
www.rs-architecture.co.uk


Proposed West Elevation 1:100

Proposed East Elevation

Scale 1:100 @ A3

 

PLANNING

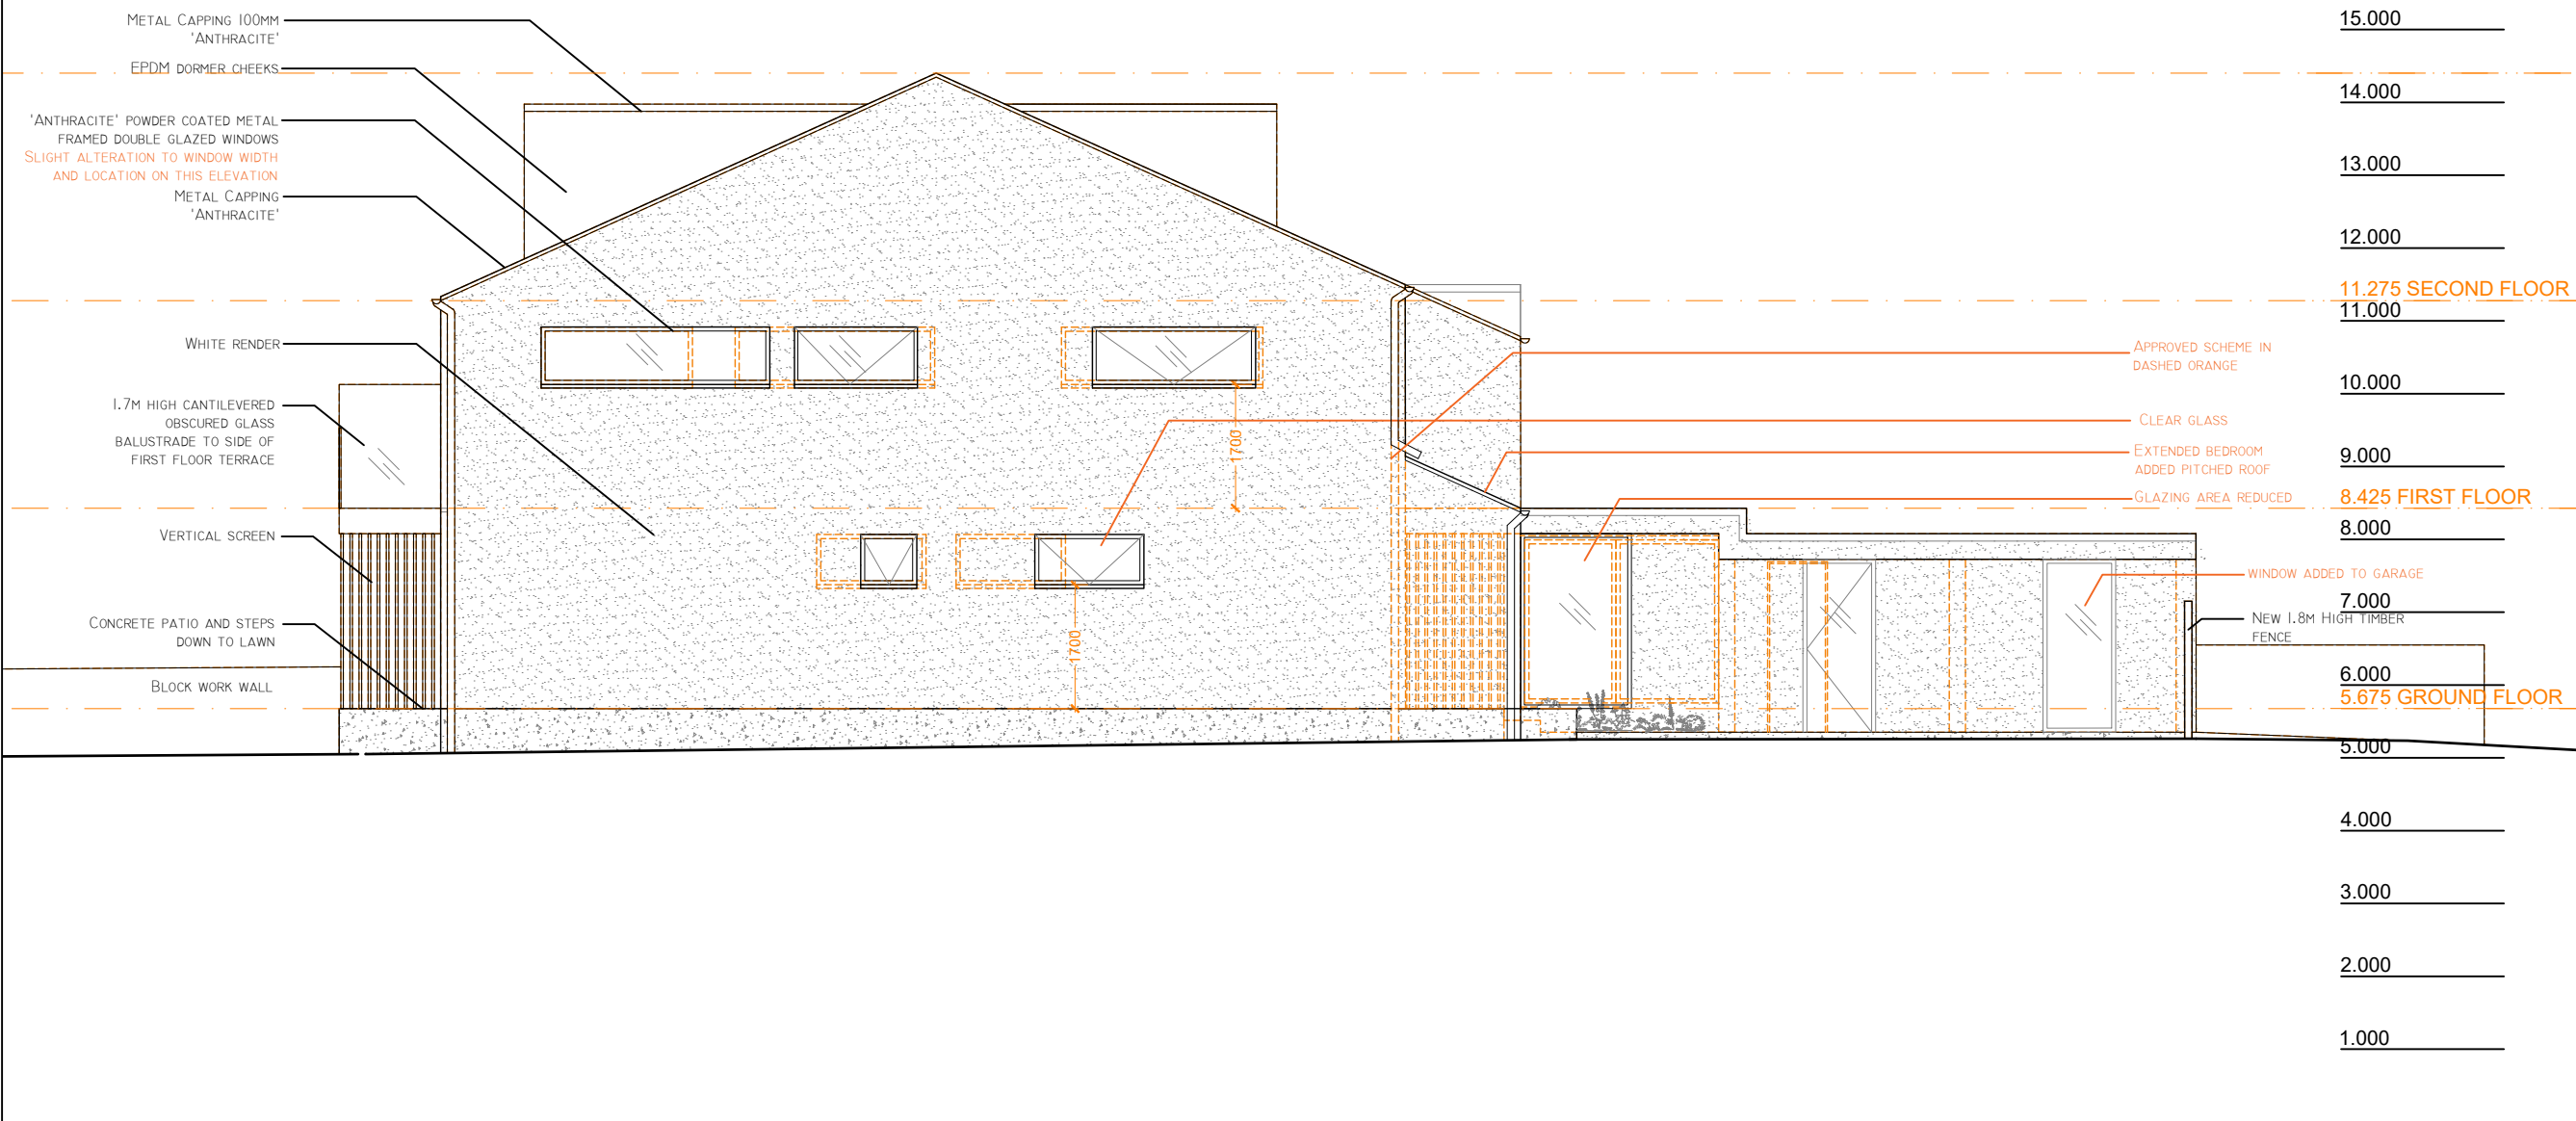

11/02/2022 Rev.A
: Minor amendments

RS

ARCHITECTURE

CLIENT:

PROJECT:
134 Sea Front

TITLE:
Proposed East Elevation

DRAWING NUMBER : 204.A


Scale : 1:100 @ A3

DATE: 11/02/2022
DRAWN BY: AS APPROVED BY: RS


194 Southwood Road, Hayling Island,
Hampshire, PO11 9QL
07887933281
rob@rs-architecture.co.uk
www.rs-architecture.co.uk

Proposed South Elevation

Scale 1:100 @ A3

 

PLANNING

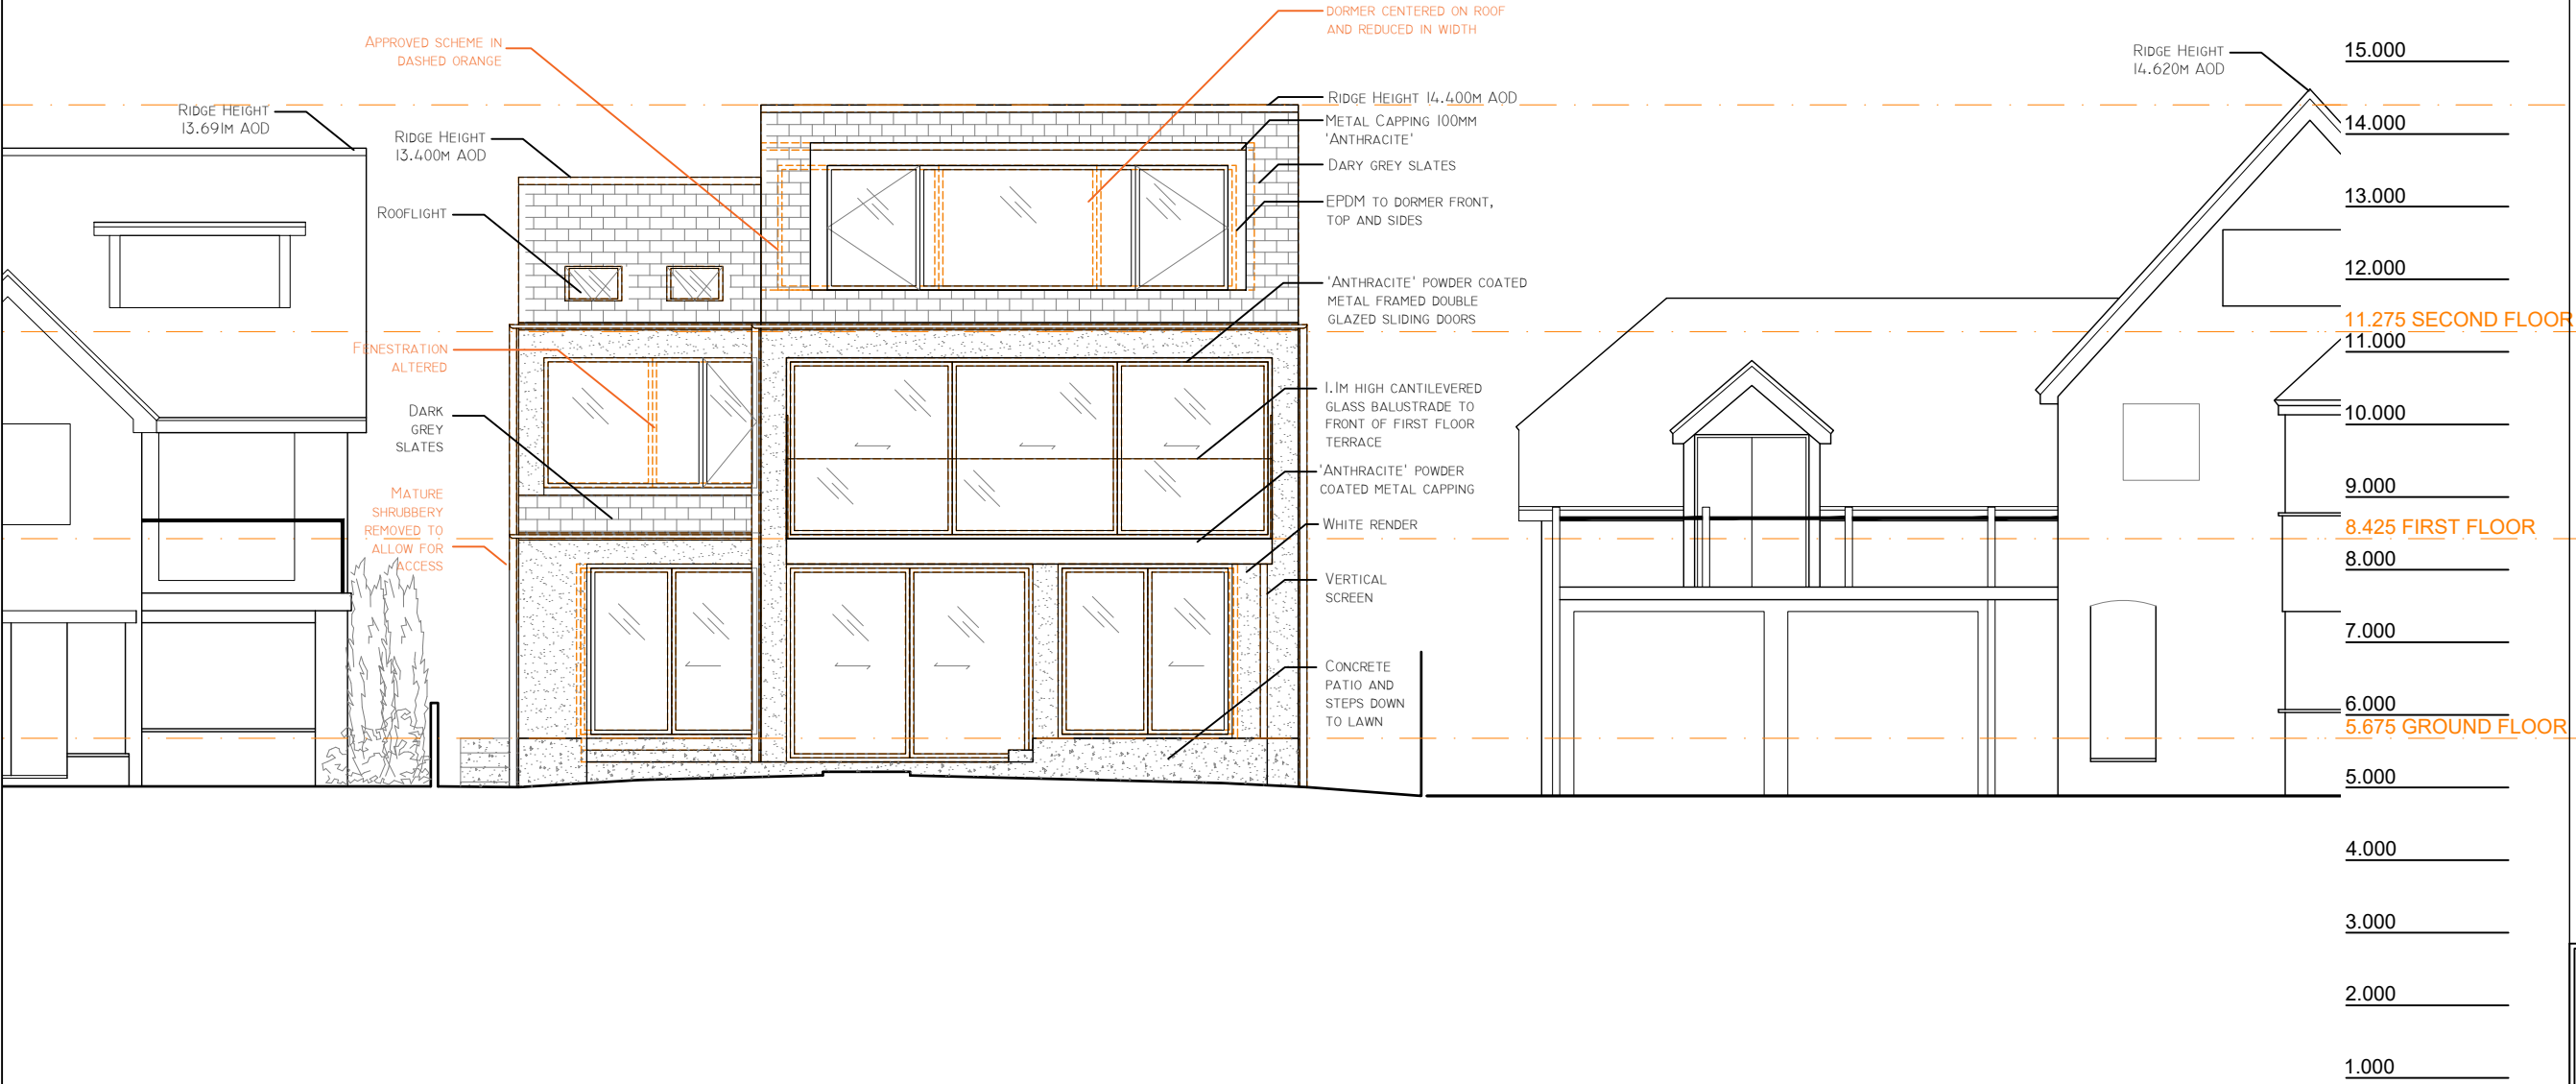

Proposed South Elevation 1:100

11/02/2022 Rev.A
: Minor amendments

RS

ARCHITECTURE

CLIENT:

PROJECT:
134 Sea Front

TITLE:
Proposed South Elevation

DRAWING NUMBER : 205.A

Scale : 1:100 @ A3

DATE: 11/02/2022
DRAWN BY: AS APPROVED BY: RS

194 Southwood Road, Hayling Island,
Hampshire, PO11 9QL
07887933281
rob@rs-architecture.co.uk
www.rs-architecture.co.uk