
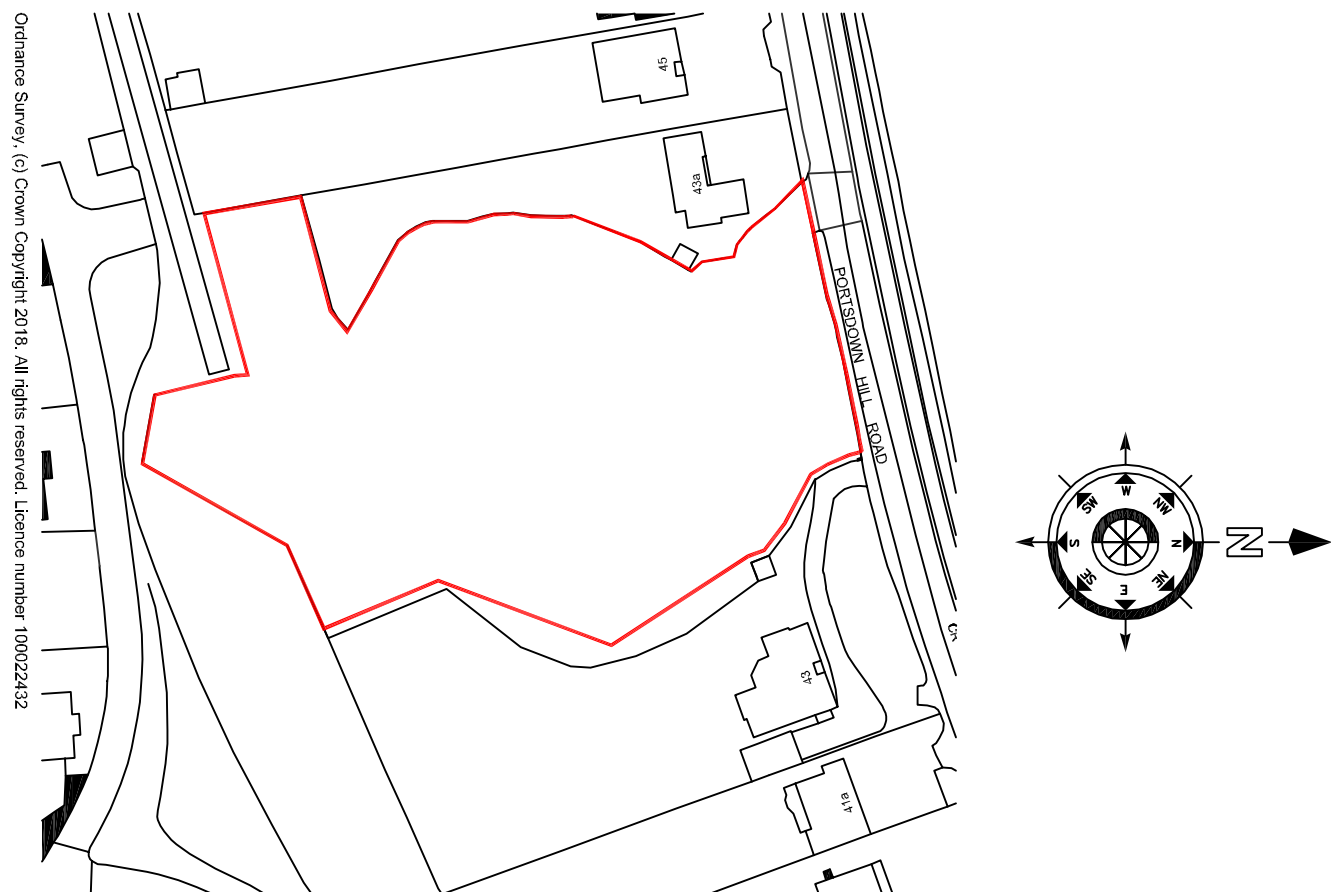
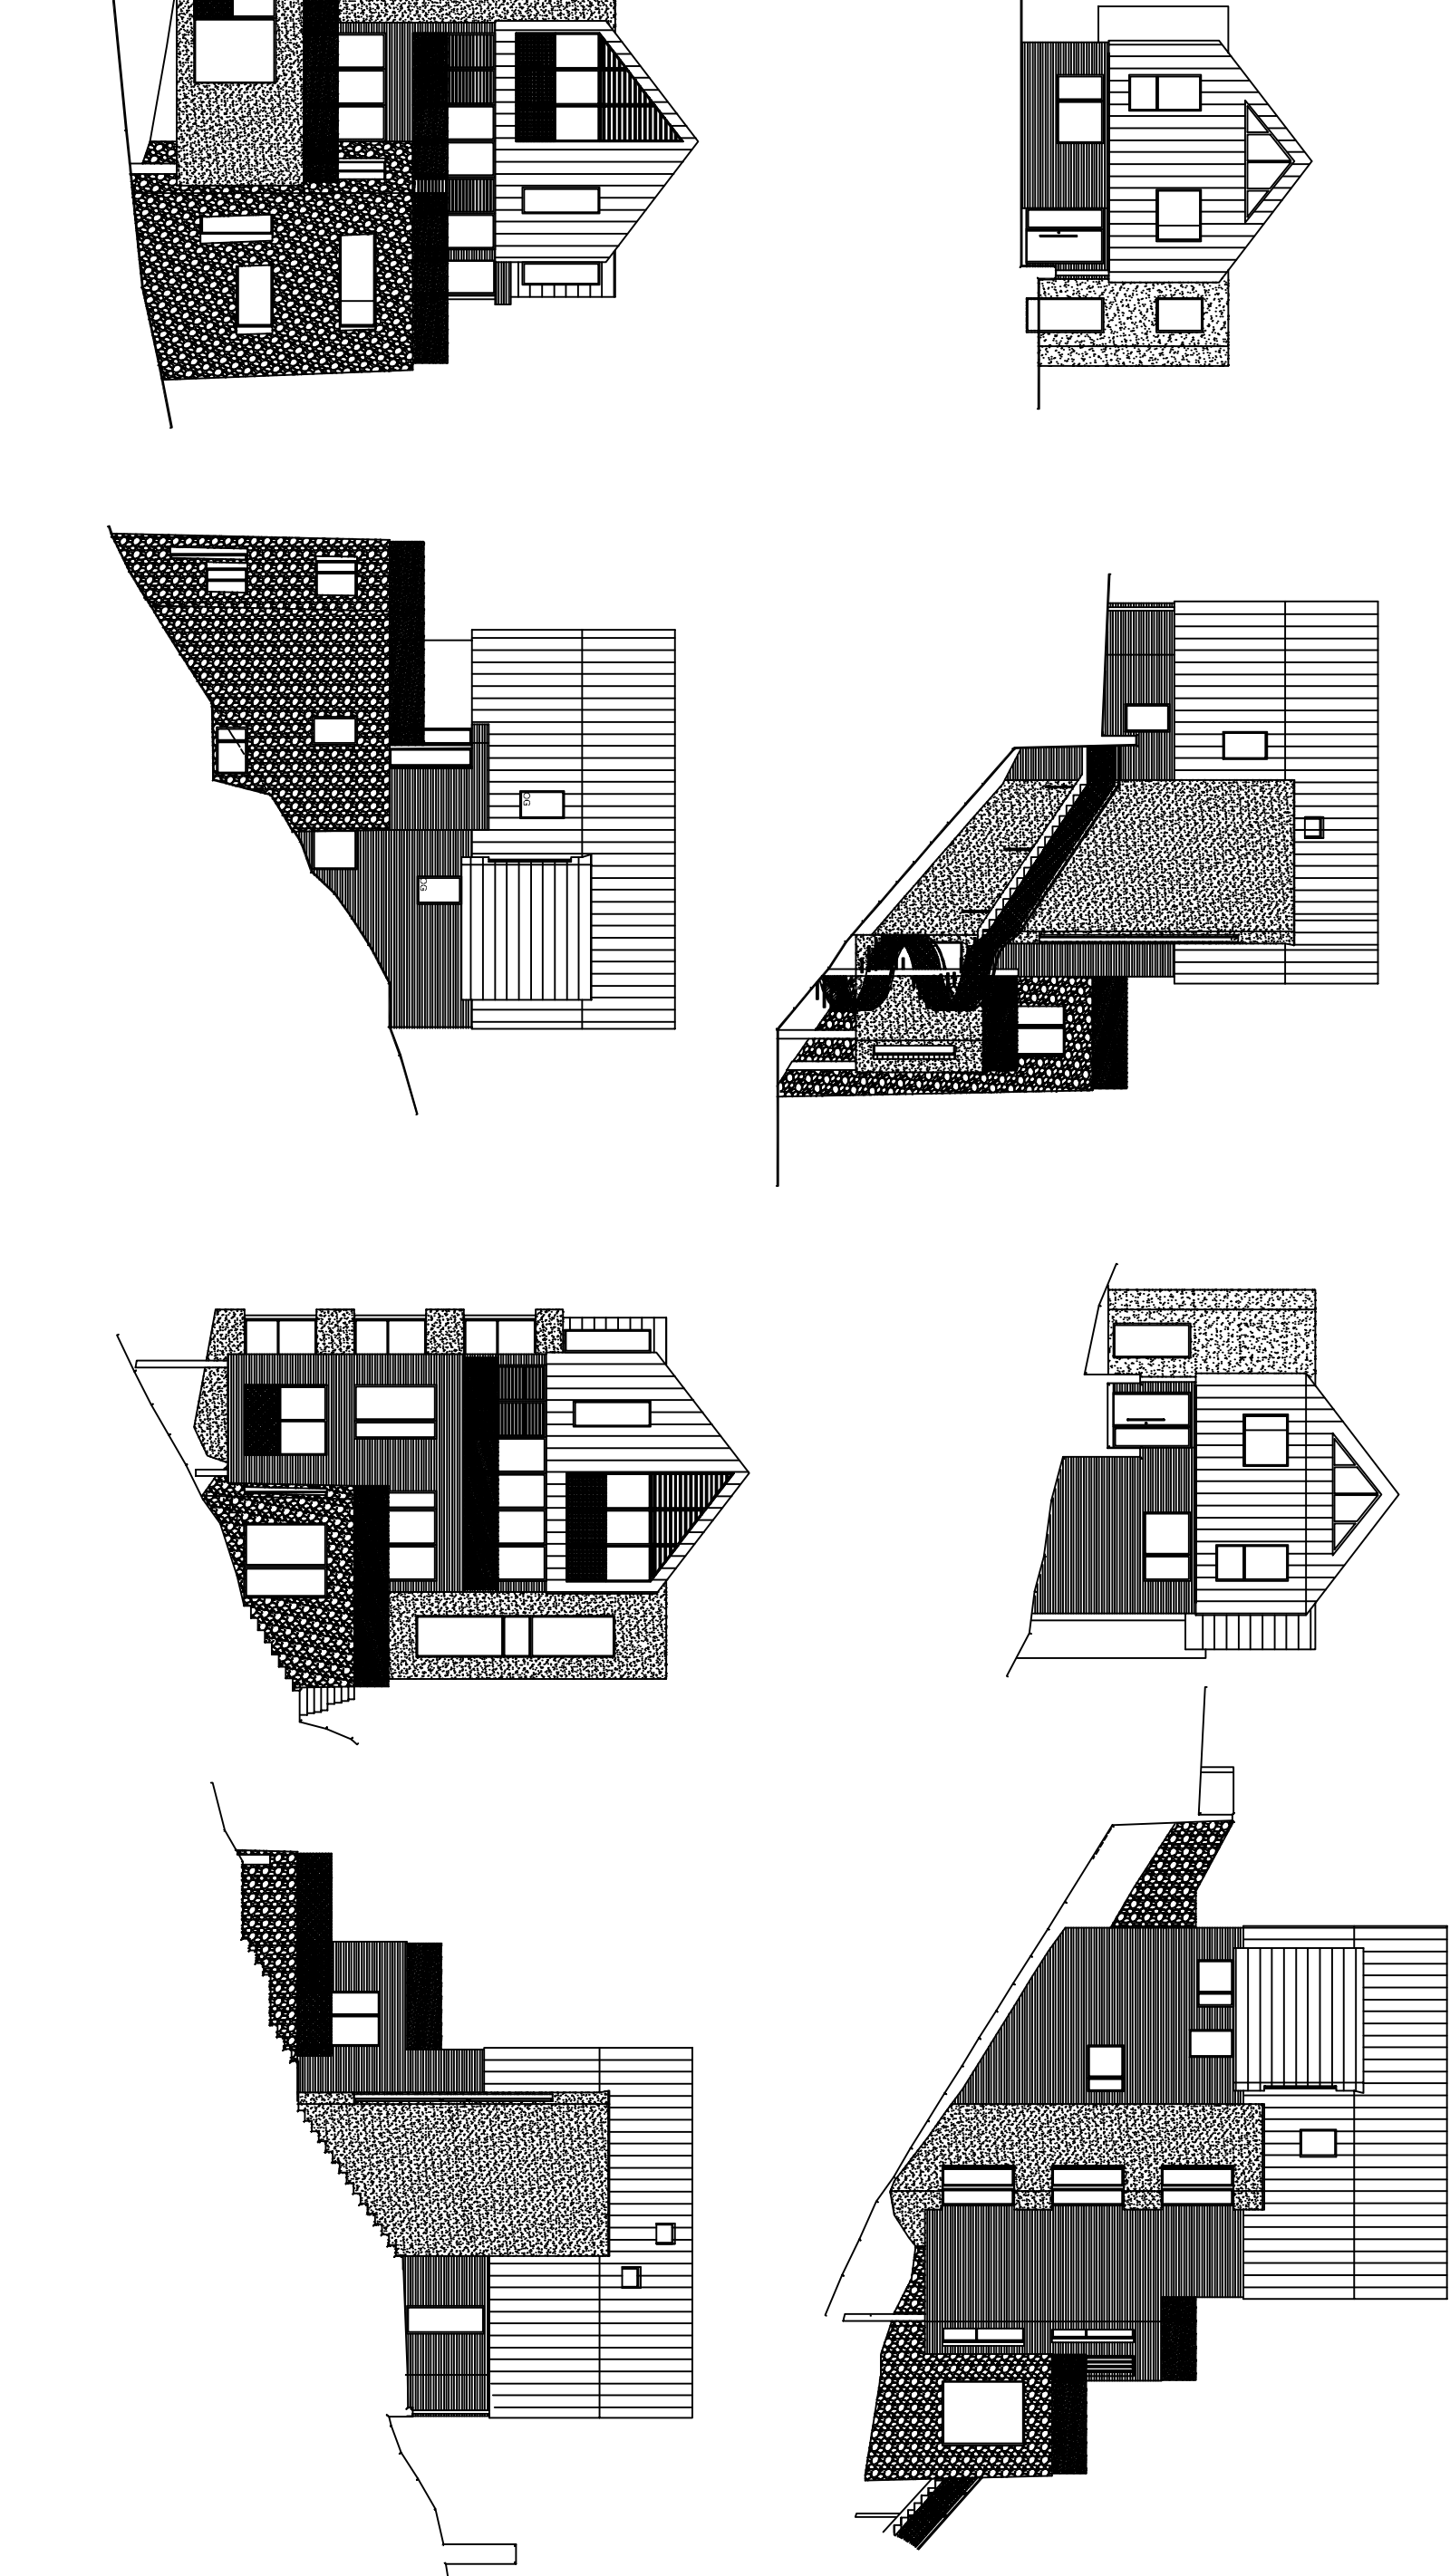


Proposed Elevations
Revised Front Elevations at Roof Level

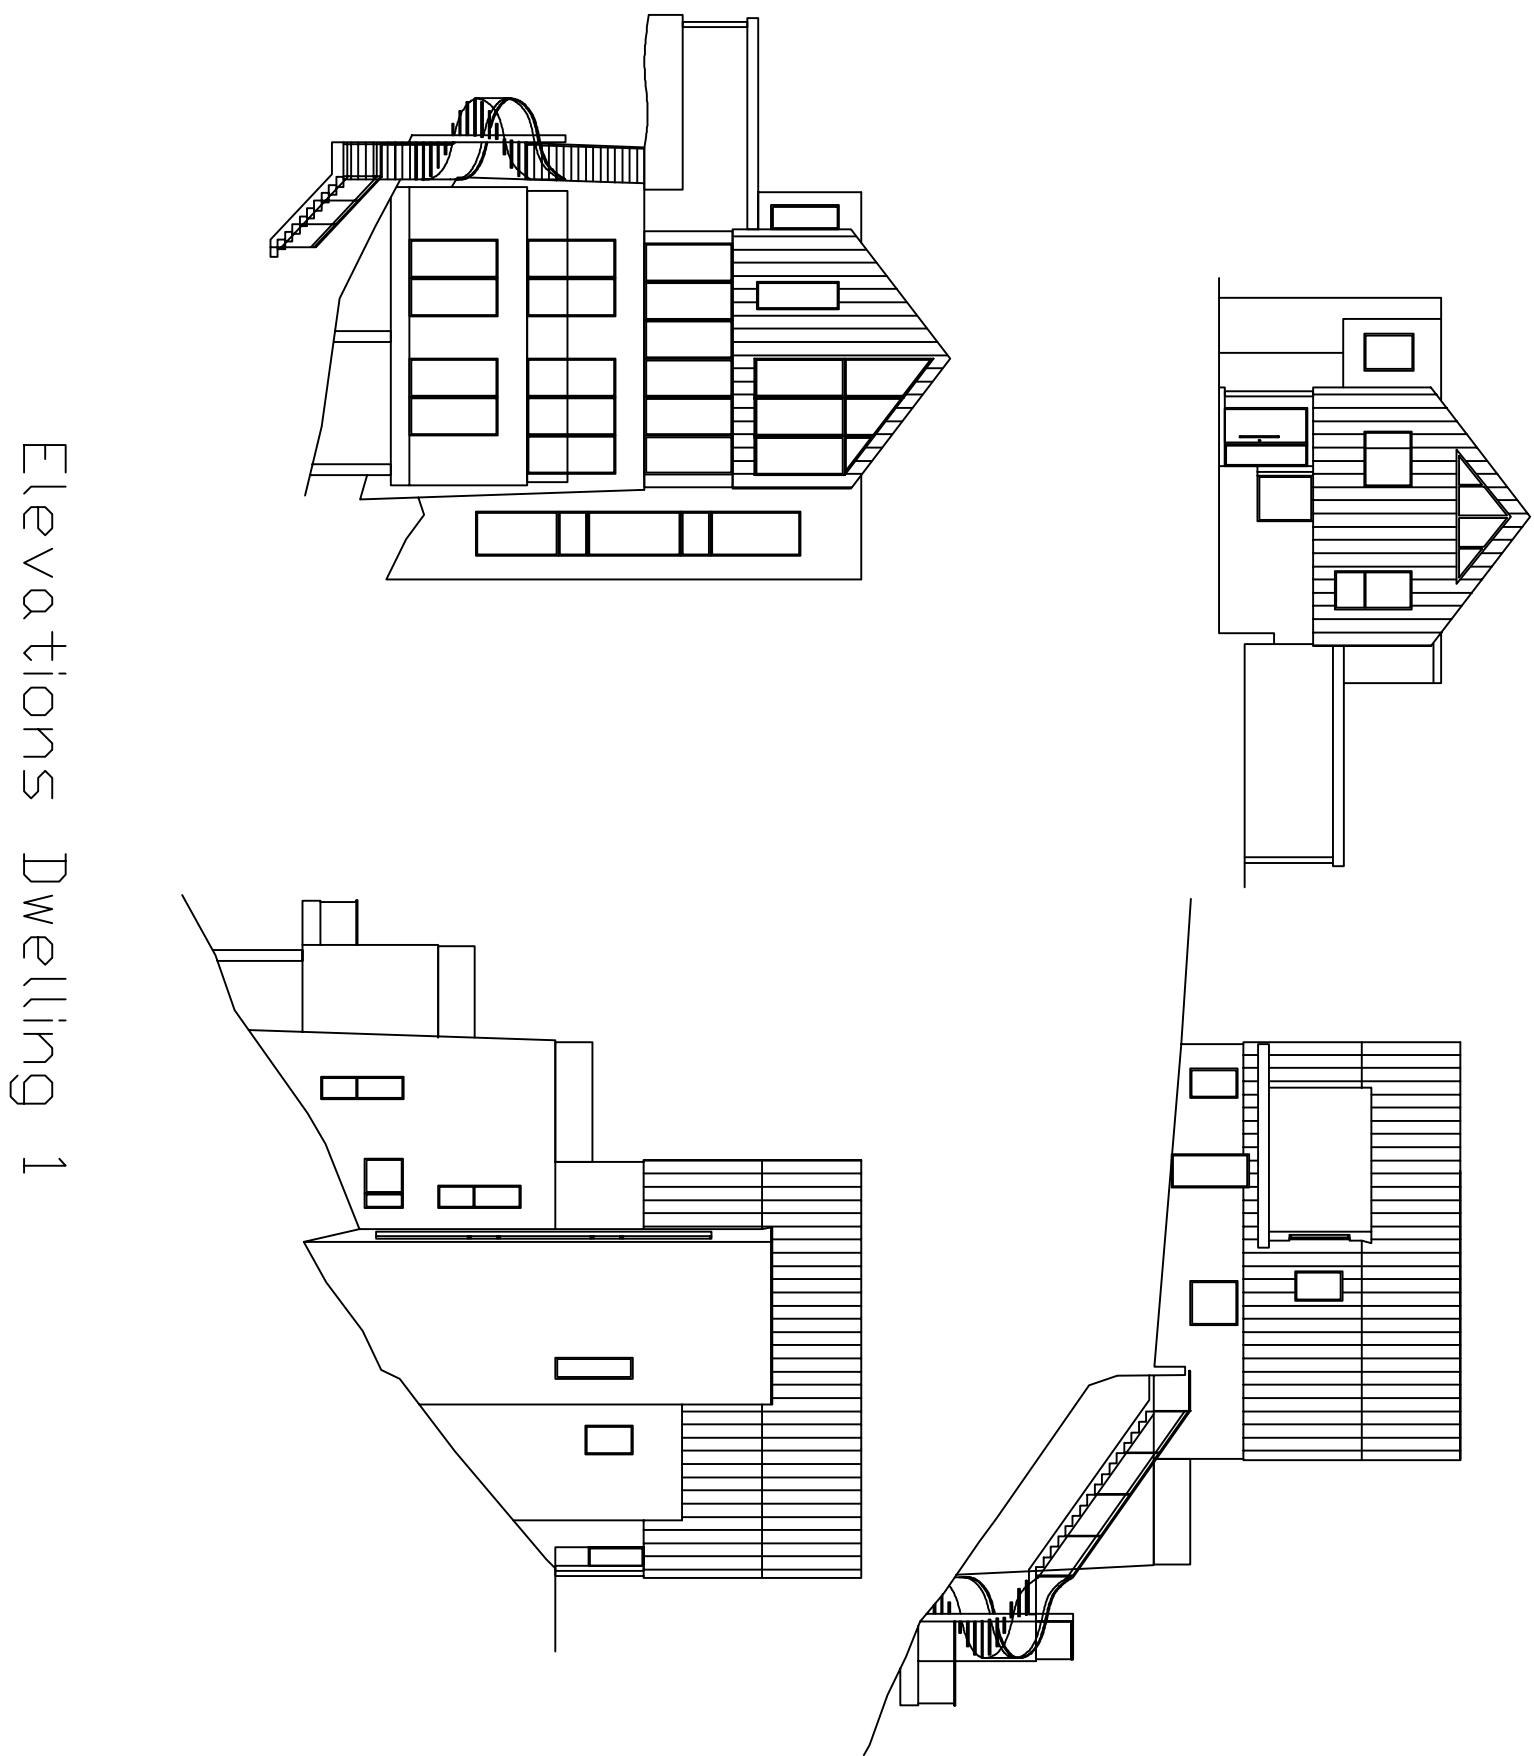

Scale in Metres
0 1 2 3 4 5 10 for 1:200




Elevations Dwelling 1

Elevations Dwelling 2

Elevations Dwelling 3

Scale in Metres
0 10 20 30 40 50 60 for 1:1250

Approved Elevations

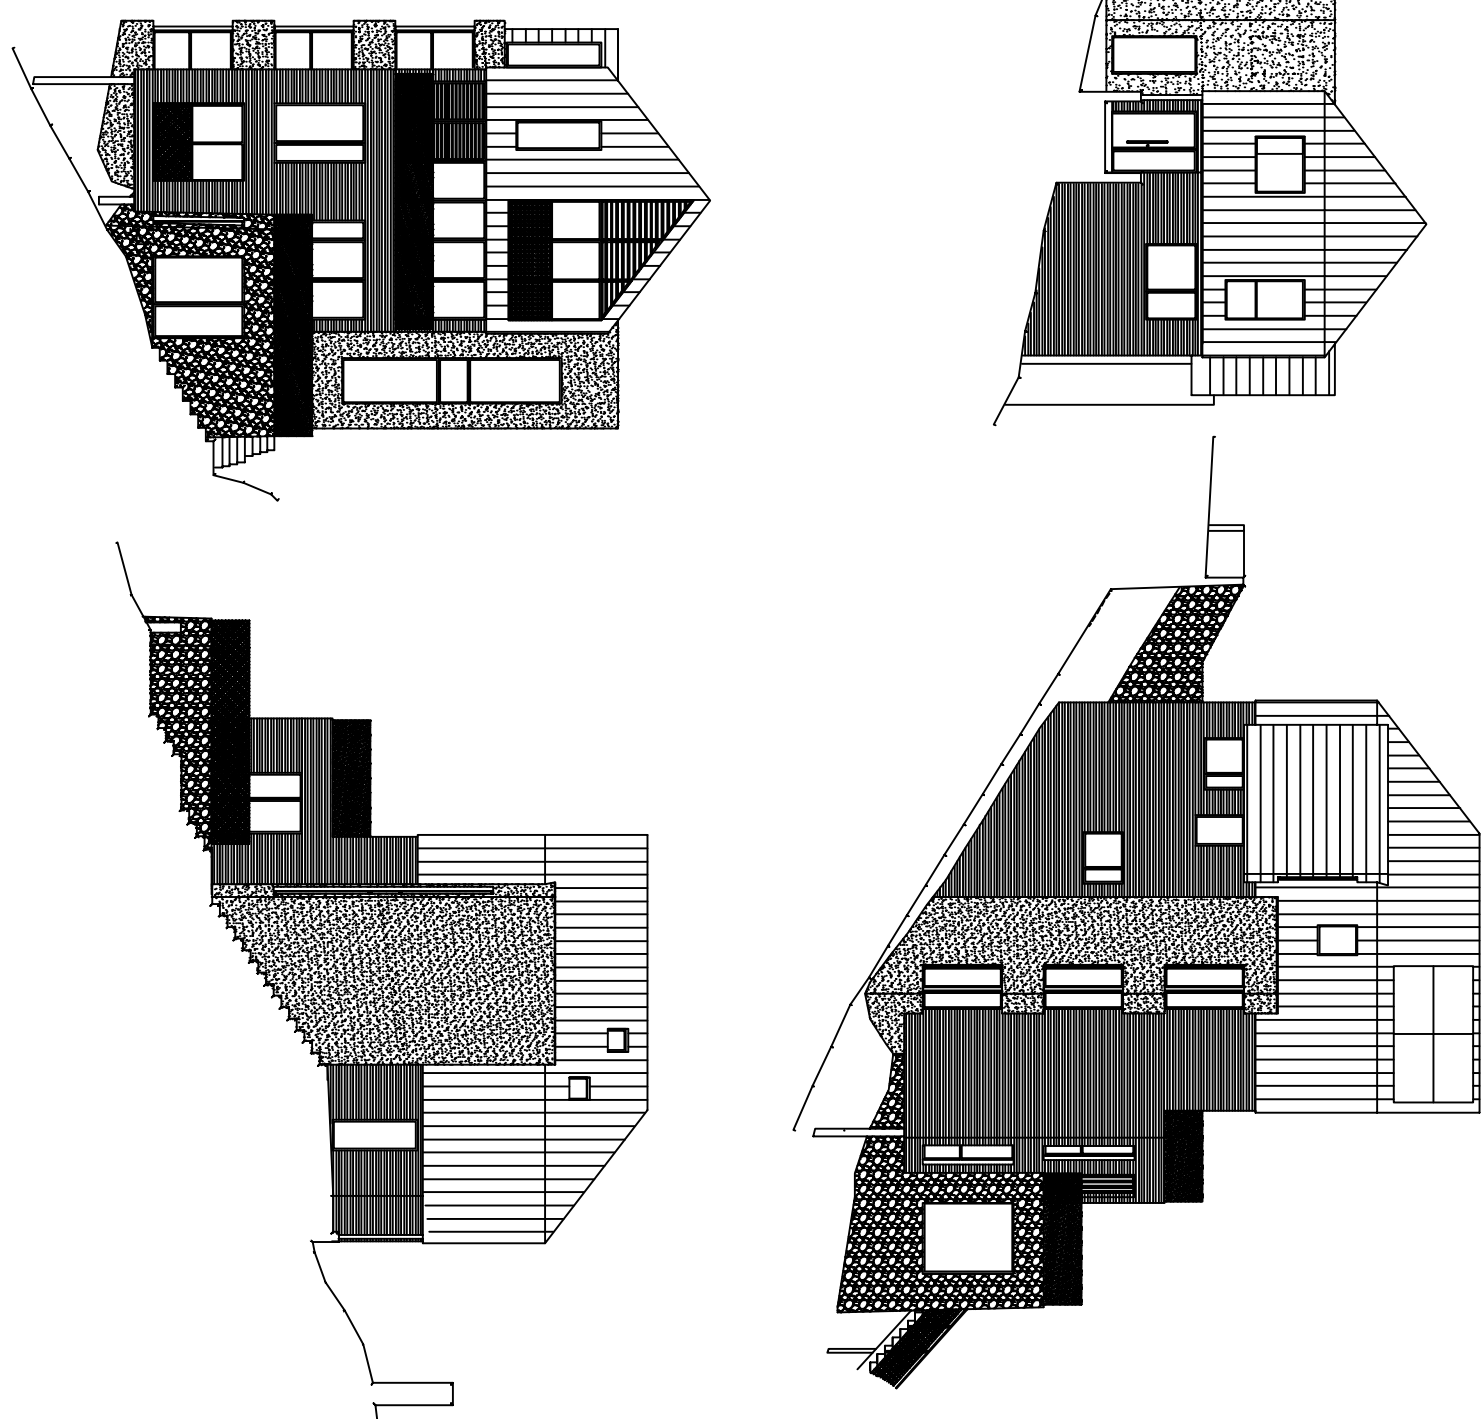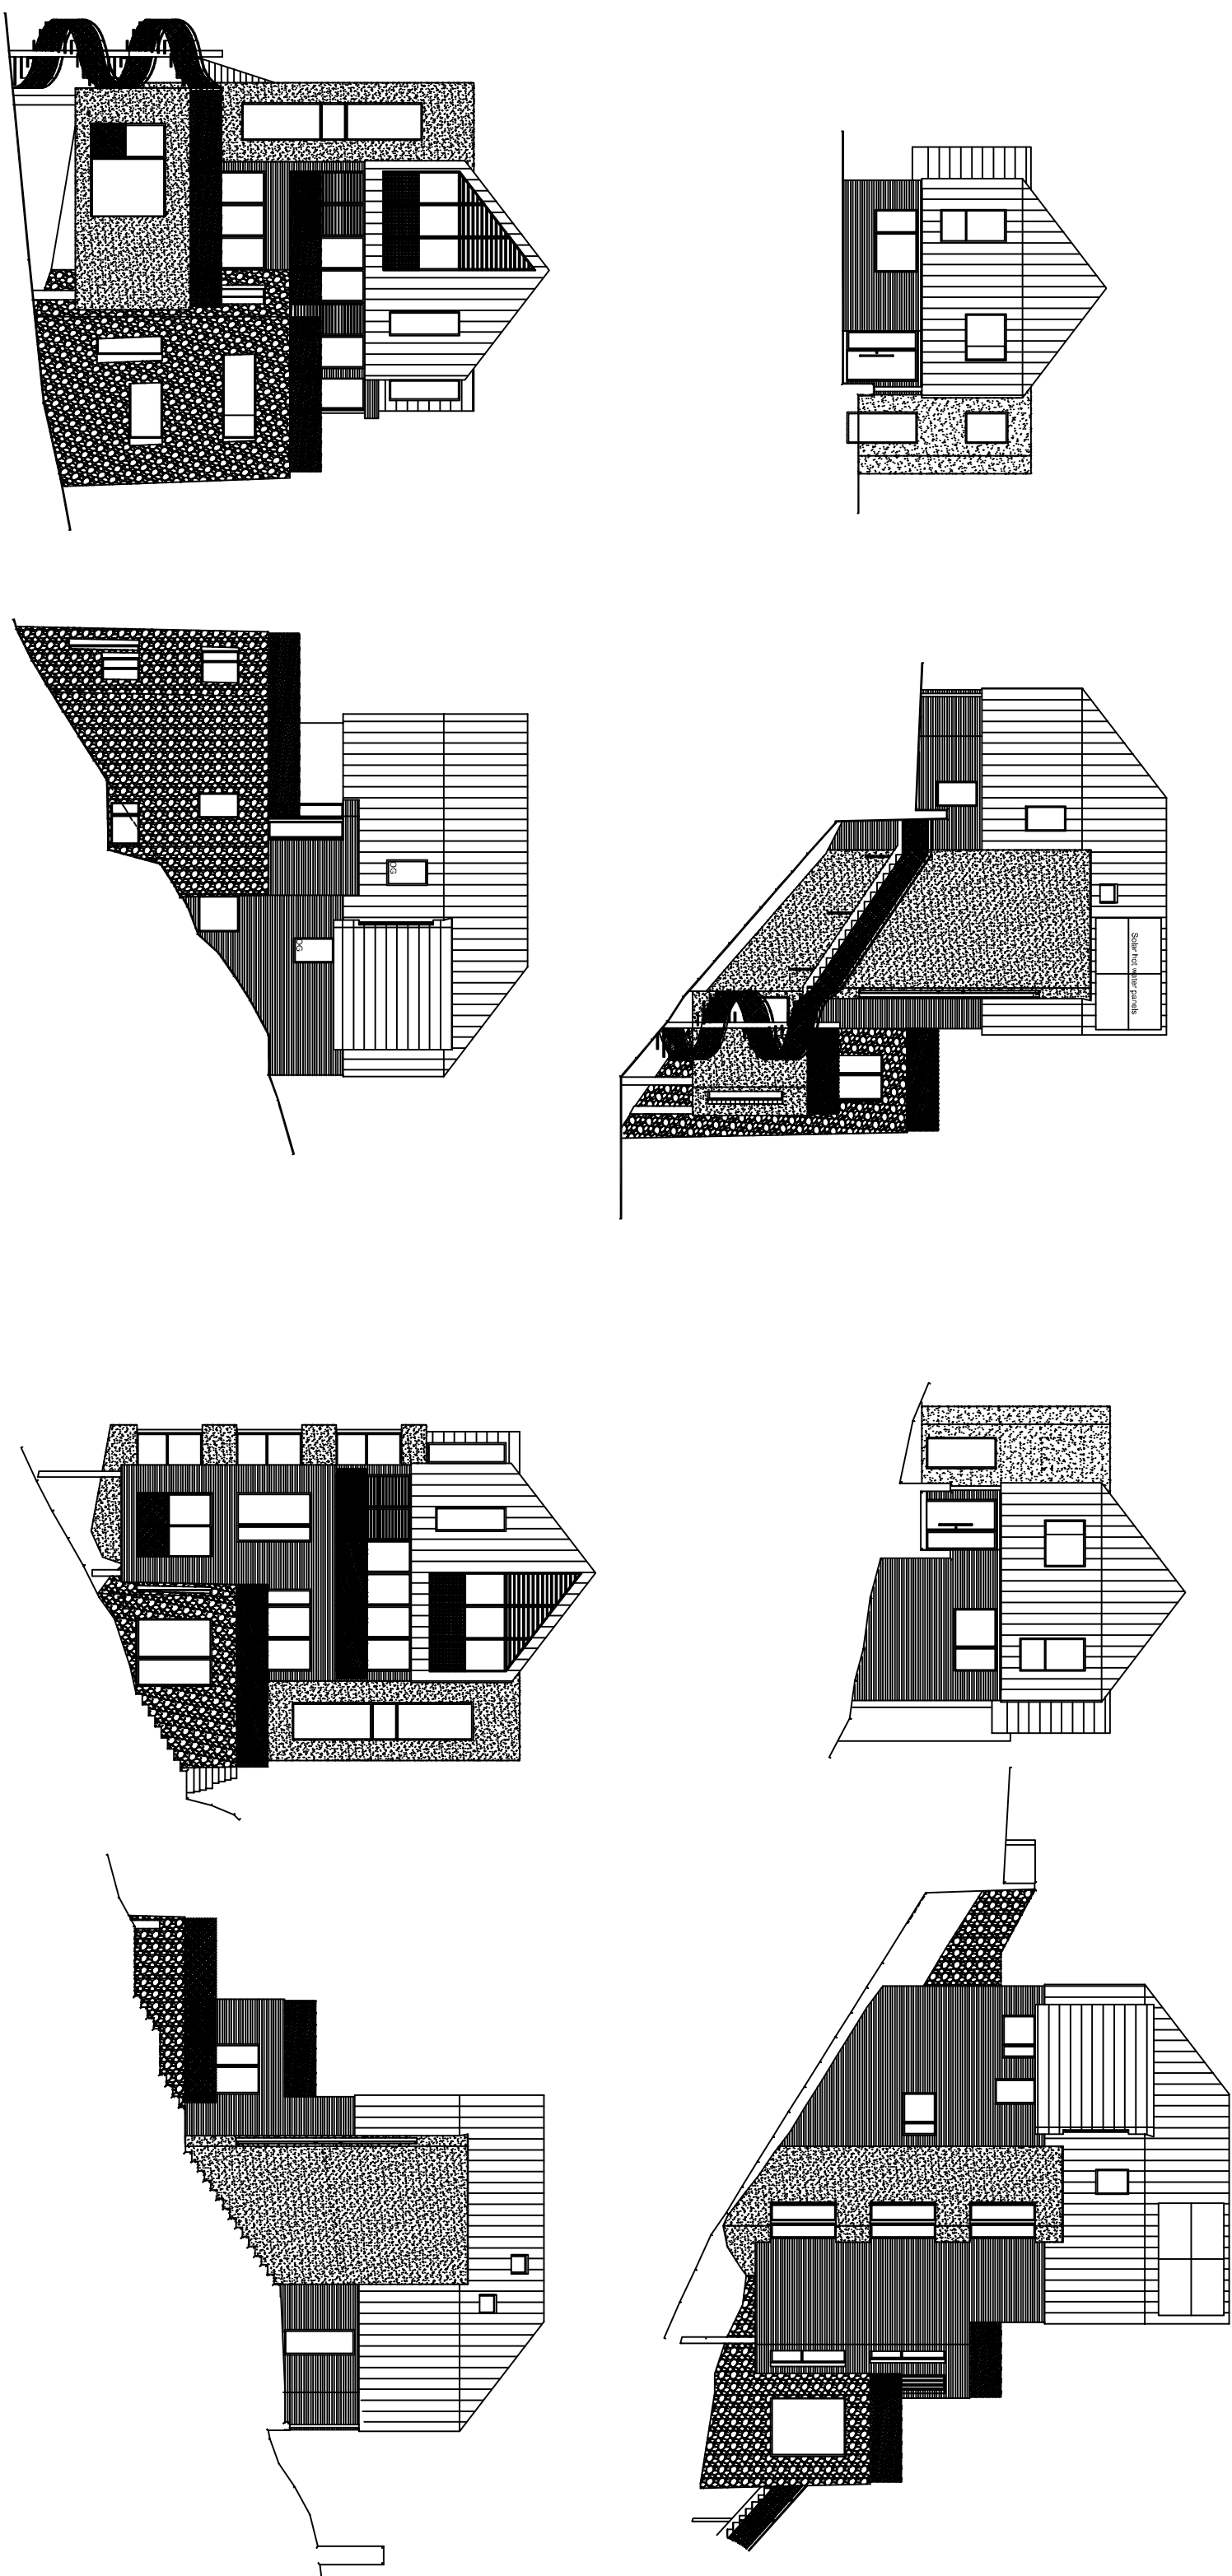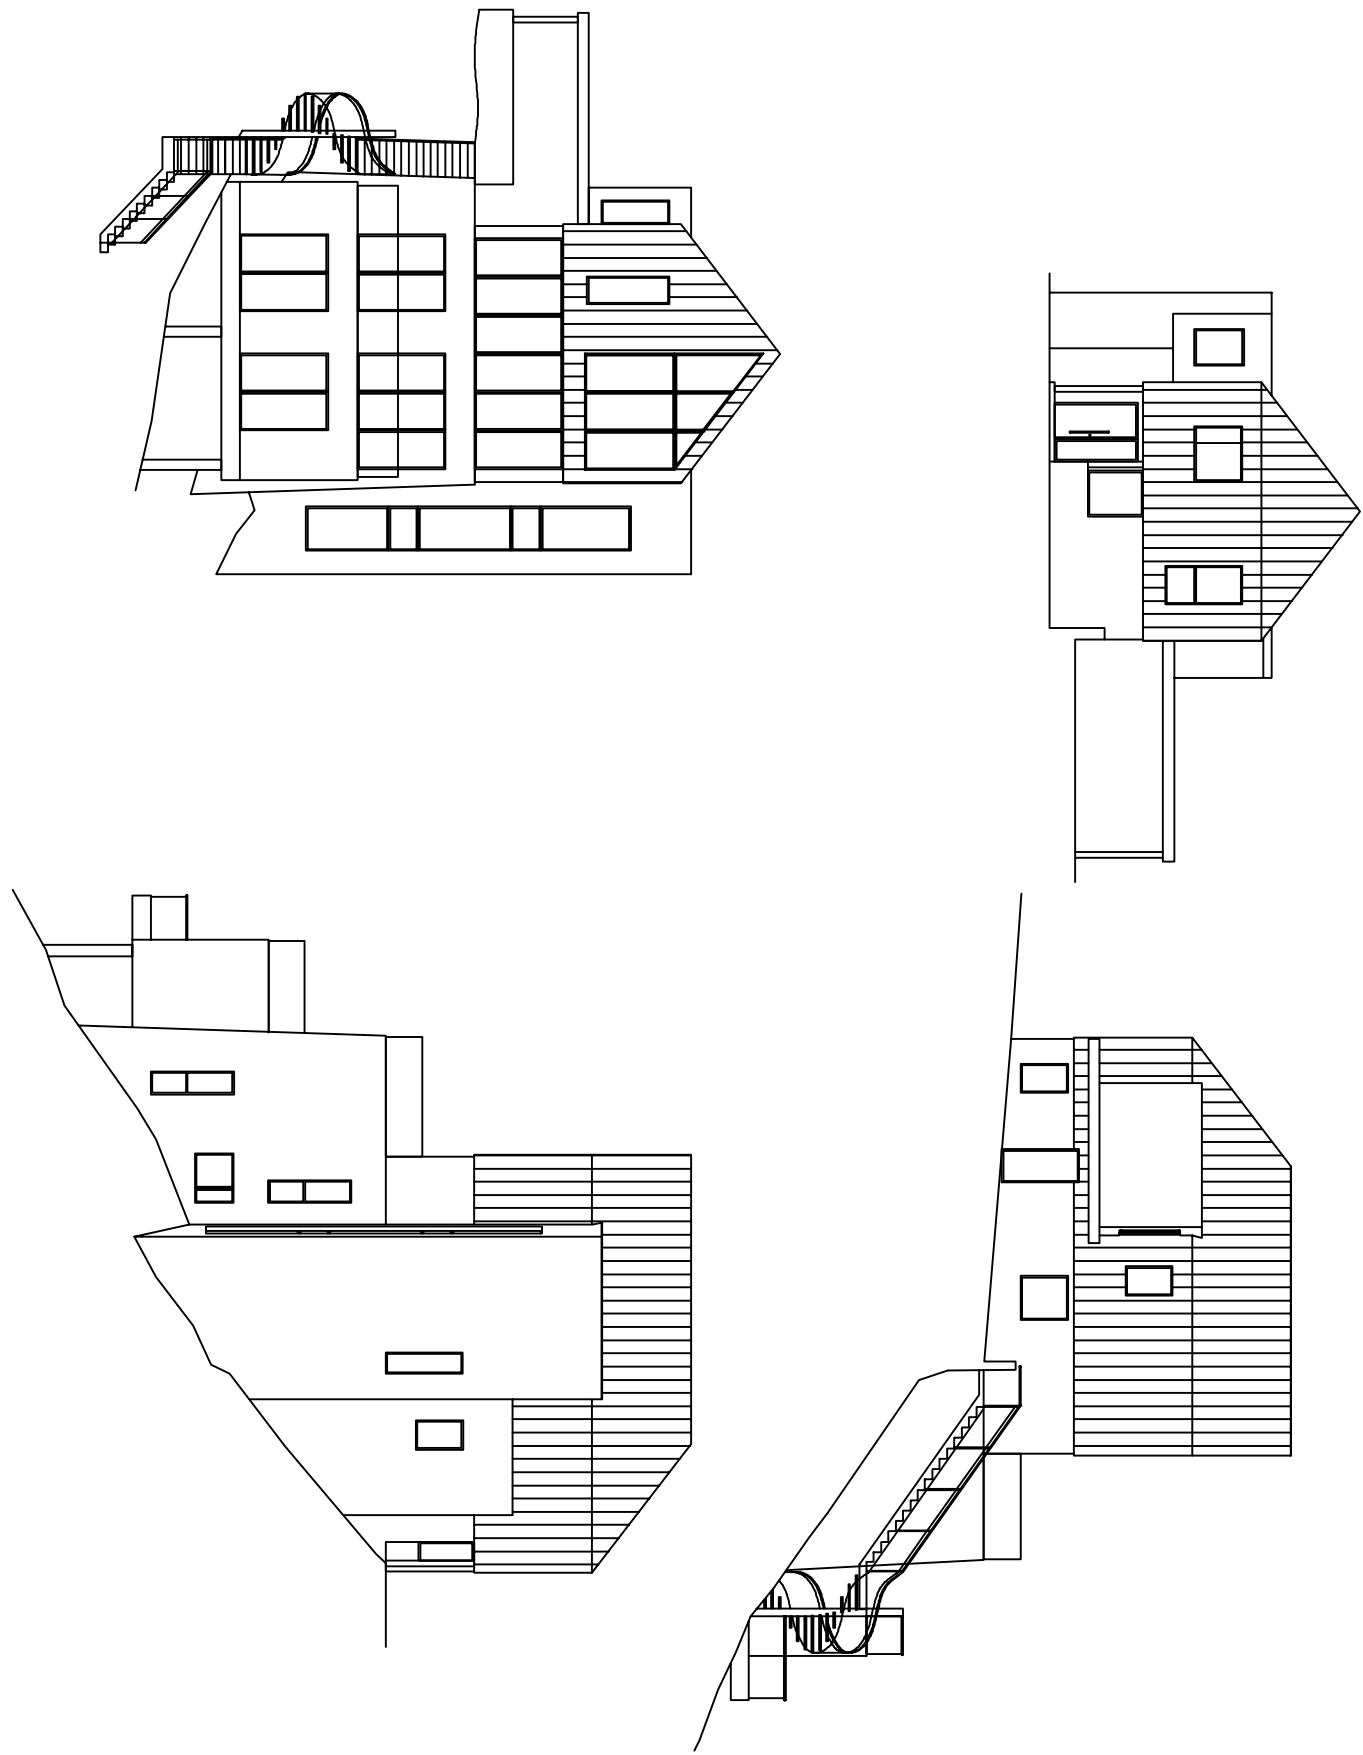

Elevations Dwelling 1

Elevations Dwelling 2

Elevations Dwelling 3

Proposal: Construction of 3No.
4 bed four storey dwellings
with associated landscaping
and parking

Revision	Description	Date	By

Application Number: APP/14/00420

Site Address:
43 Portsdown Hill Road,
Havant,
PO9 3JU

Proposed Elevations

Chris Flint Associates Ltd
CHARTERED SURVEYORS - PROJECT MANAGERS
DEVELOPMENT CONSULTANTS

Drawing No.	Date	SHEET SIZE	Approved By	Date
CF	23/07/21	A1		

Drawing No.	Scale	Remarks
CFA FULL 01	1-200	

PLANNING

2 Emerald Close Waterlooville, Hants PO7 8NZ
tel: 023 92 432484 fax: 023 92 358554
Email: info@flintassociates.co.uk