


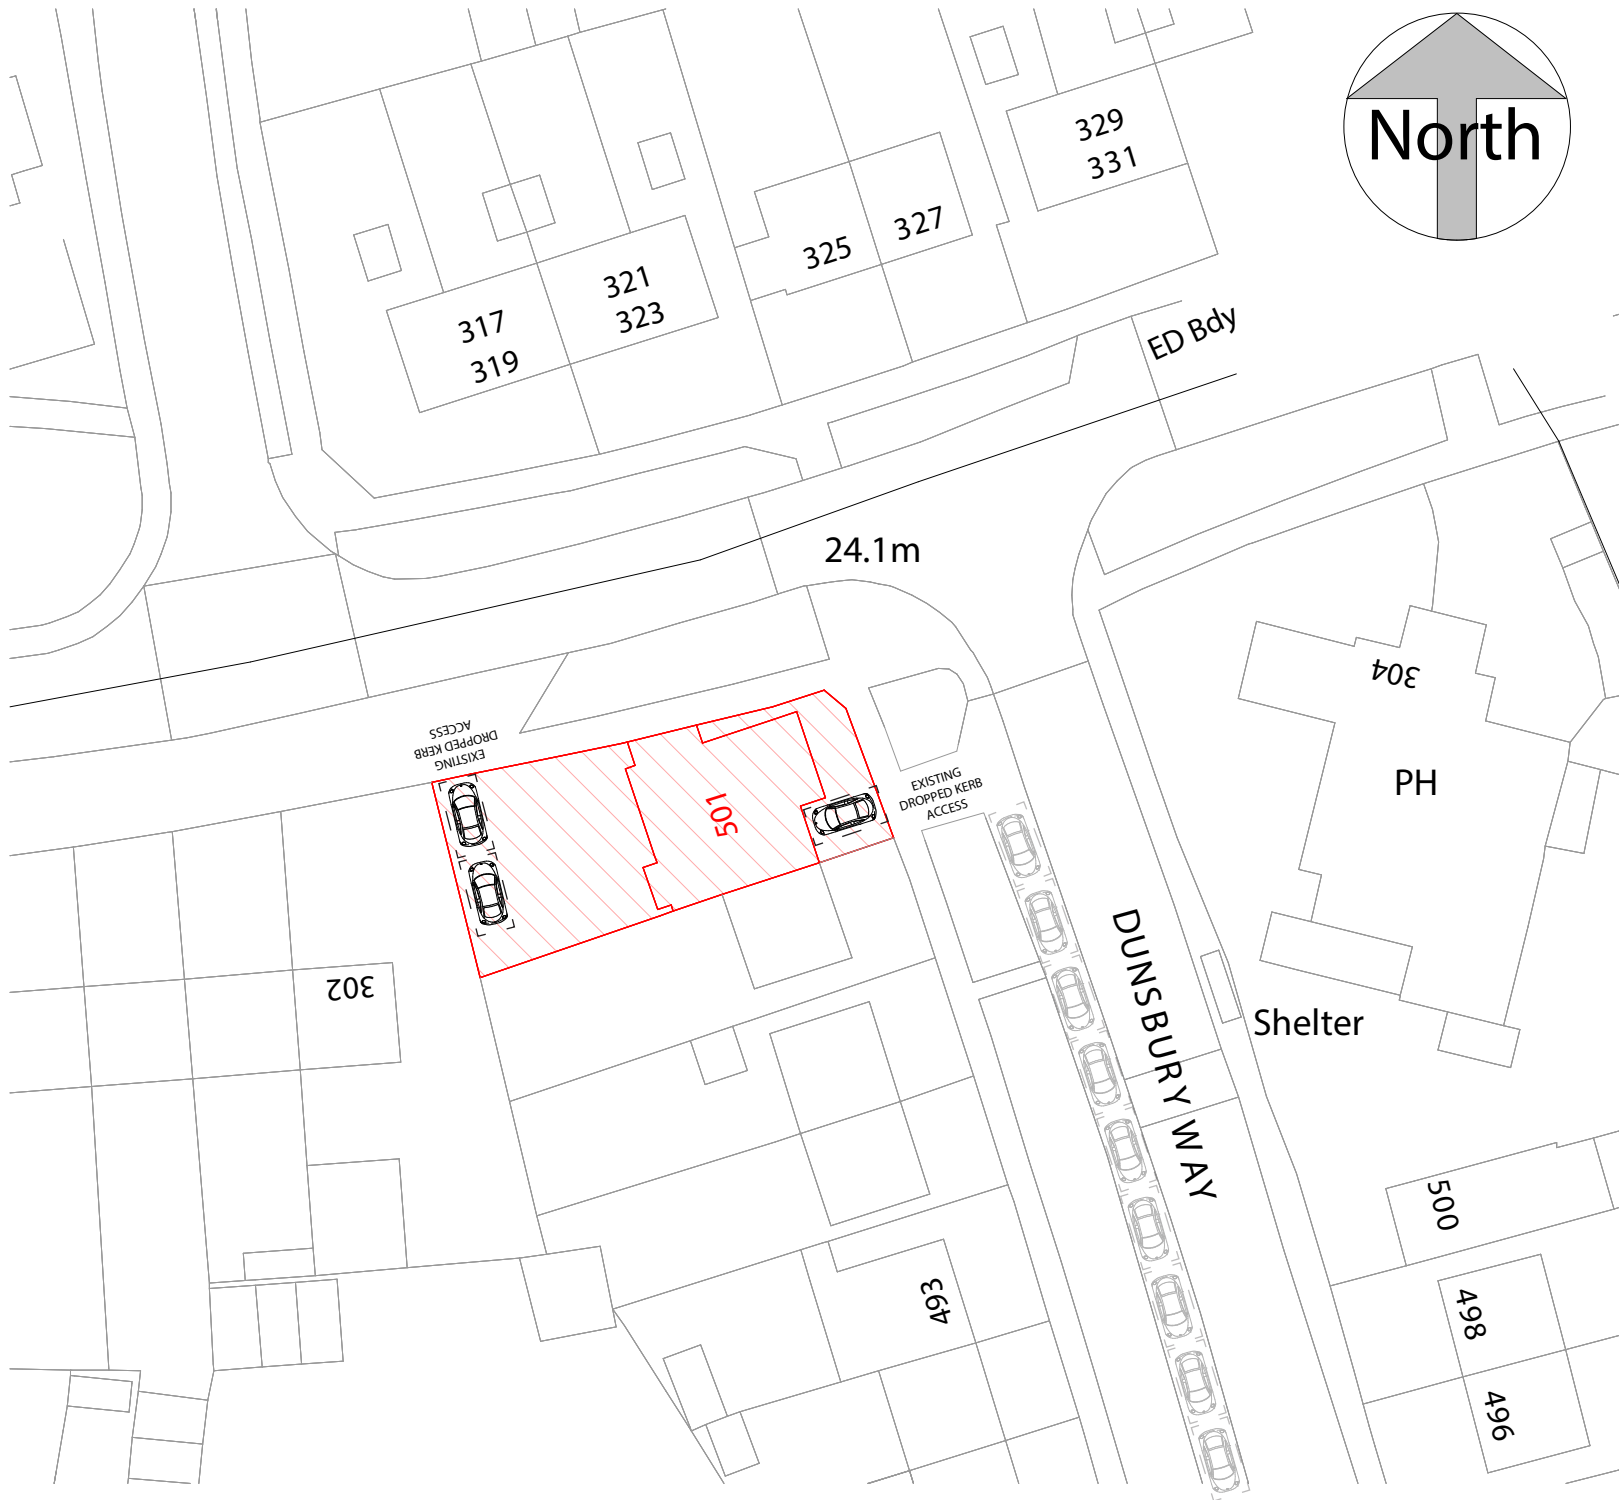


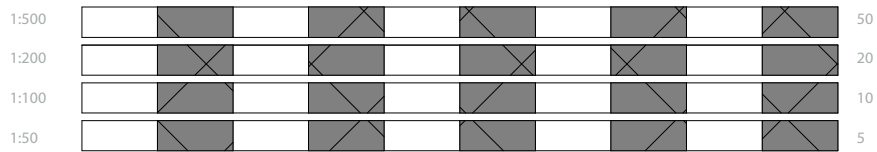

Location Plan
1:1250

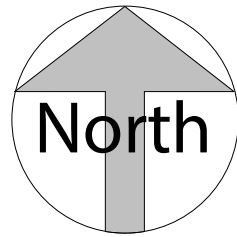

Block Plan
1:500

 

All measurement to be checked on site prior to any comment
(C) Copyright of Parkers Design (Southern) Limited. Any reproduction of these drawings will require written authority from the copyright owner.

Parkers Design Limited - The Studio @ 90, PO9 2PR
www.pexd.co.uk - info@pexd.co.uk - 07776 008822

PROJECT
501 Dunsbury Way

SHEET
Site Plan

CLIENT			
Owner			
Date	Issue Date	Scale (@ A3)	As indicated
Drawn by	SW	DRAWING NUMBER	REV
Checked by	SR	P 3	