



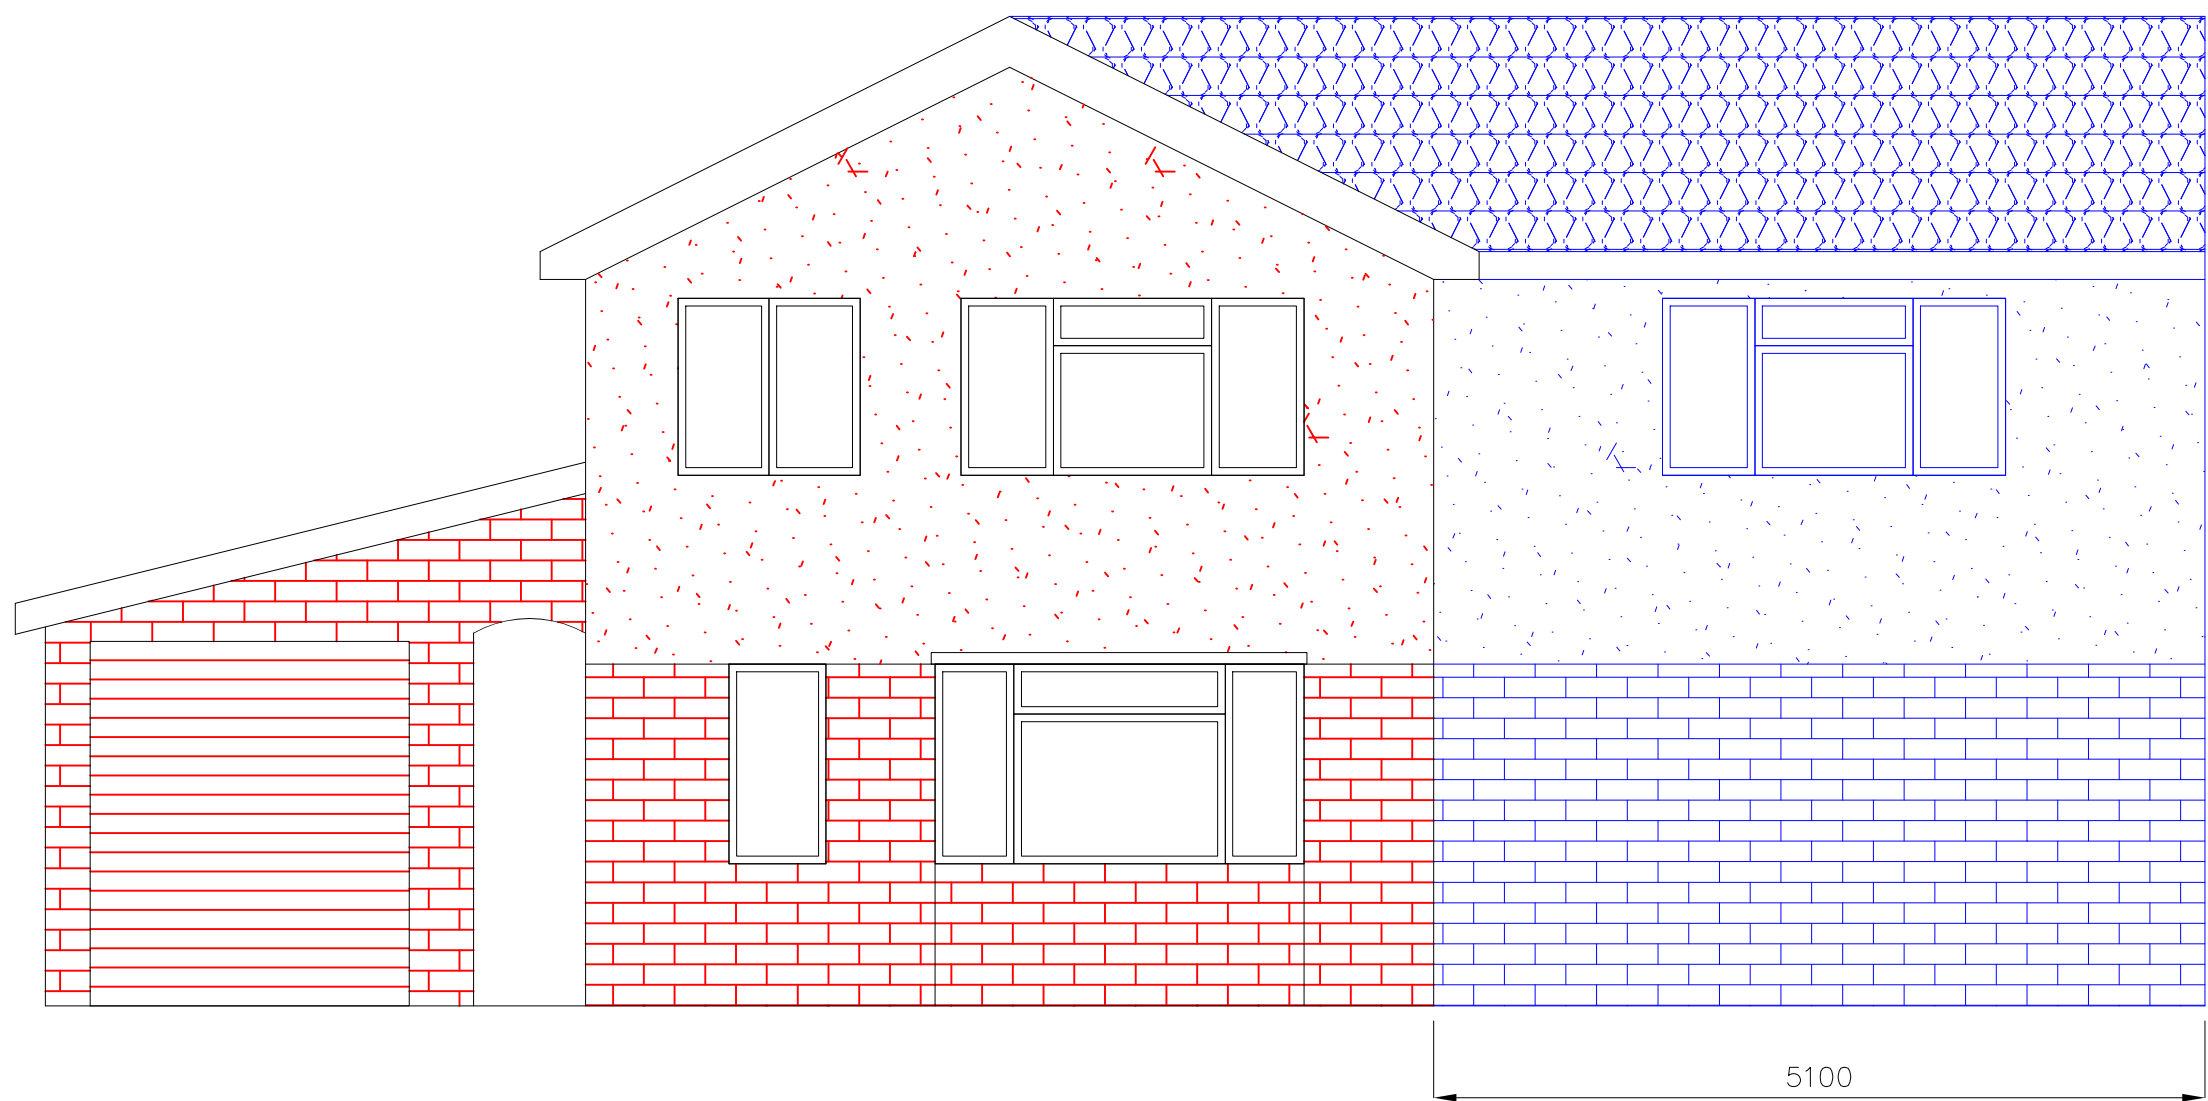


Purposed East Elevation

Scale: 1: 50

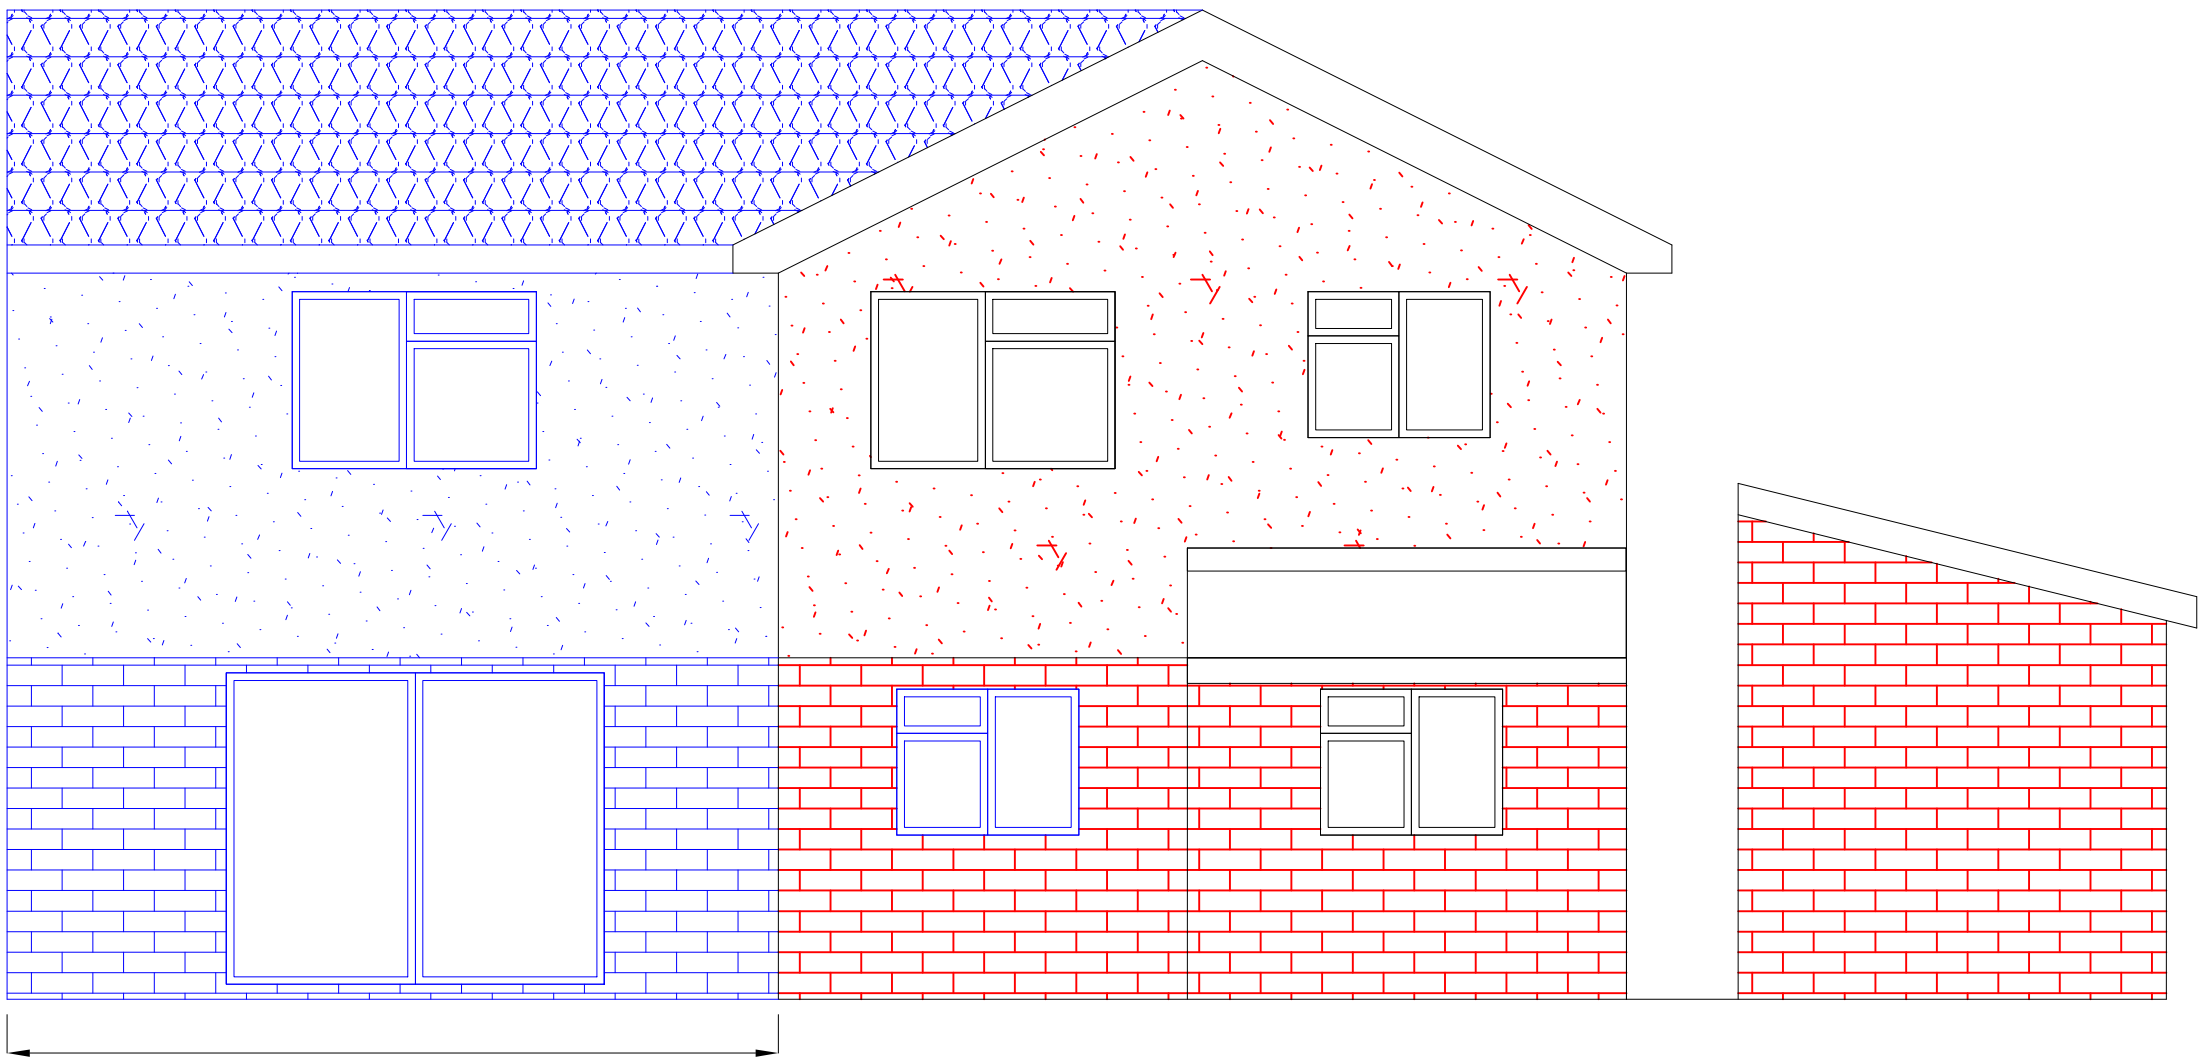

Purposed West Elevation

Scale: 1: 50

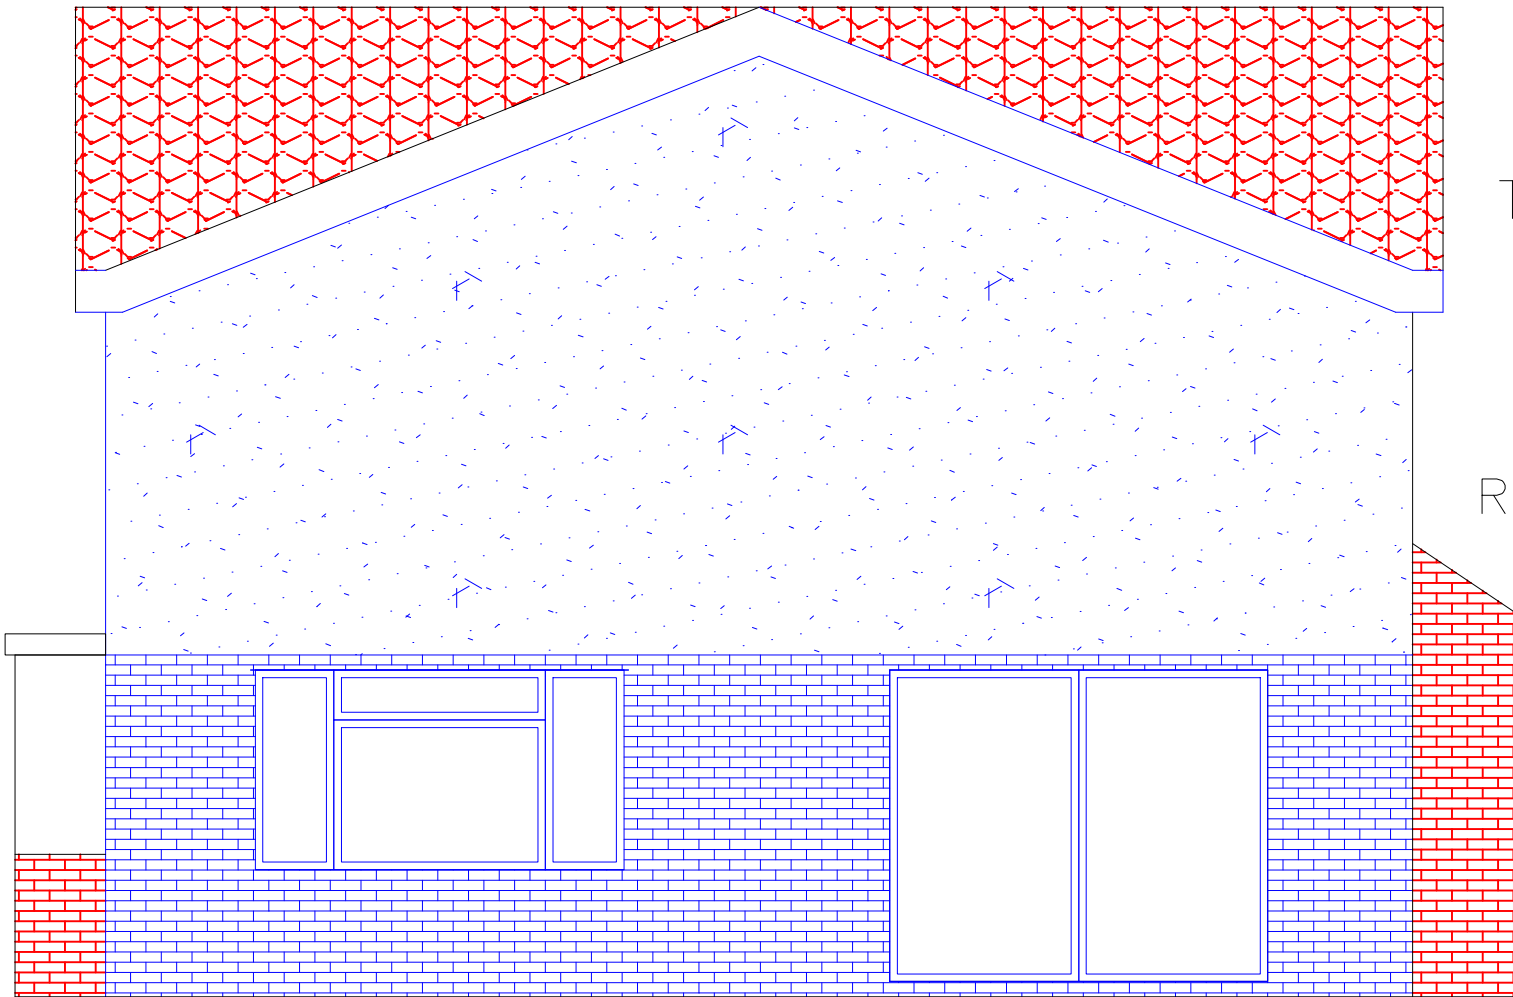


TILED ROOF

RENDER

BRICK

Purposed North Elevation

Scale: 1: 50

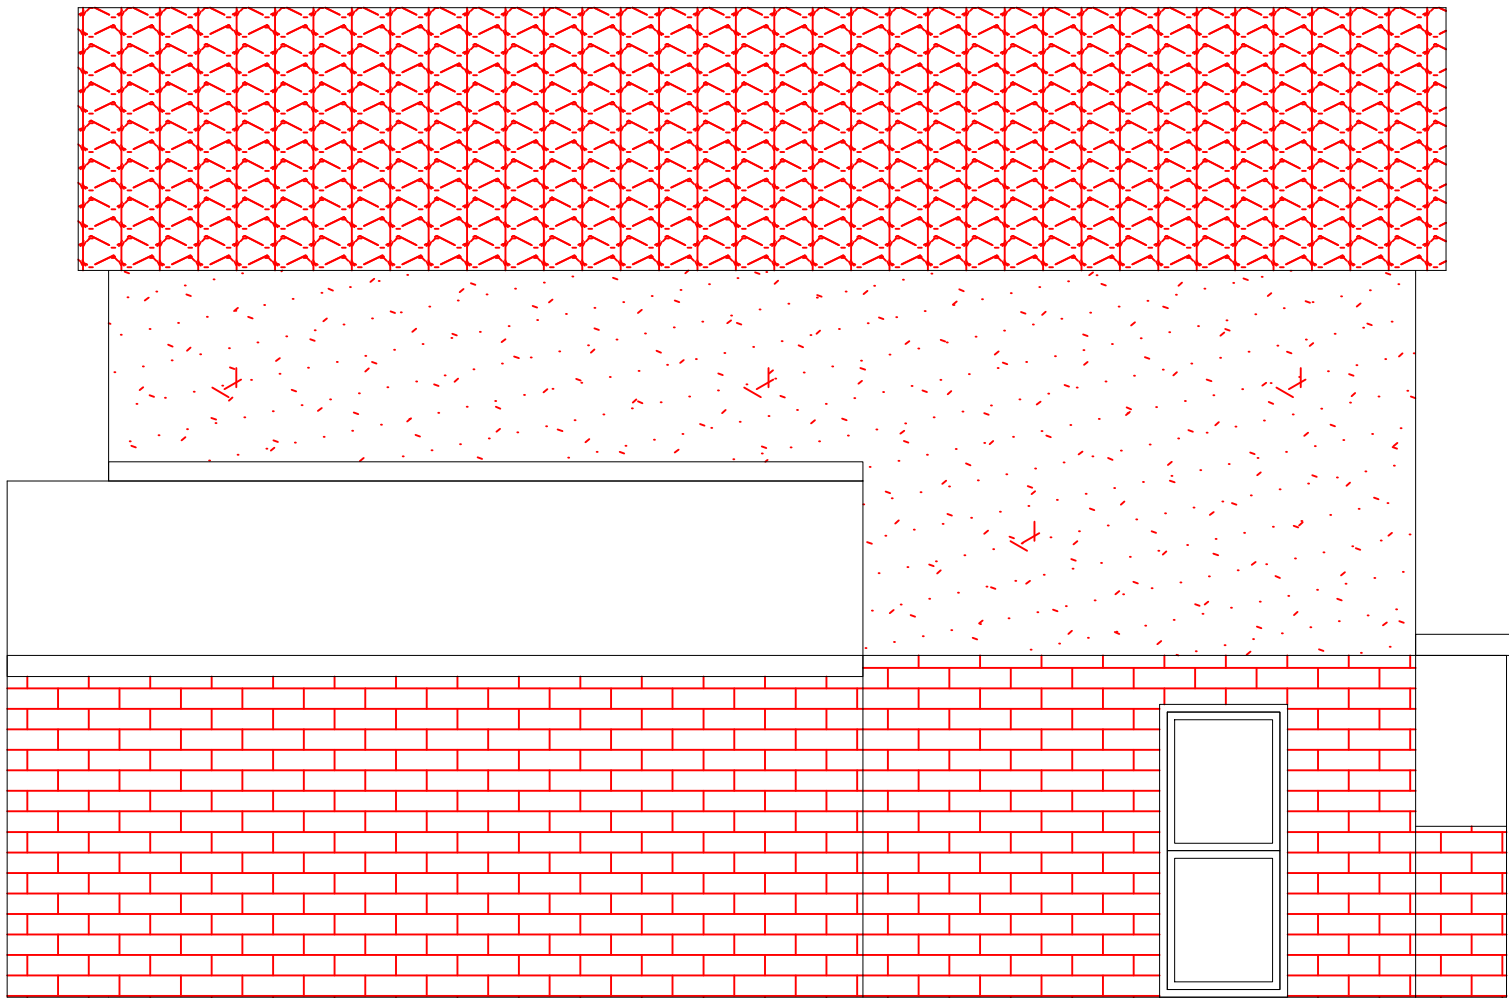

Purposed South Elevation

Scale: 1: 50

A	N.E.S.W LABELS UPDATED	PW 13-11-21
--	ISSUED FOR PLANNING	PW 09-10-21
REV:	DESCRIPTION	DATE:
GENERAL NOTES		
Mr & Mrs Mott		
STATUS : ISSUED FOR PLANNING		
PROJECT : 28 CORNBROOK GROVE WATERLOOVILLE, HAMPSHIRE PO78RD		
TITLE : PURPOSED ELEVATIONS		
DRAWN BY: PW	DATE DRAWN : 09-10-21	
SCALE : 1:50 PAPER SIZE : A1	REVISION : A	
DRAWING No.: GA-007		