




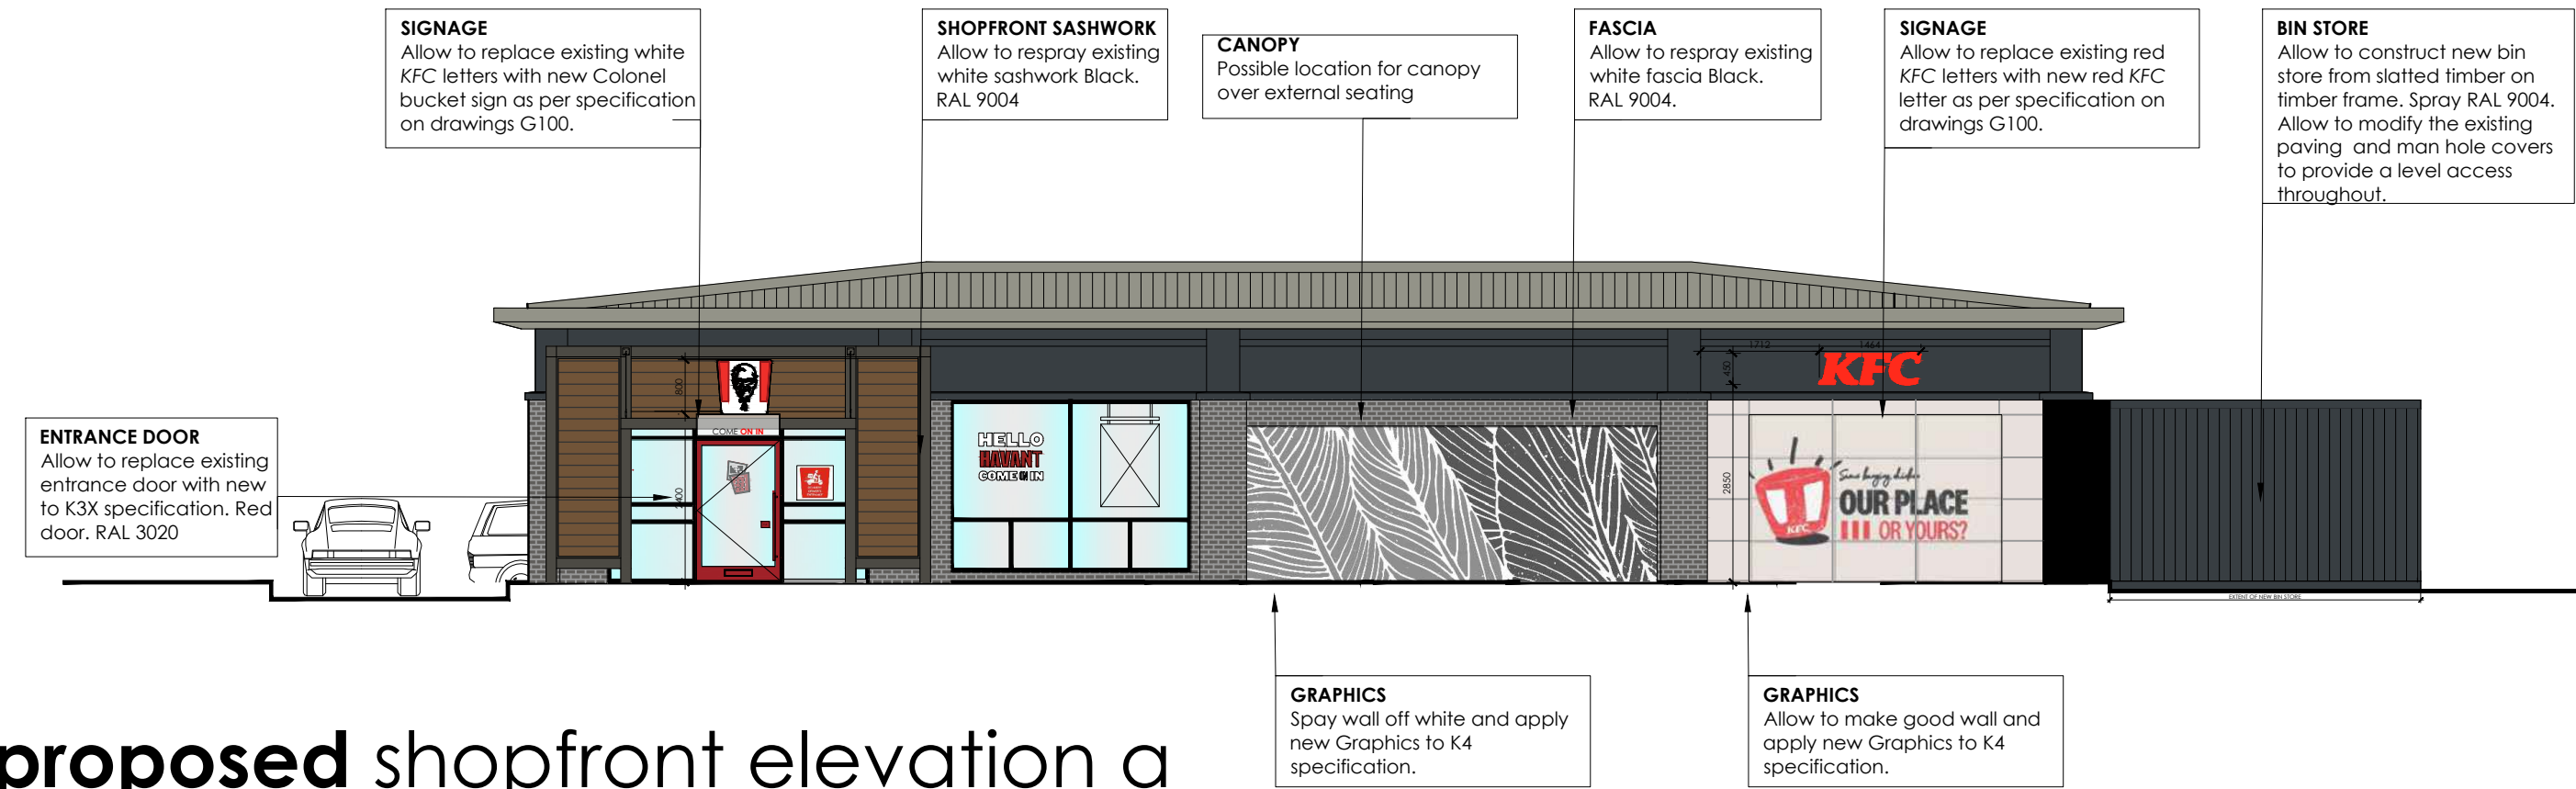


proposed shopfront elevation a
scale - 1:100 @ A1 / 1:200 @ A3

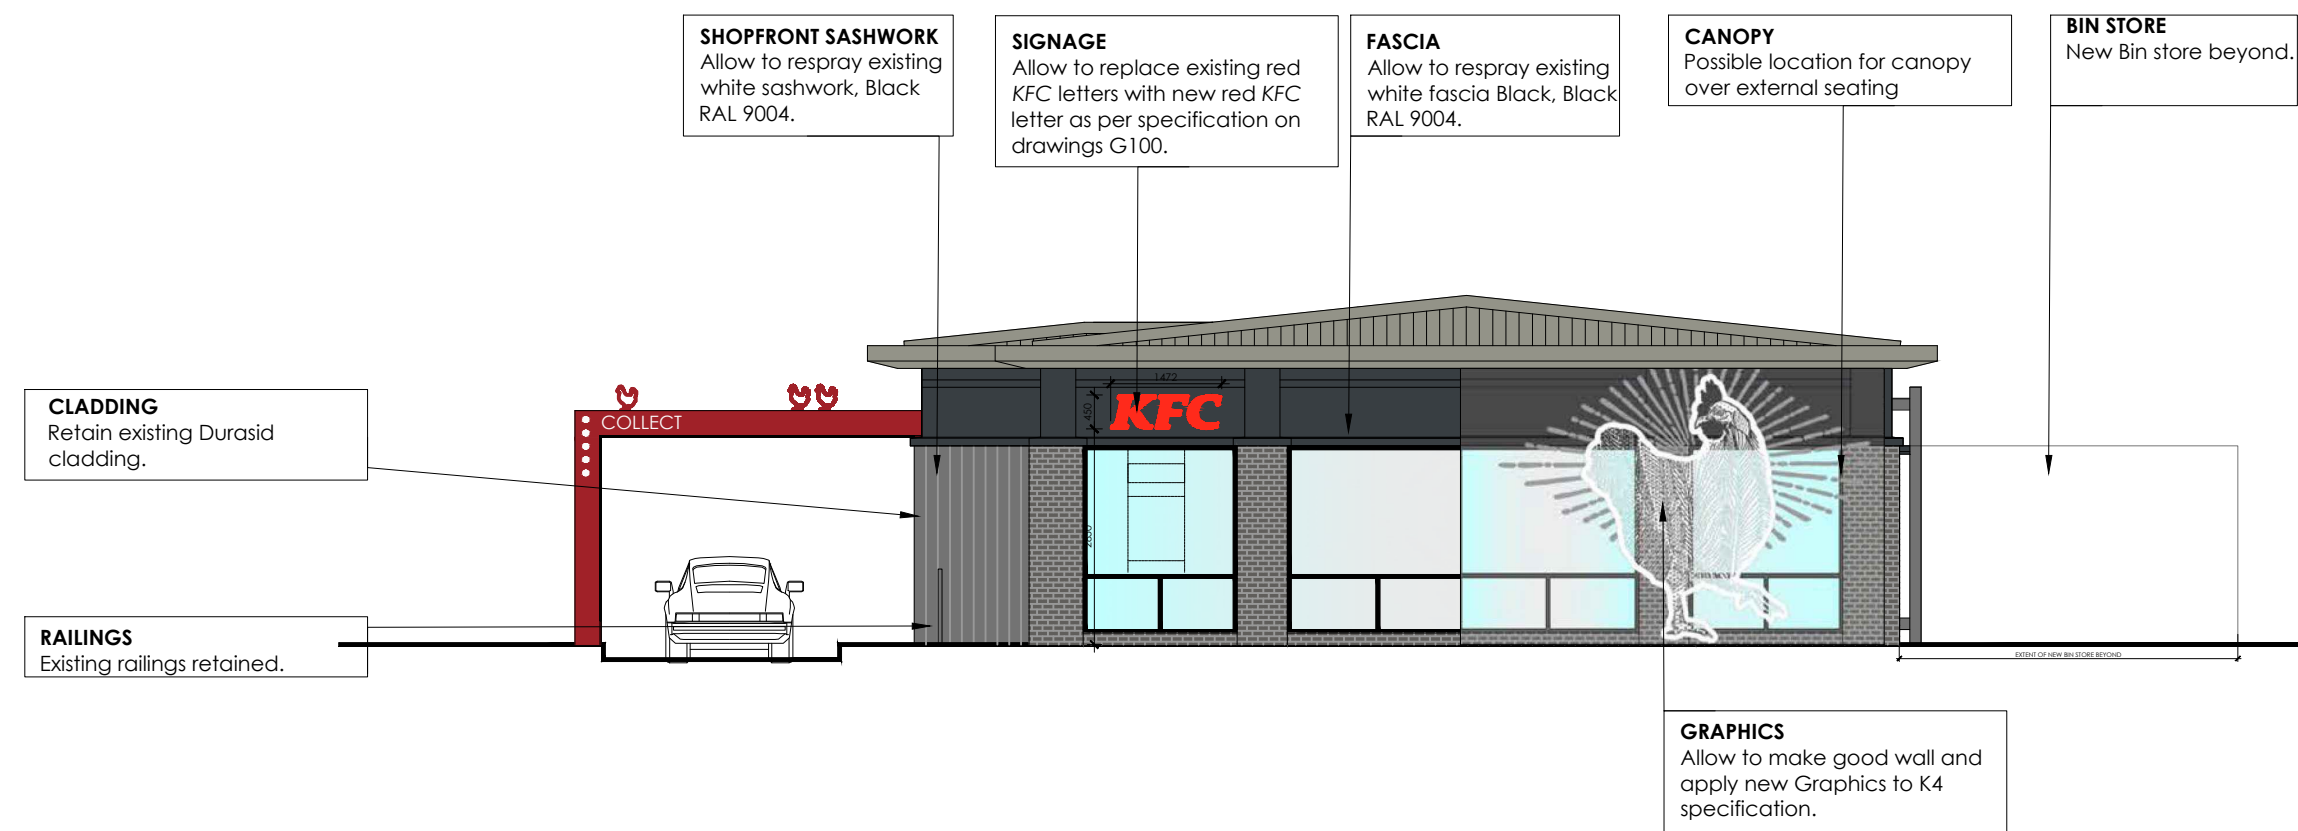


proposed shopfront elevation b
scale - 1:100 @ A1 / 1:200 @ A3

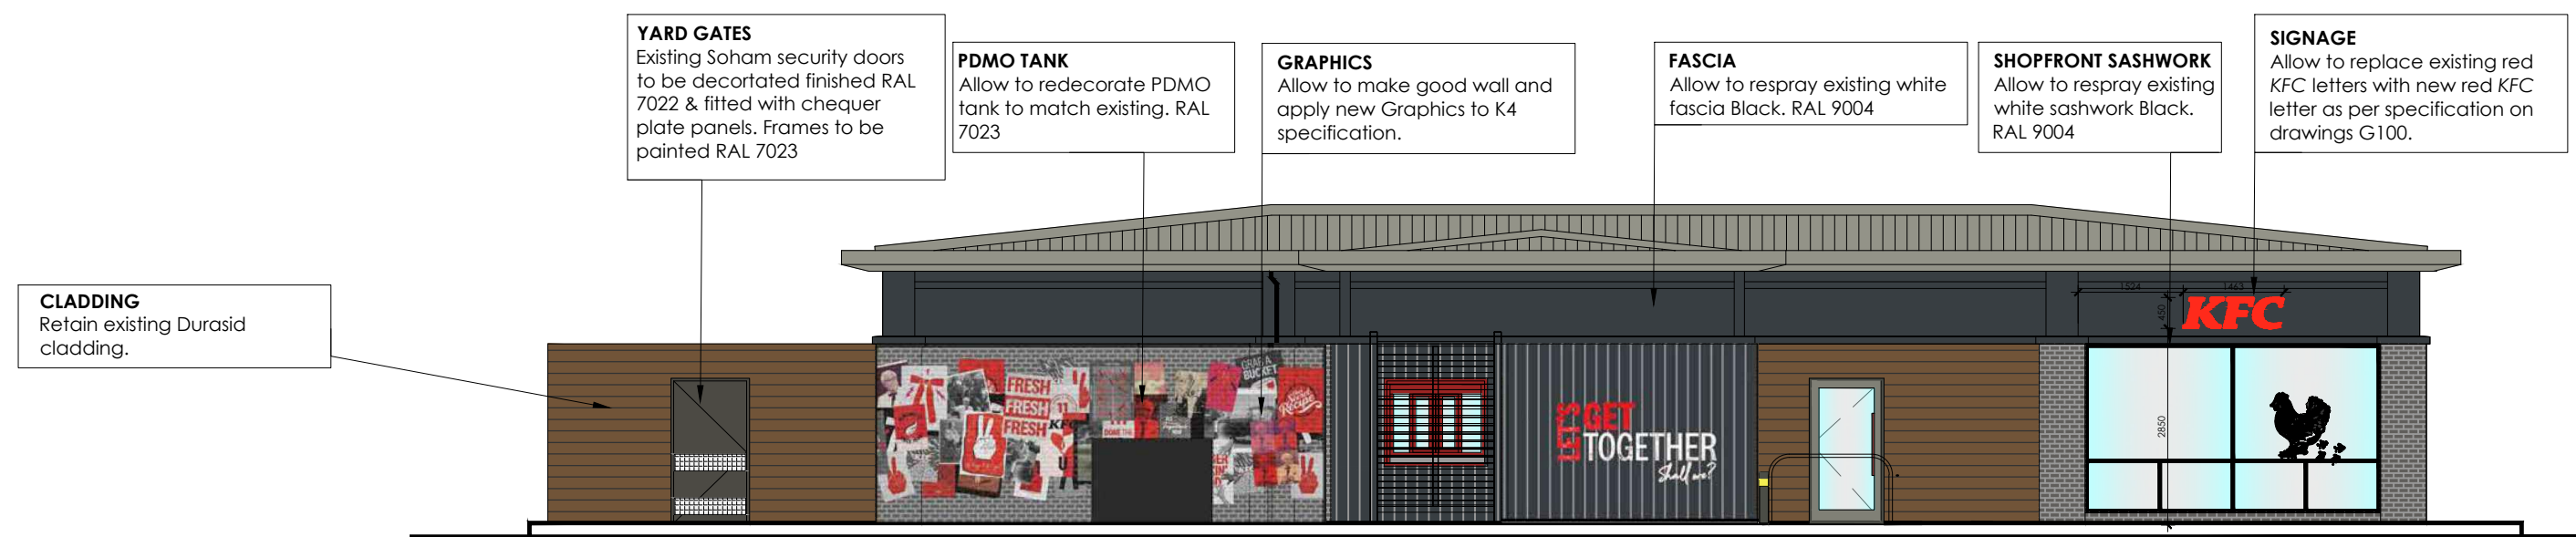

proposed shopfront elevation c
scale - 1:100 @ A1 / 1:200 @ A3

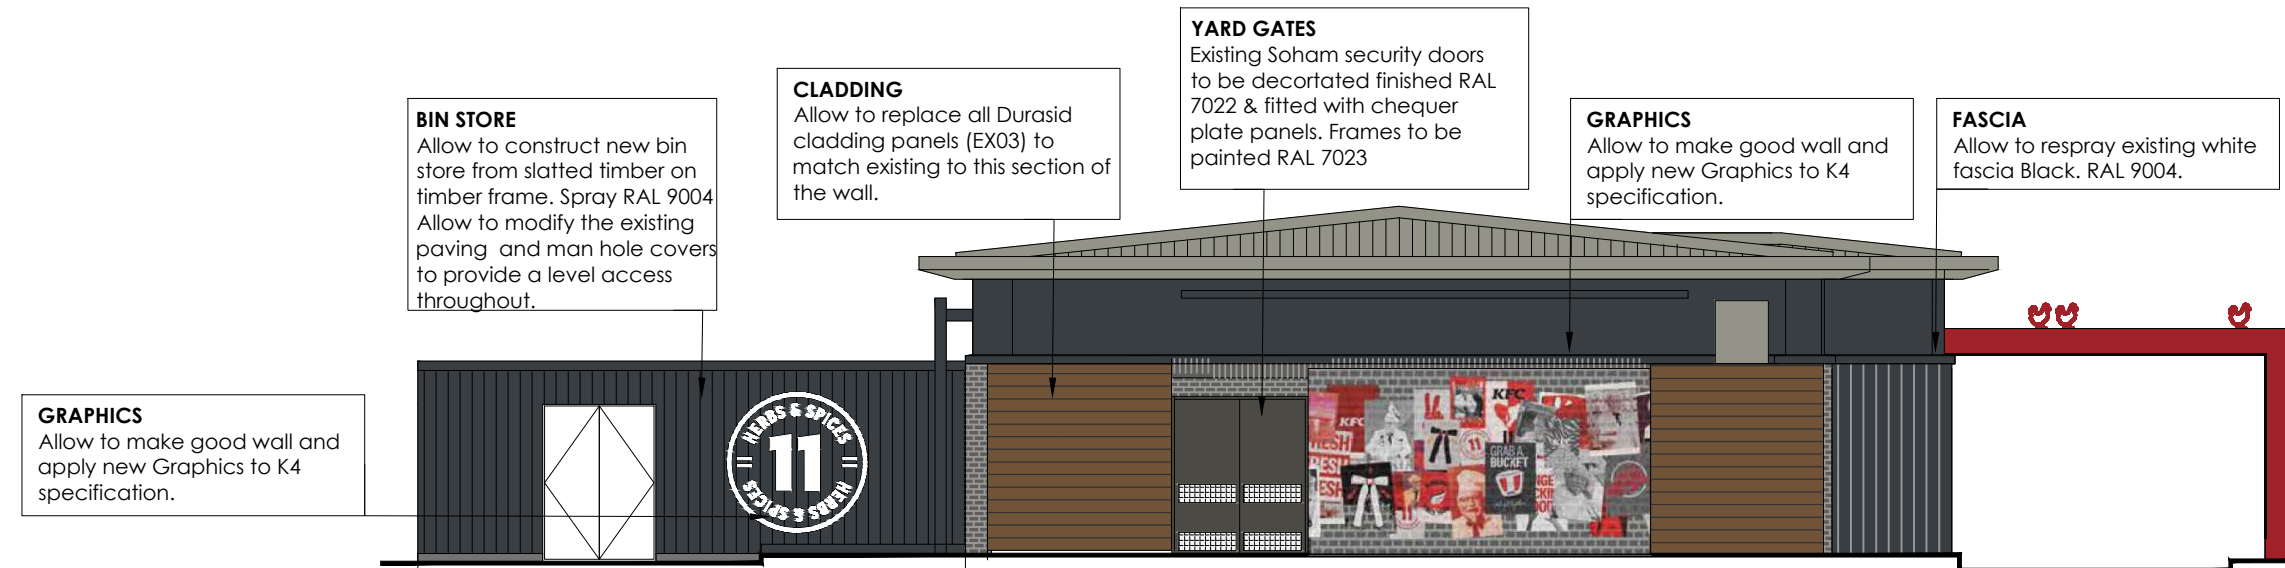

proposed shopfront elevation d
scale - 1:100 @ A1 / 1:200 @ A3

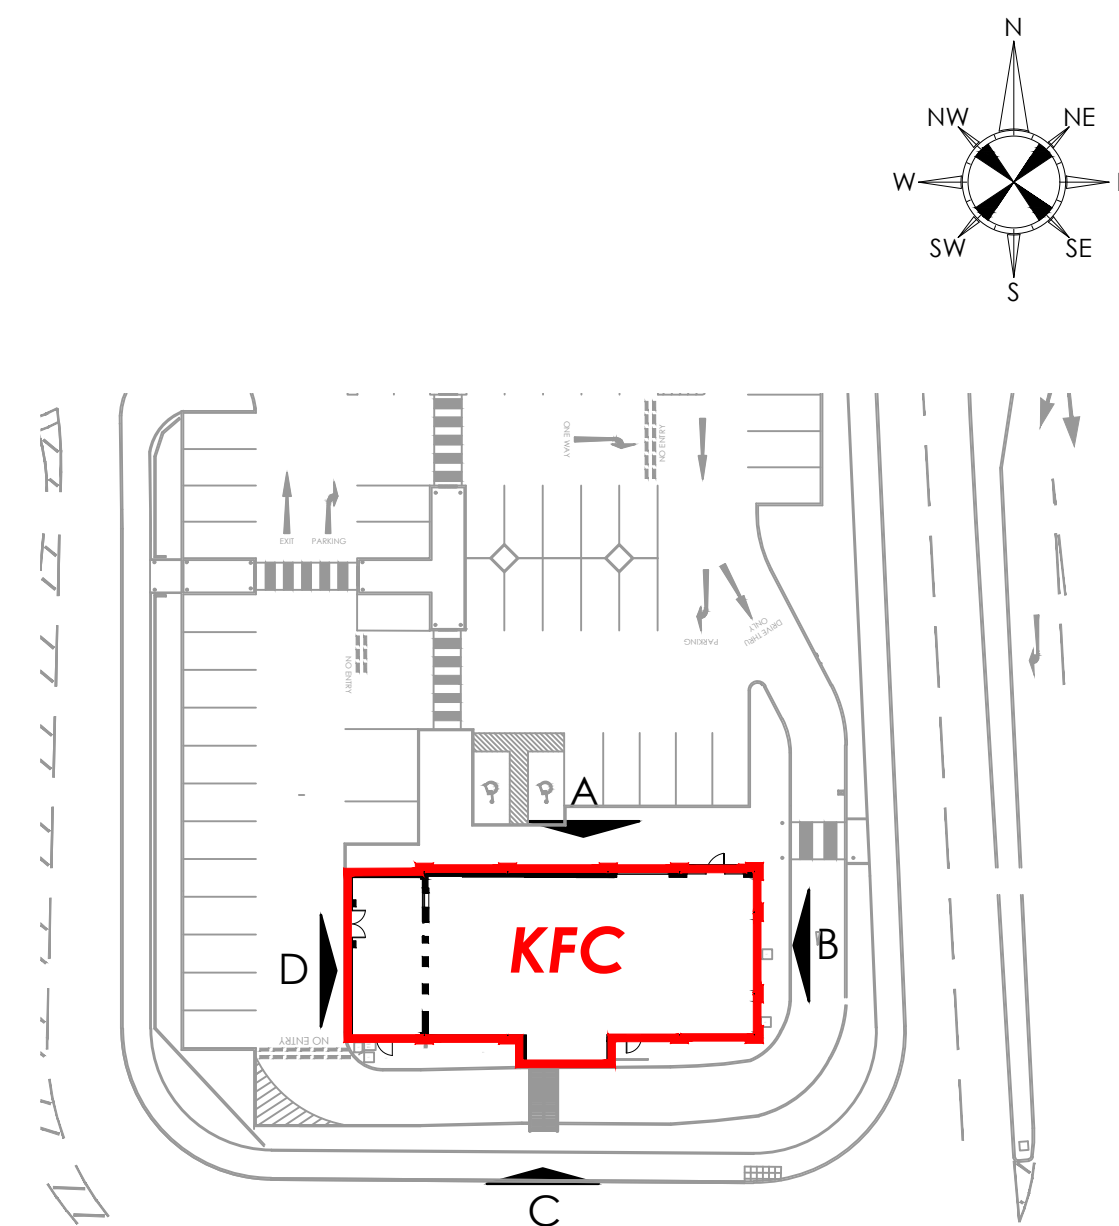

location plan

scale - 1:500 @ A1/ 1:1000 @ A3

FOR APPROVAL

ALL DIMENSIONS TO BE CHECKED ON SITE.
DO NOT SCALE FROM THIS DRAWING EXCEPT FOR THE PURPOSES OF LOCAL AUTHORITY PLANNING

rev	date	description
D	22.2.22	Updated to clients comments. DAO
C	1.11.21	RAL colour refs added.
B	1.11.21	Graphics revised to clients comments.
A	15.10.21	Layout updated to clients comments 7.10.21

rpa:group
51-53 church road
ashford, middlesex, tw15 2ty
telephone: +44 (0) 1784 256 579
facsimile: +44 (0) 1784 247 300
website: www.therpagroup.com



K4 - SUPER REFRESHER

store address
HAVANT
2 PARK WAY
HAVANT
HAMPSHIRE
PO9 1HH

drawing title
**PROPOSED
EXTERNAL ELEVATIONS**

drawn by	checked	date
DAO	MC	24.08.21
store no.	scale	
-	as indicated @ A1	

drawing no.	revision
2007170/2021/A101	D