



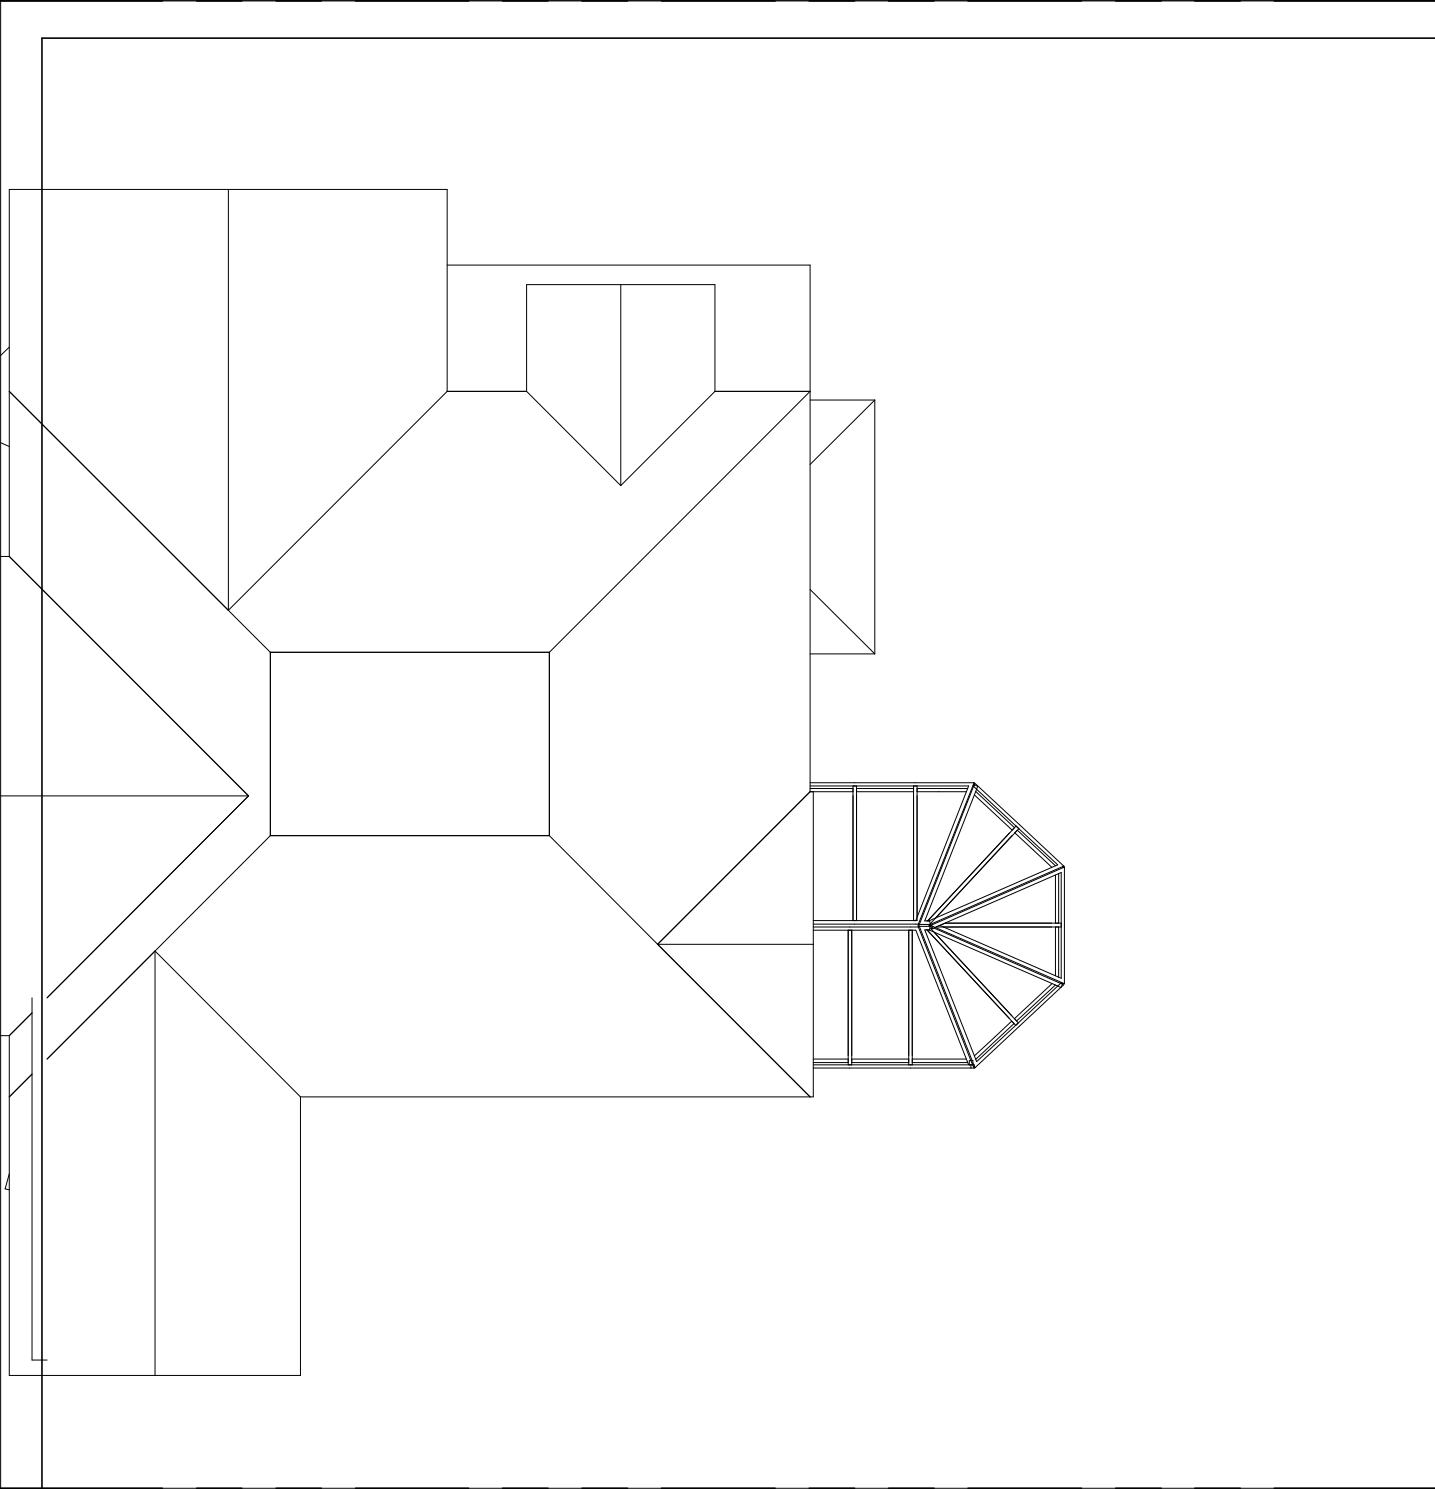

Existing Site Plan

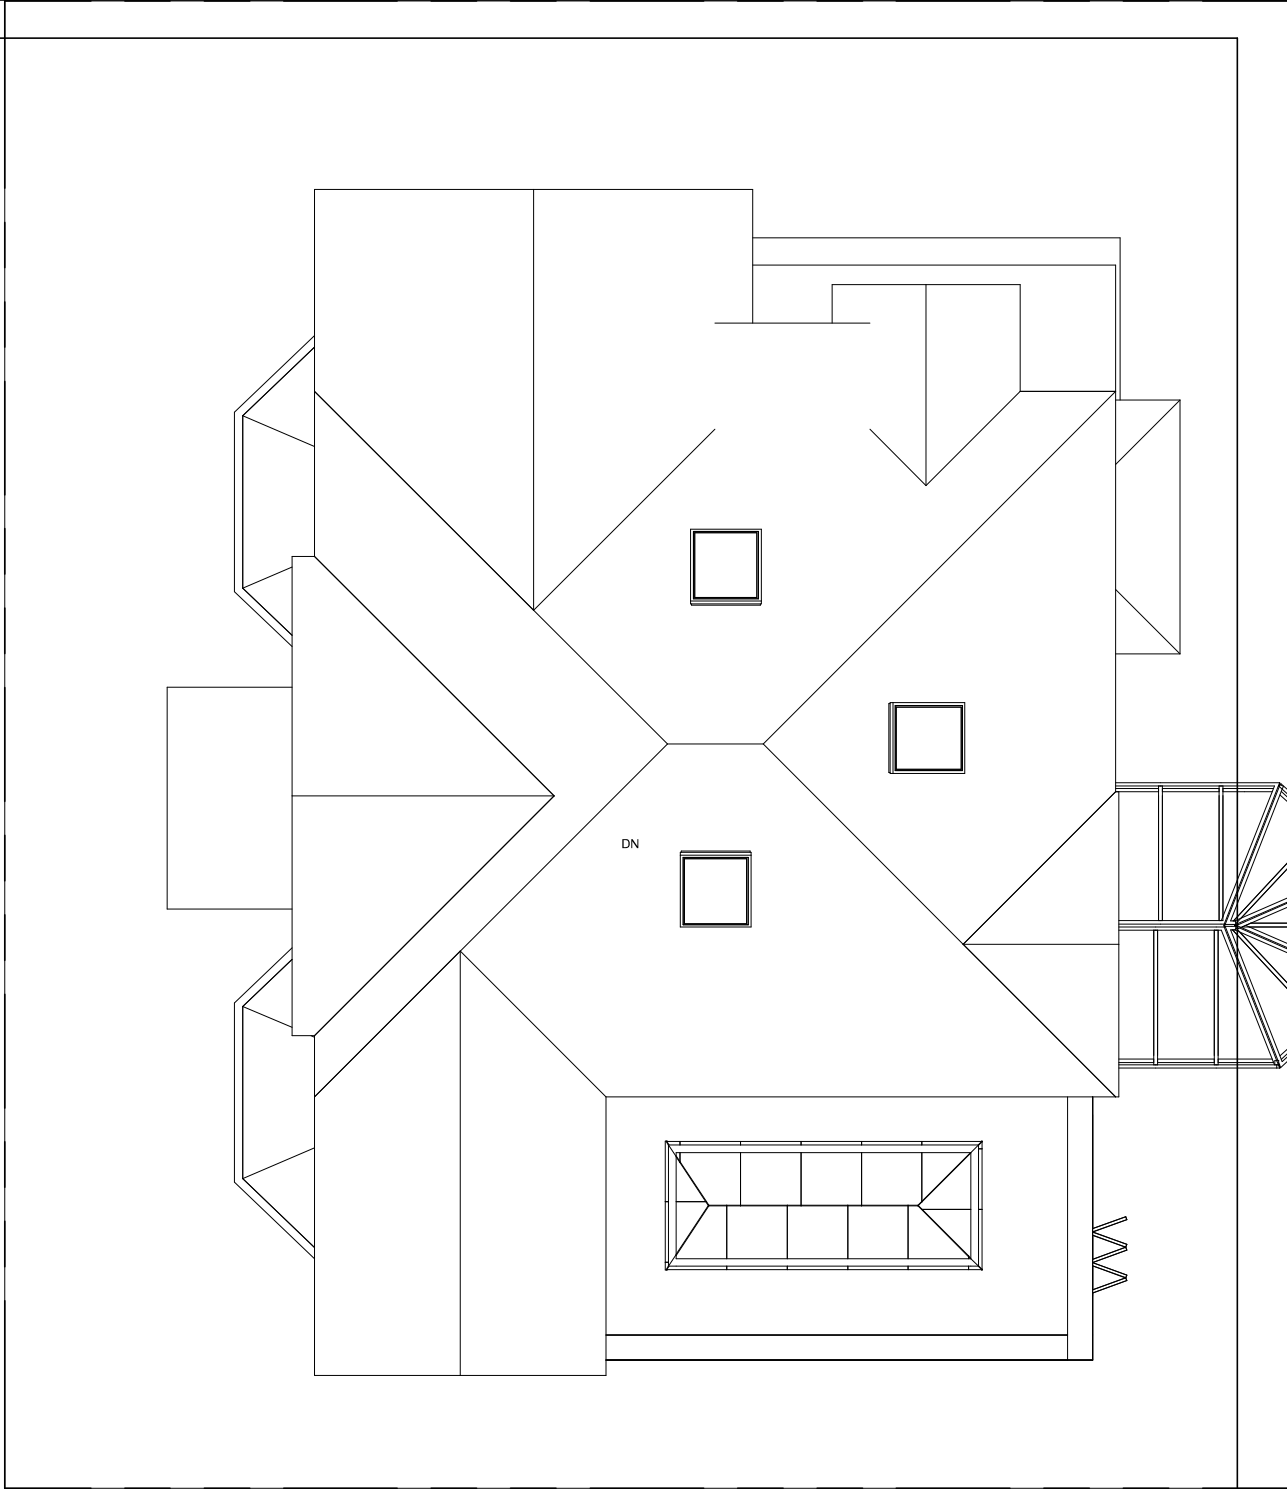

Proposed Site Plan

1:500		50
1:200		20
1:100		10
1:50		5

parkers

executive

design

All measurement to be checked on site prior to any commenment
(C) Copyright of Parkers Design (Southern) Limited. Any reproduction of these drawings will require written authority from the copyright owner.

Parkers Design Limited - The Studio @ 90, PO9 2PR

www.pexd.co.uk - info@pexd.co.uk - 07776 008822

PROJECT	66 Staunton Avenue PO11 0EW			CLIENT	Lane		
SHEET	Date		Issue Date	Scale (@ A3)		1 : 100	
	Drawn by	SW	DRAWING NUMBER		REV		
	Checked by	SR	P 9 v3				