




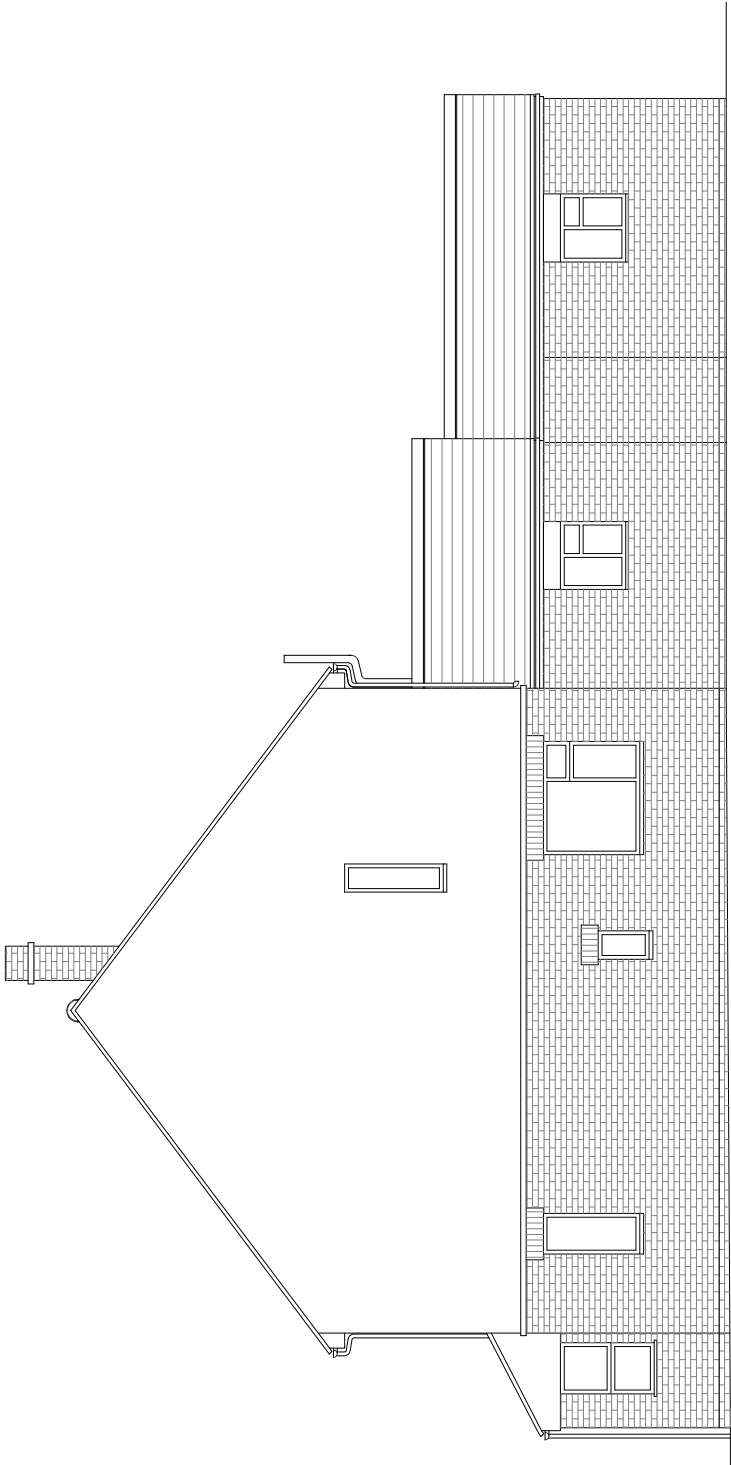

PROPOSED SIDE ELEVATION

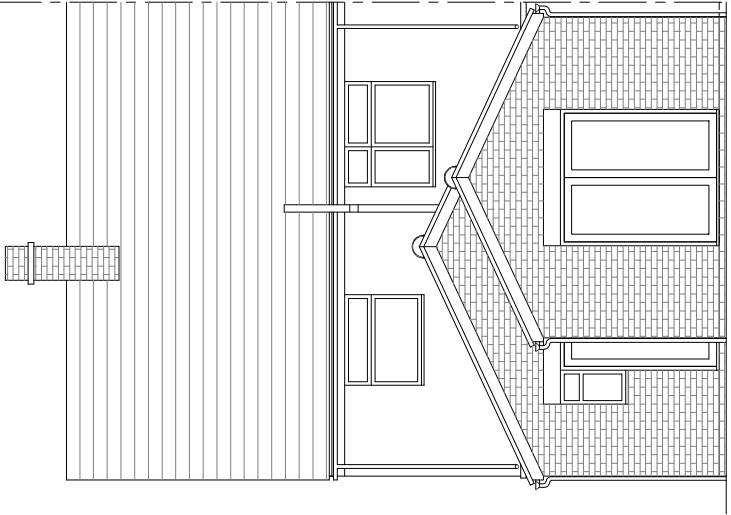

PROPOSED REAR ELEVATION

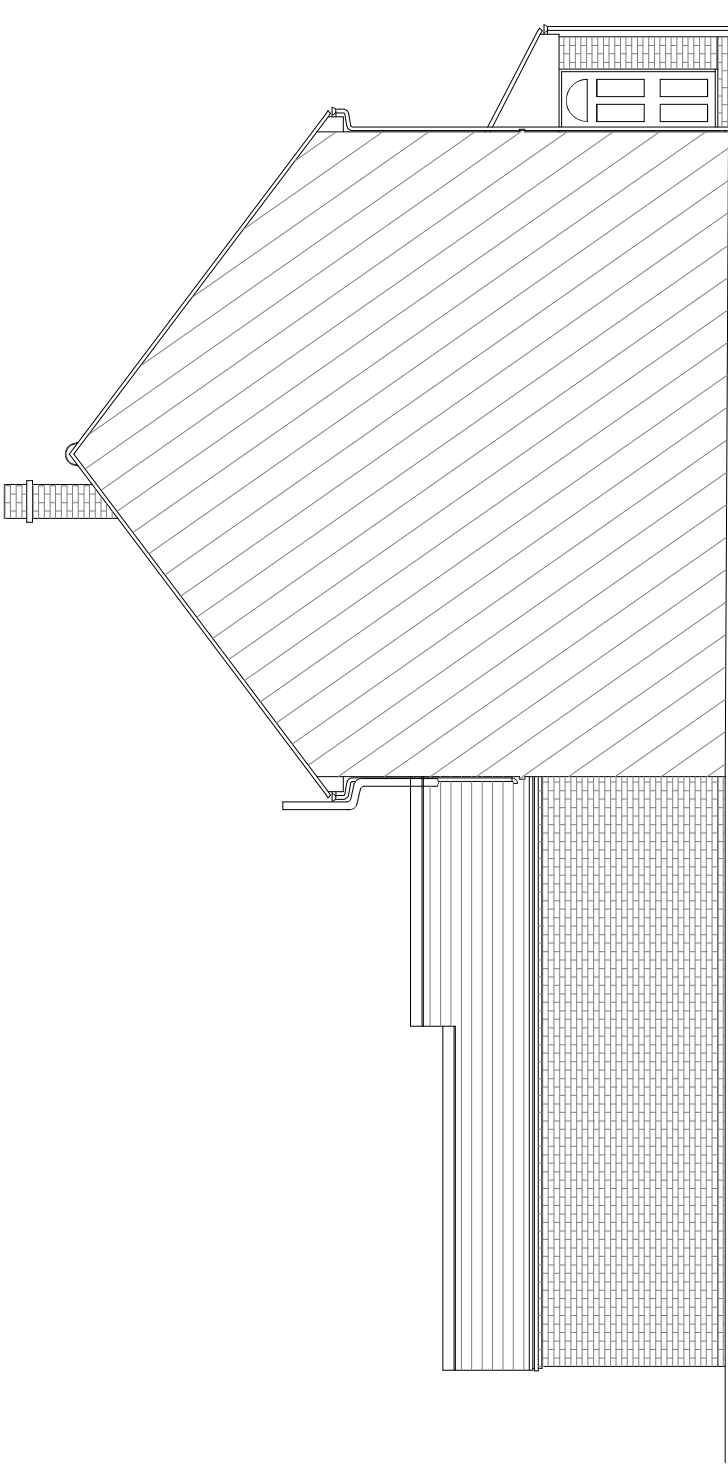

PROPOSED SIDE SECTION ELEVATION


Copyright is reserved by GBS Designs and is issued on the condition that it is not copied or disclosed by or to any unauthorised persons without prior consent in writing from GBS Designs.

All dimensions to be checked on site

All structural elements to be specified by a suitably qualified structural engineer.

DESCRIPTION

REV	DATE	DRAWN
-	26.07.21	GBS
A	31.08.21	GBS
B	08.09.21	GBS

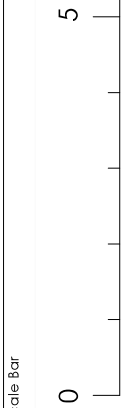

Drawing Ref	Drawing Title
BEECHWOOD 07	14 Beechwood Ave
Scale at A1	Waterlooville
Scale at A3	Hampshire
1:50	PO7 7LR
1:100	
Date	
08 JUNE 2021	
Drawn by	
GBS	



CAD - ARCHITECTURE - DESIGN

6 Shillinglee Waterlooville
Hampshire PO7 5RW
Tel 023 9225 8315
www.gbsimages.co.uk