


Notes


THIS DRAWING IS THE COPYRIGHT OF VIVID DESIGN STUDIO LTD AND MUST NOT BE COPIED, ALTERED OR REPRODUCED IN ANY WAY NEITHER PASSED TO A THIRD PARTY WITHOUT THEIR WRITTEN PERMISSION.

DIMENSIONS TO BE CHECKED ON SITE BEFORE COMMENCING WORK AND ANY DISCREPANCIES SHALL BE REPORTED TO THE DESIGNER. FIGURED DIMENSIONS MUST BE TAKEN IN PREFERENCE TO SCALED DIMENSIONS.


Rev:-	Description:-	Date:-	Chkd by:-

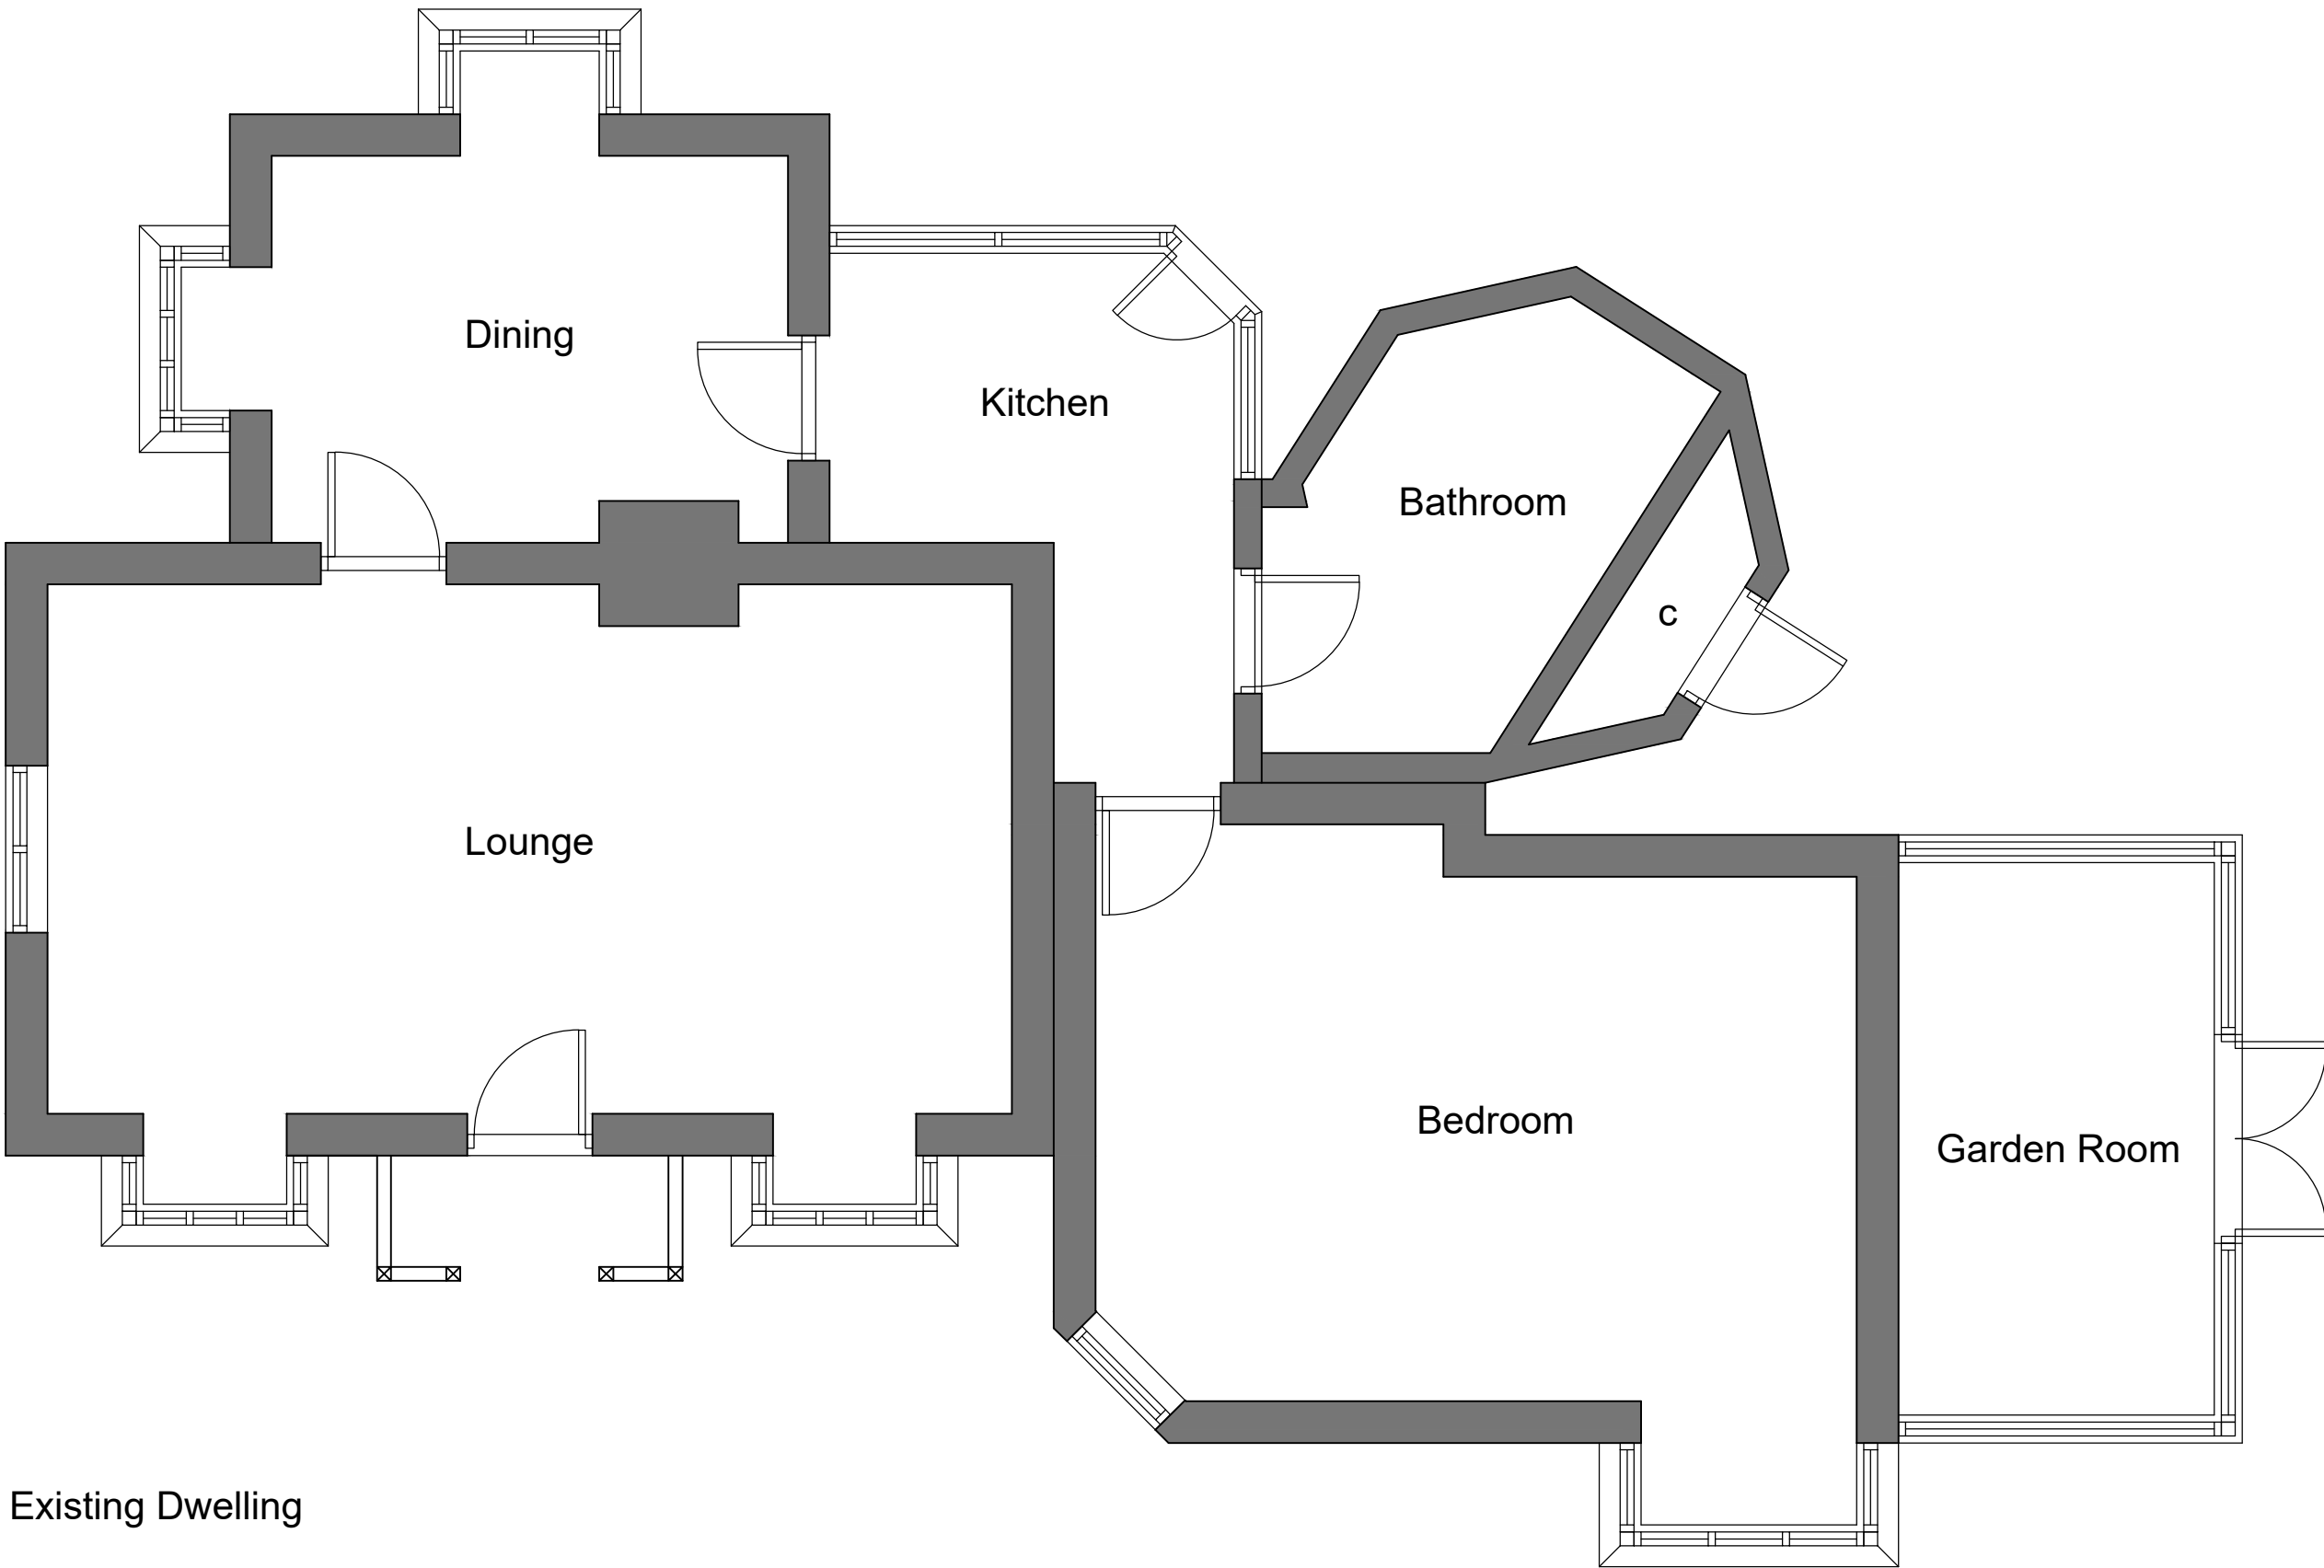

EXISTING GROUND FLOOR PLAN
(1:50)

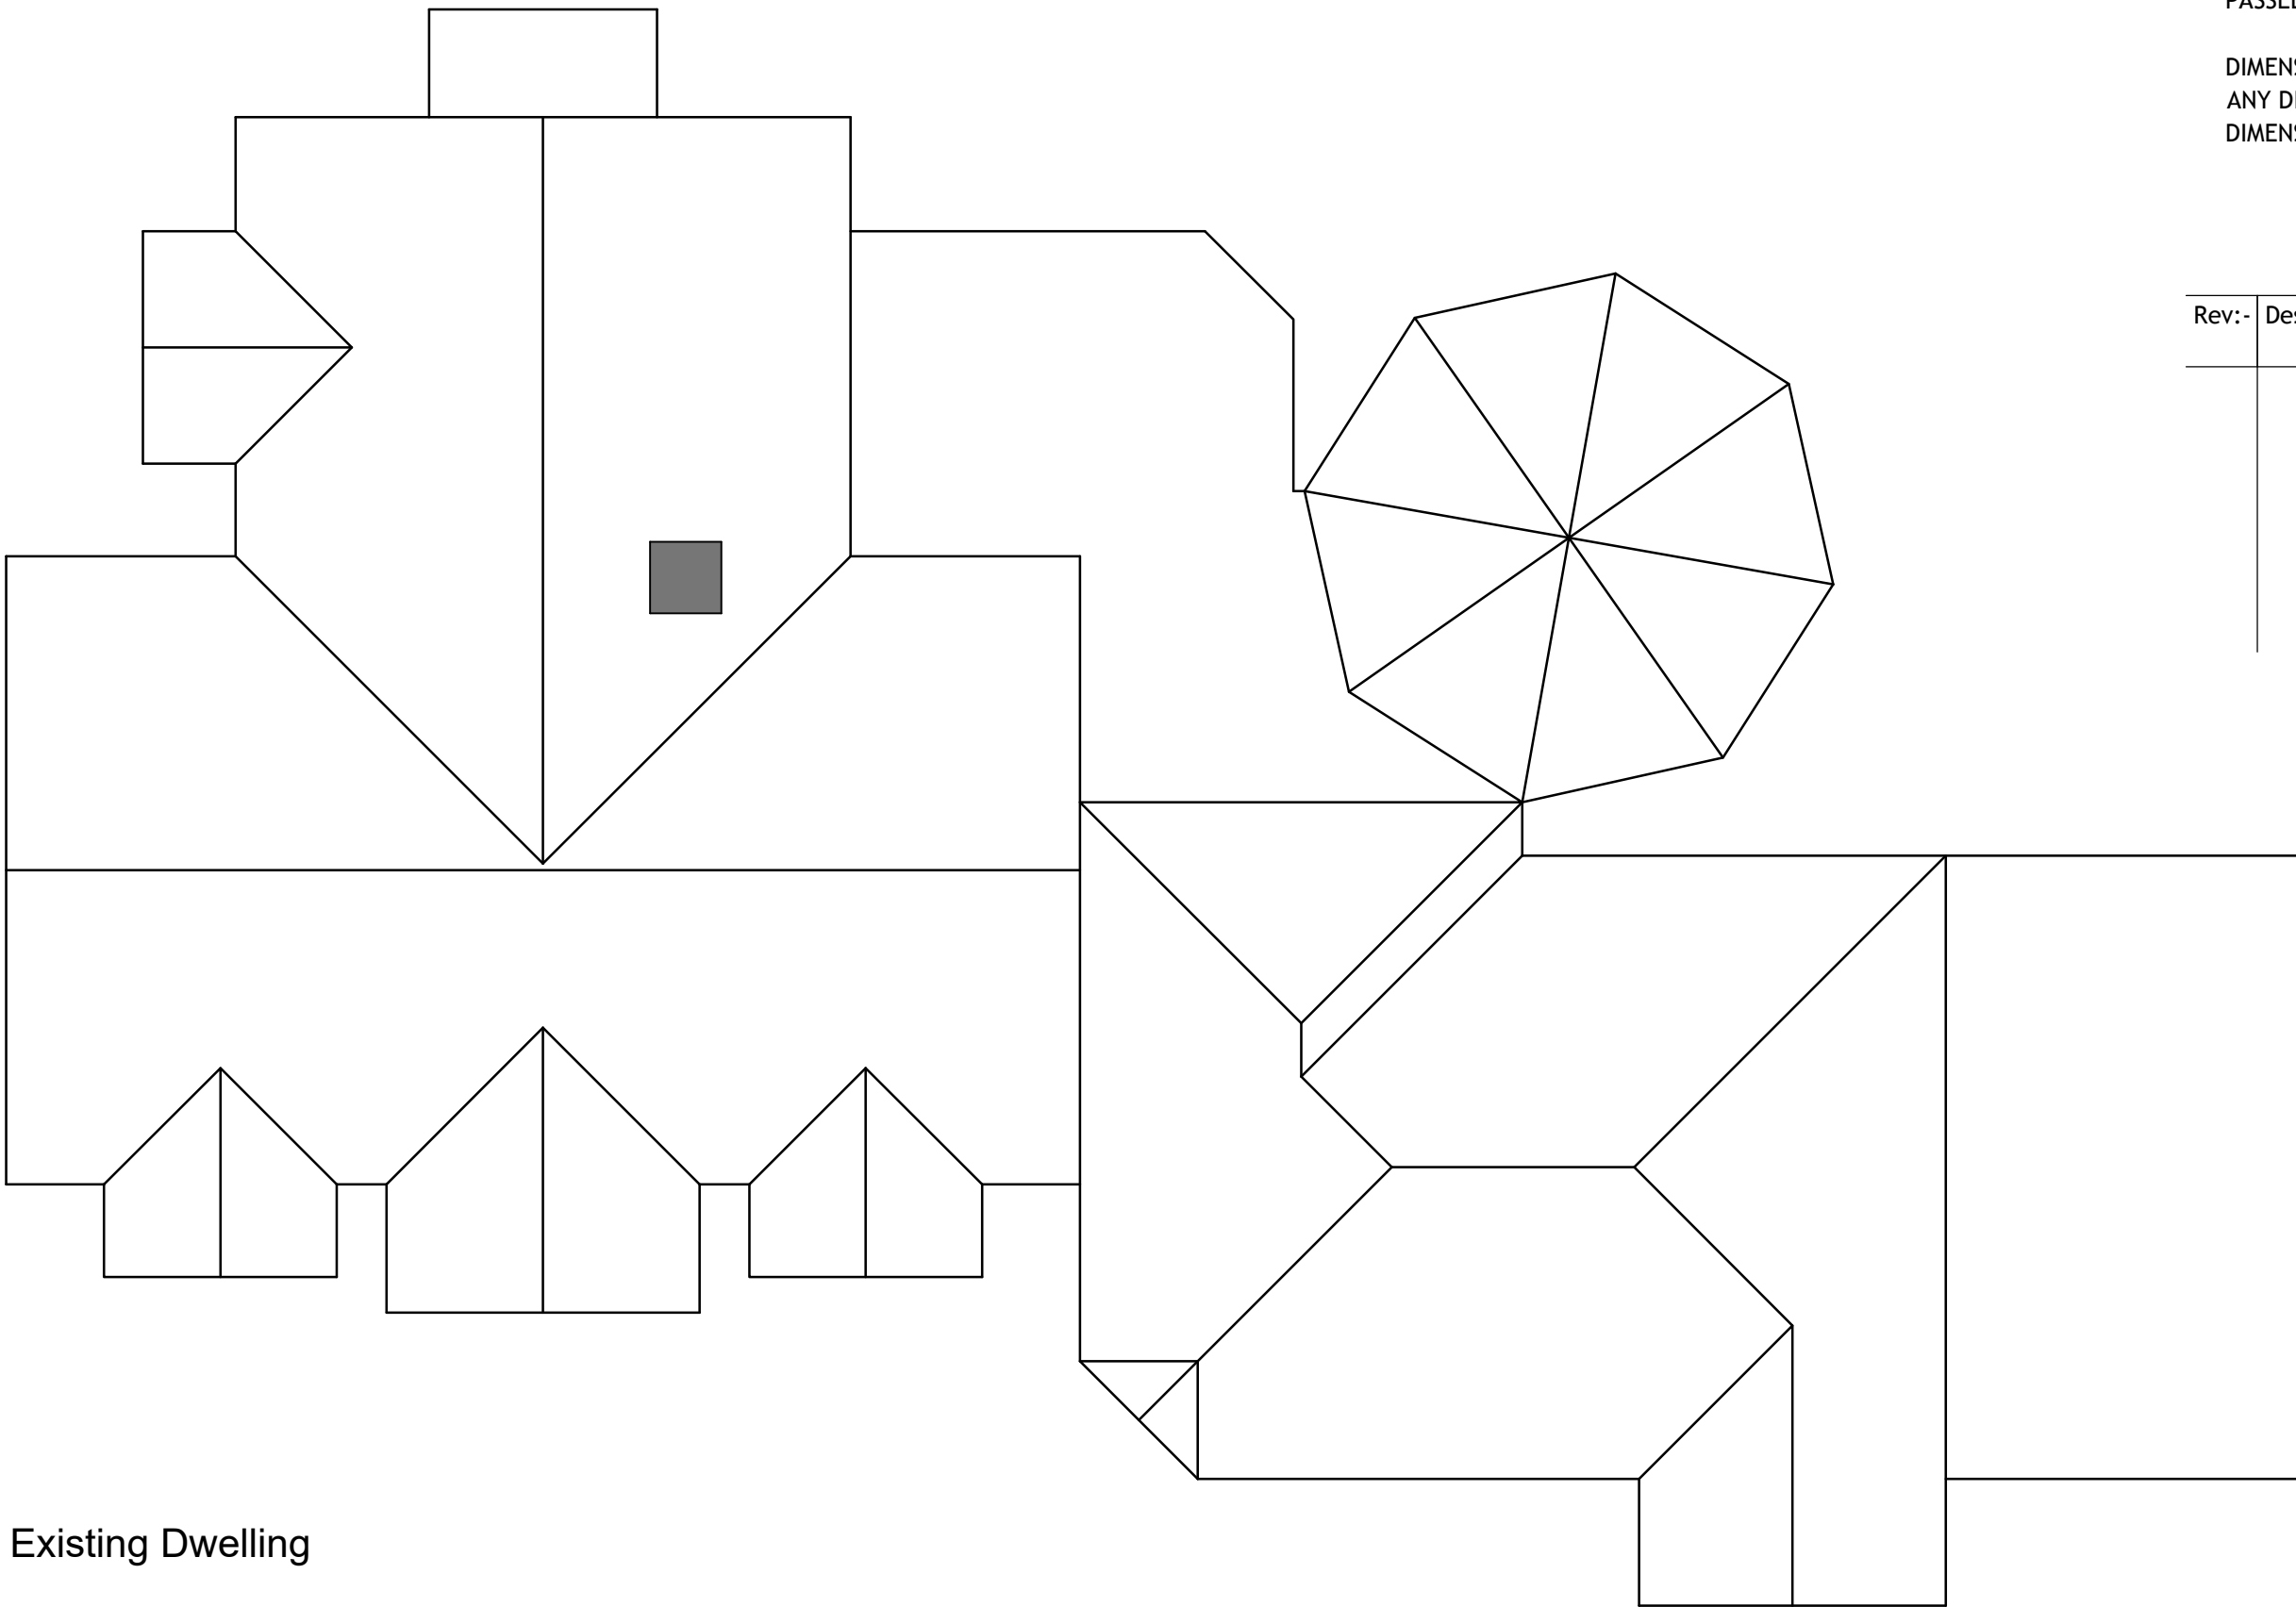

EXISTING ROOF PLAN
(1:50)

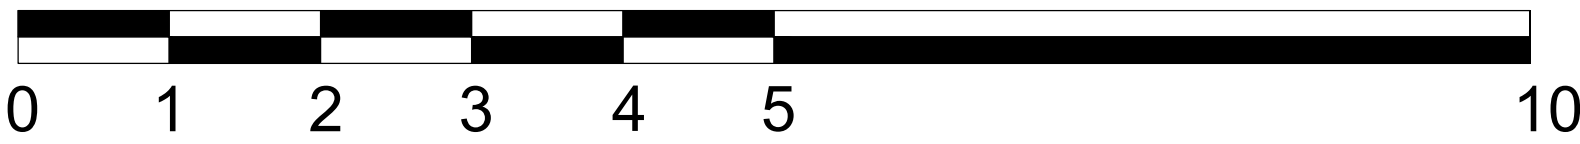

SCALE BAR 1:50



The Barn, Calcot Mount Business Park, Calcot Lane,
Curdridge, Southampton, Hampshire, SO32 2BN
Tel: 01489 786670
Email: info@vividdesignstudio.co.uk
Website: www.vividdesignstudio.co.uk



Existing Dwelling
EXISTING EAST ELEVATION
(1:100)




Existing Dwelling
EXISTING NORTH ELEVATION
(1:100)



Existing Dwelling
EXISTING WEST ELEVATION
(1:100)



Existing Dwelling
EXISTING SOUTH ELEVATION
(1:100)

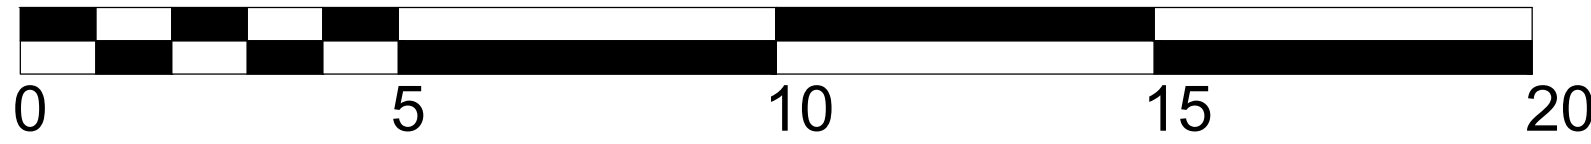

SCALE BAR 1:100

Project:-	16 Lovedean Lane Waterlooville Hampshire		
Title:-	Existing Floor Plans & Elevations		
Client:-	Mr Joe Dorrington		
Scale:-	1:50, 1:100 (@A1)		
Drawn By:-	PJD	Checked By:-	
Date:-	18/10/21	Date:-	
Job.No:-	190077	Drg.No:-	33