




EXISTING FRONT ELEVATION
(scale 1:100)

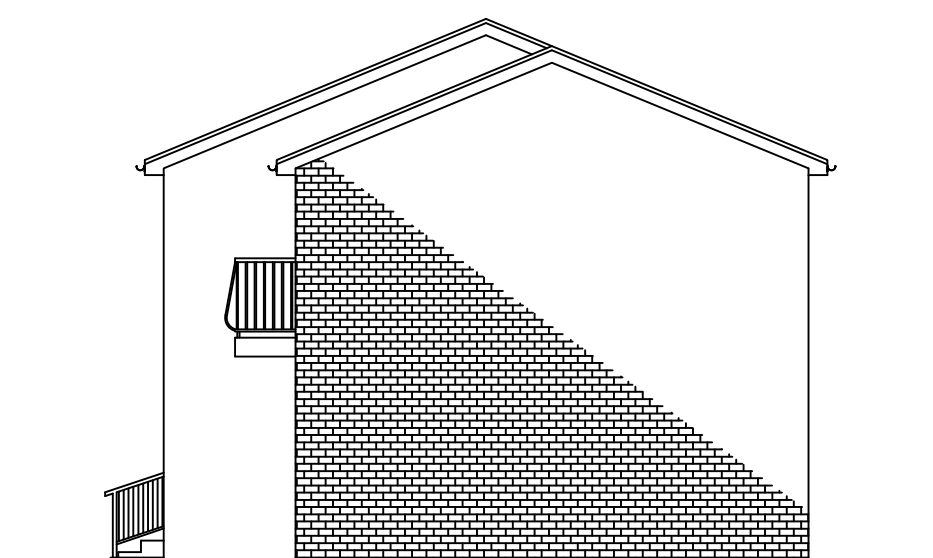


EXISTING SIDE ELEVATION
(scale 1:100)




EXISTING SIDE ELEVATION
(scale 1:100)




EXISTING REAR ELEVATION
(scale 1:100)

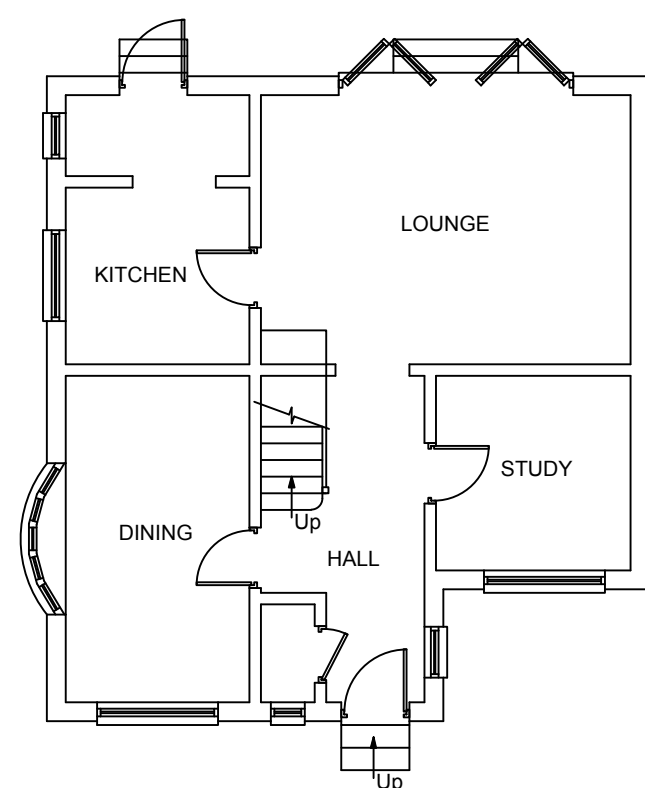


EXISTING GROUND FLOOR PLAN
(scale 1:100)

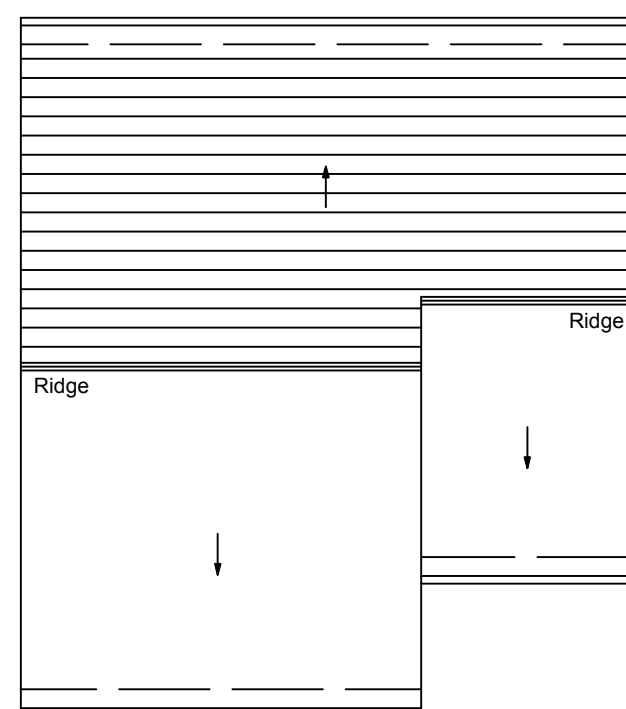

EXISTING ROOF PLAN
(scale 1:100)

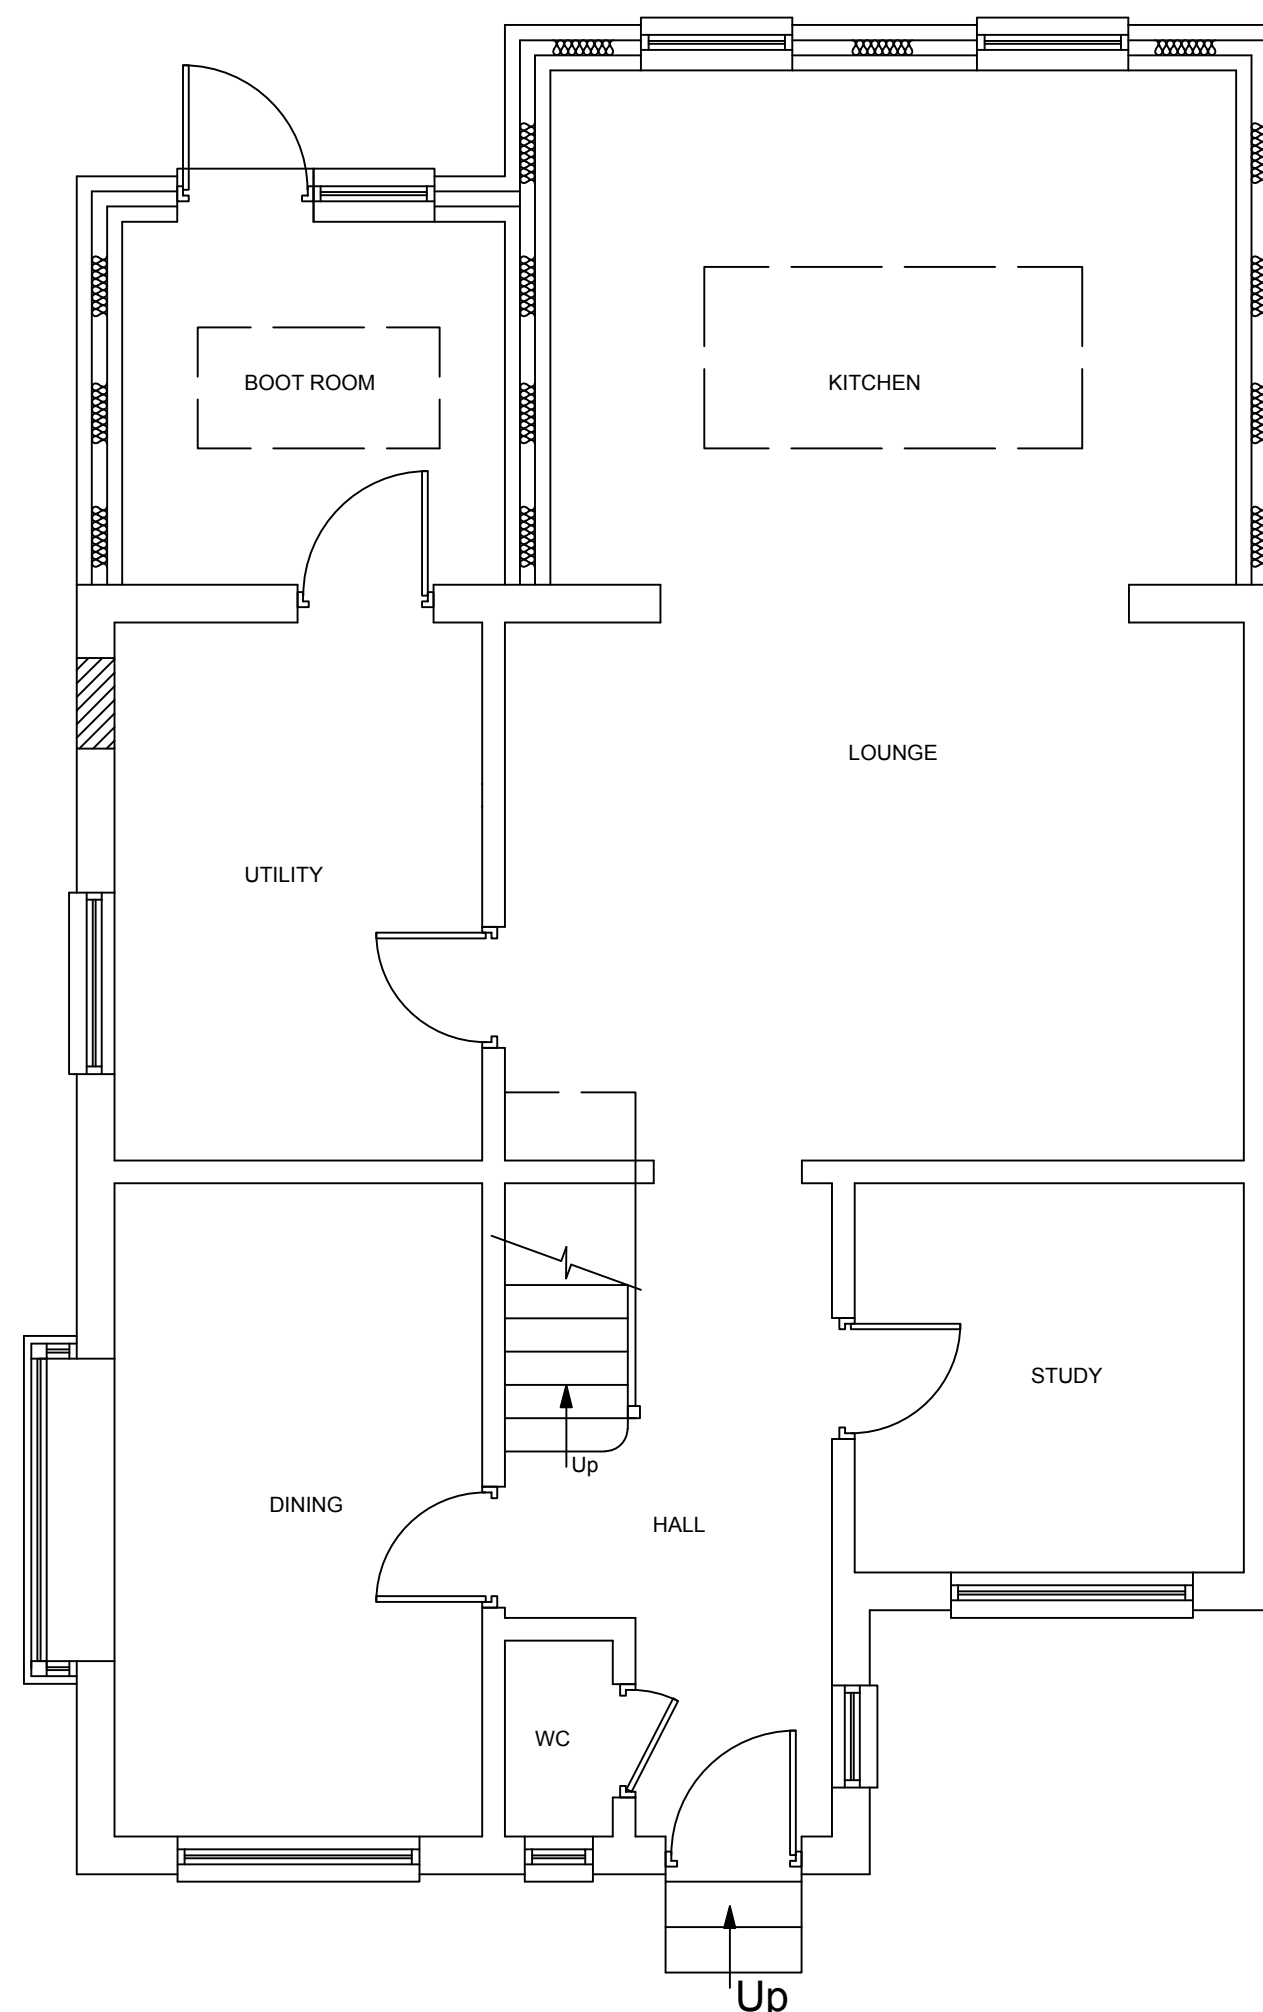

PROPOSED GROUND FLOOR PLAN
(scale 1:50)

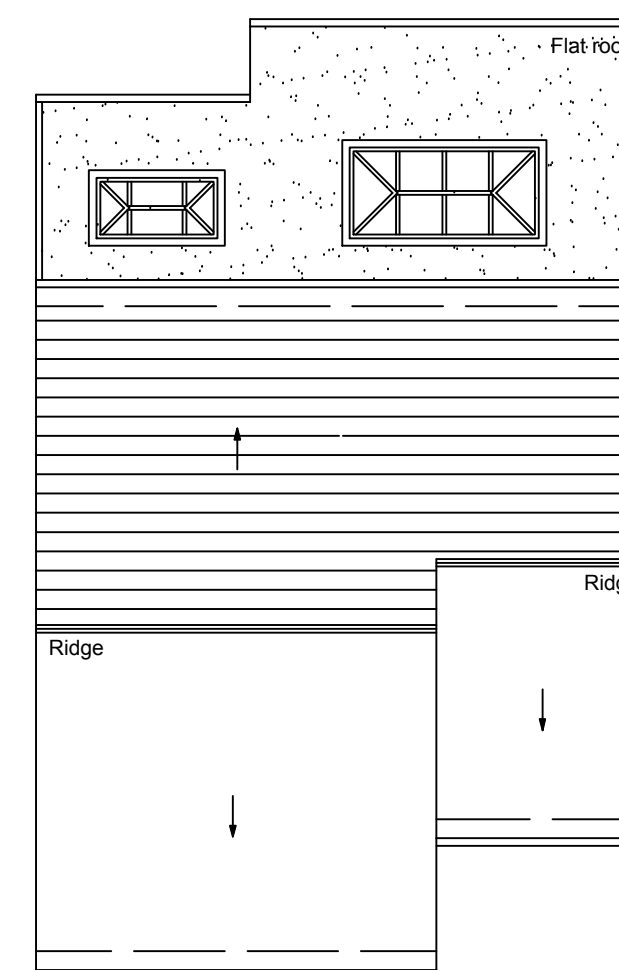

PROPOSED ROOF PLAN
(scale 1:100)

DRAWN	SCALE	PROJECT	ADDRESS				
			133A LONDON ROAD, WATERLOOVILLE, HAMPSHIRE PO7 7SH				
DATE	K. MILLER	SING NO	AS SHOWN	FPA101034	01	PAGE	REV
SINGLE STOREY REAR EXTENSION							

THESE DRAWINGS ARE PRODUCED TO OBTAIN PLANNING AND
BUILDING REGULATIONS APPROVAL ONLY AND COPYRIGHT ©
THE DESIGNER, ALL DIMENSIONS TO BE CHECKED ON SITE.