


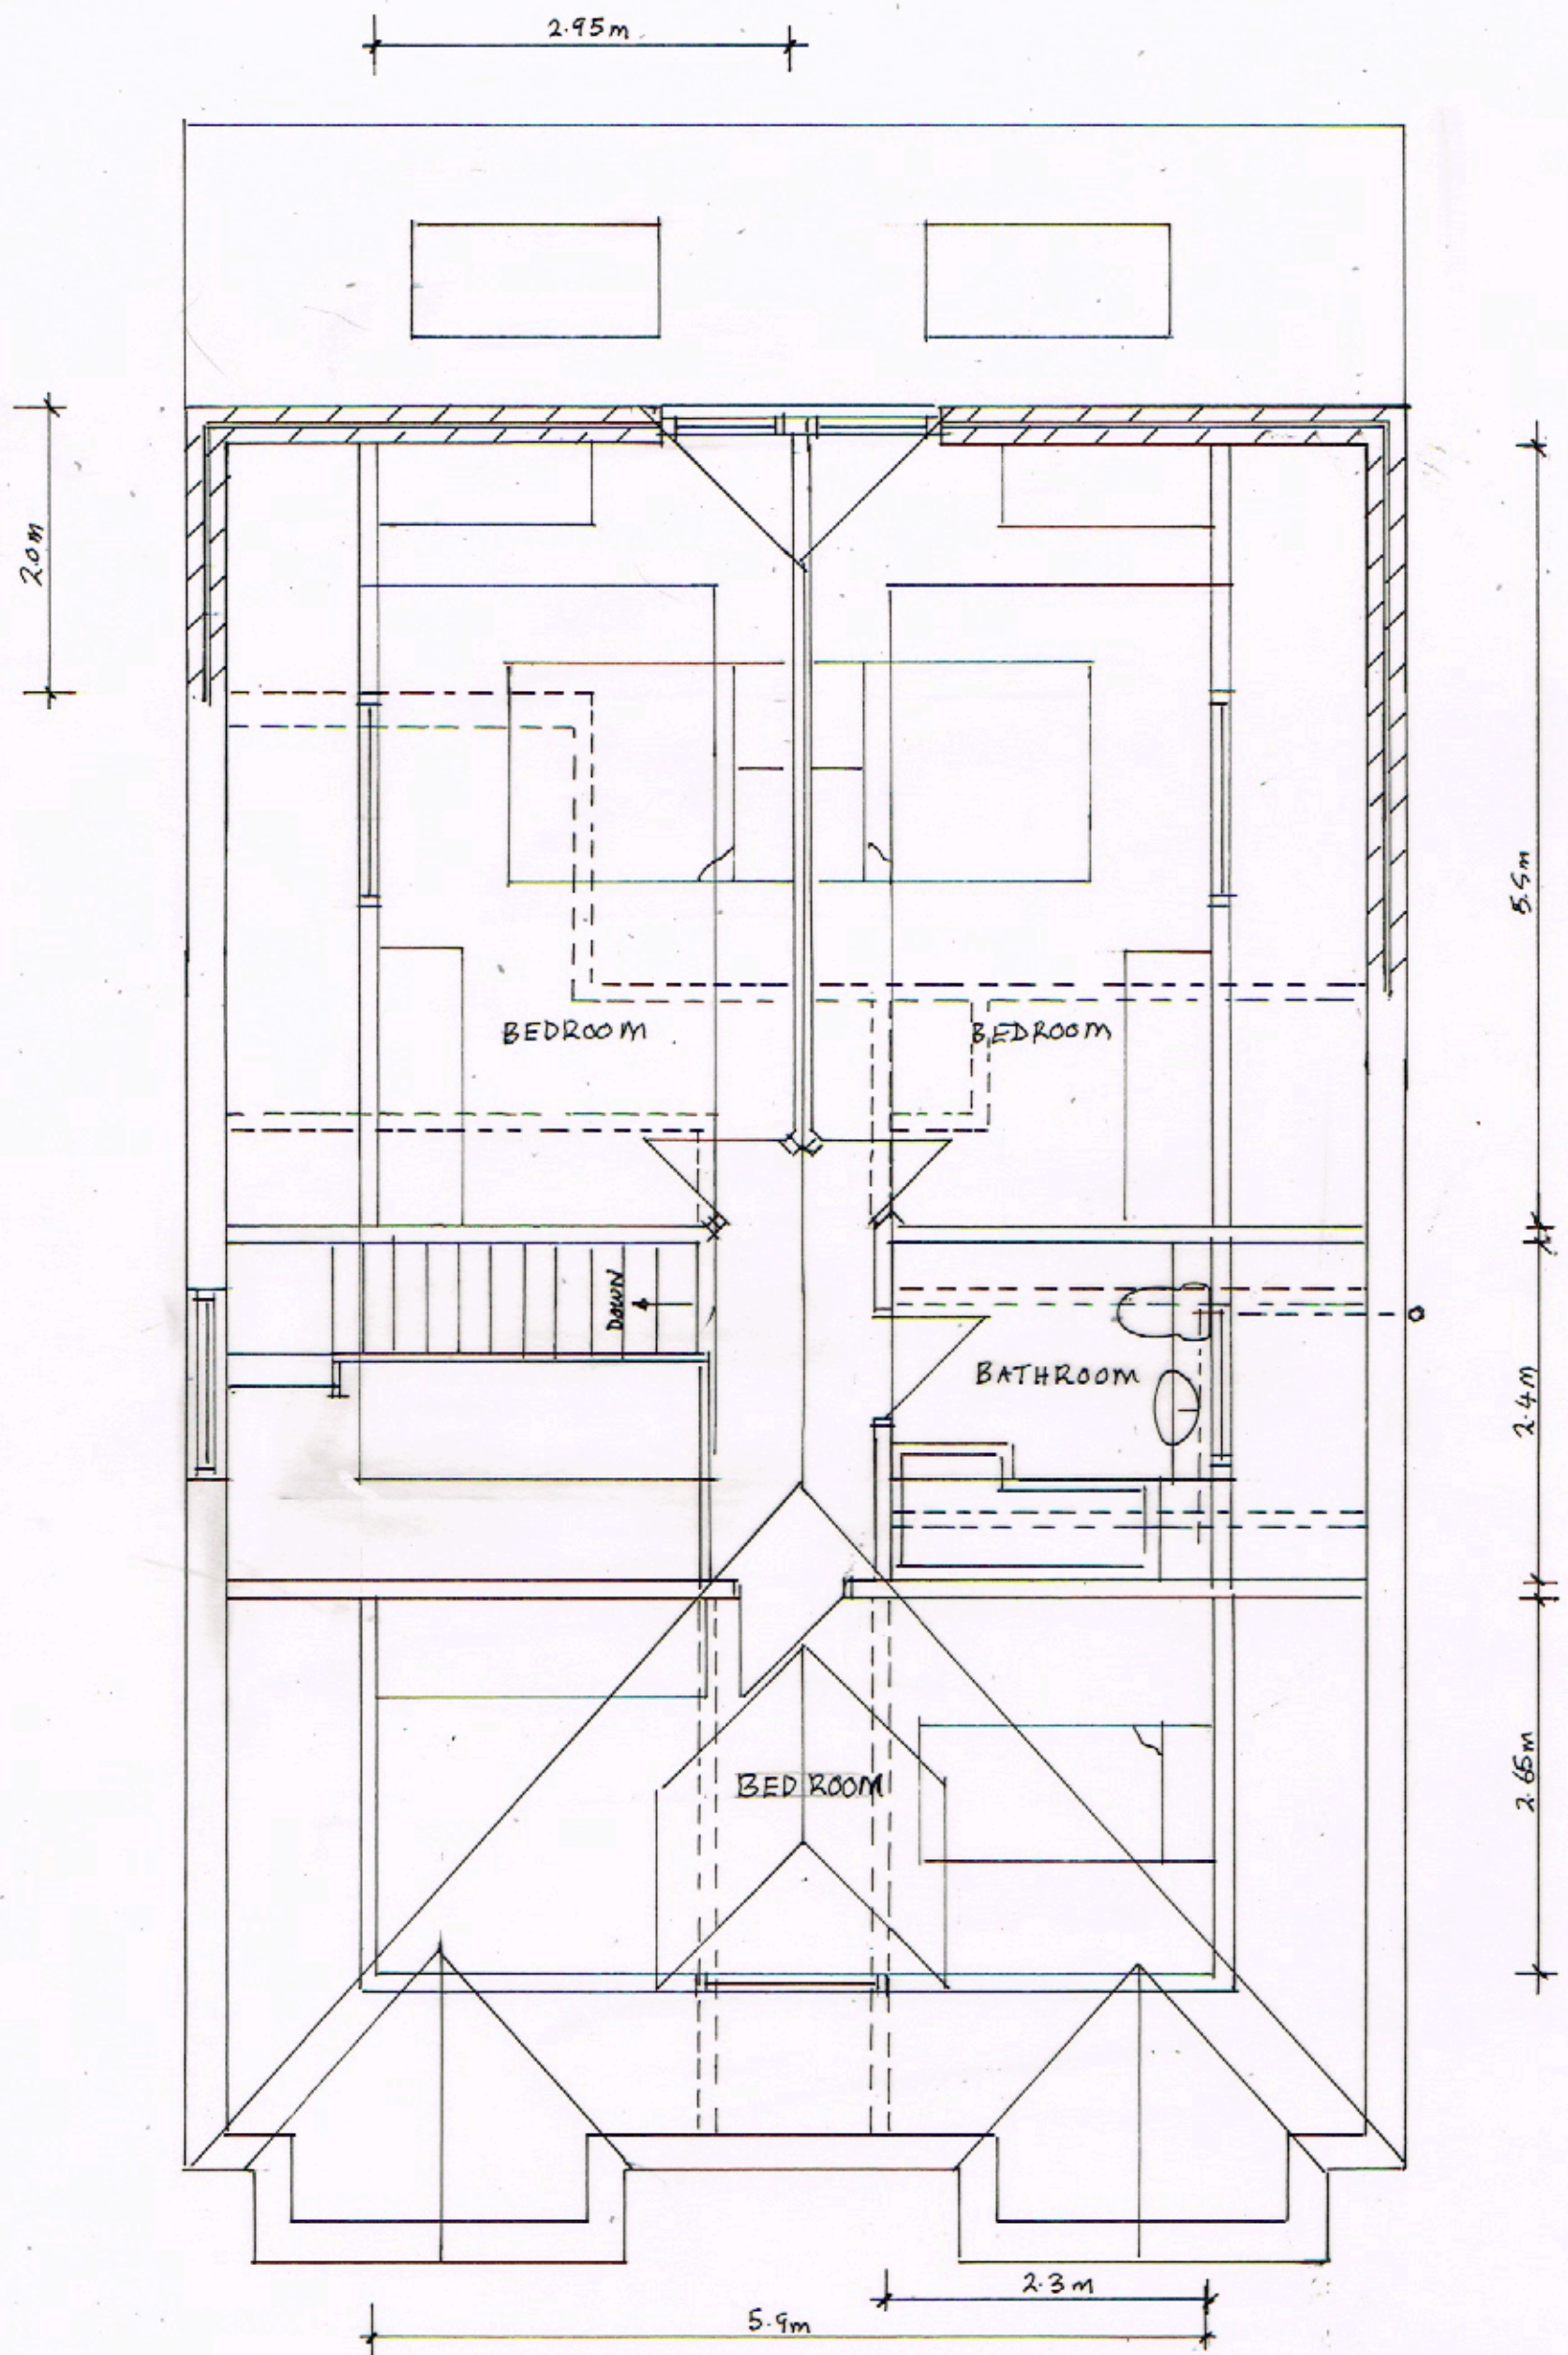

PROPOSED FIRST FLOOR

SCALE 1:50@ A3

0 1 2 3

PROJECT:	Loft Conversion and Single Storey Rear Extension
DRAWING:	Proposed First Floor Plan Scale: 1 : 50
ADDRESS:	33 Maylands Road Bedhampton Havant P09 3NR
CLIENT:	Mike Laverton Tele: 07747353205