


All dimensions to be checked on site and any discrepancies to be reported immediately to Iceland Foods plc.


REV	DATE	BY	DESCRIPTION

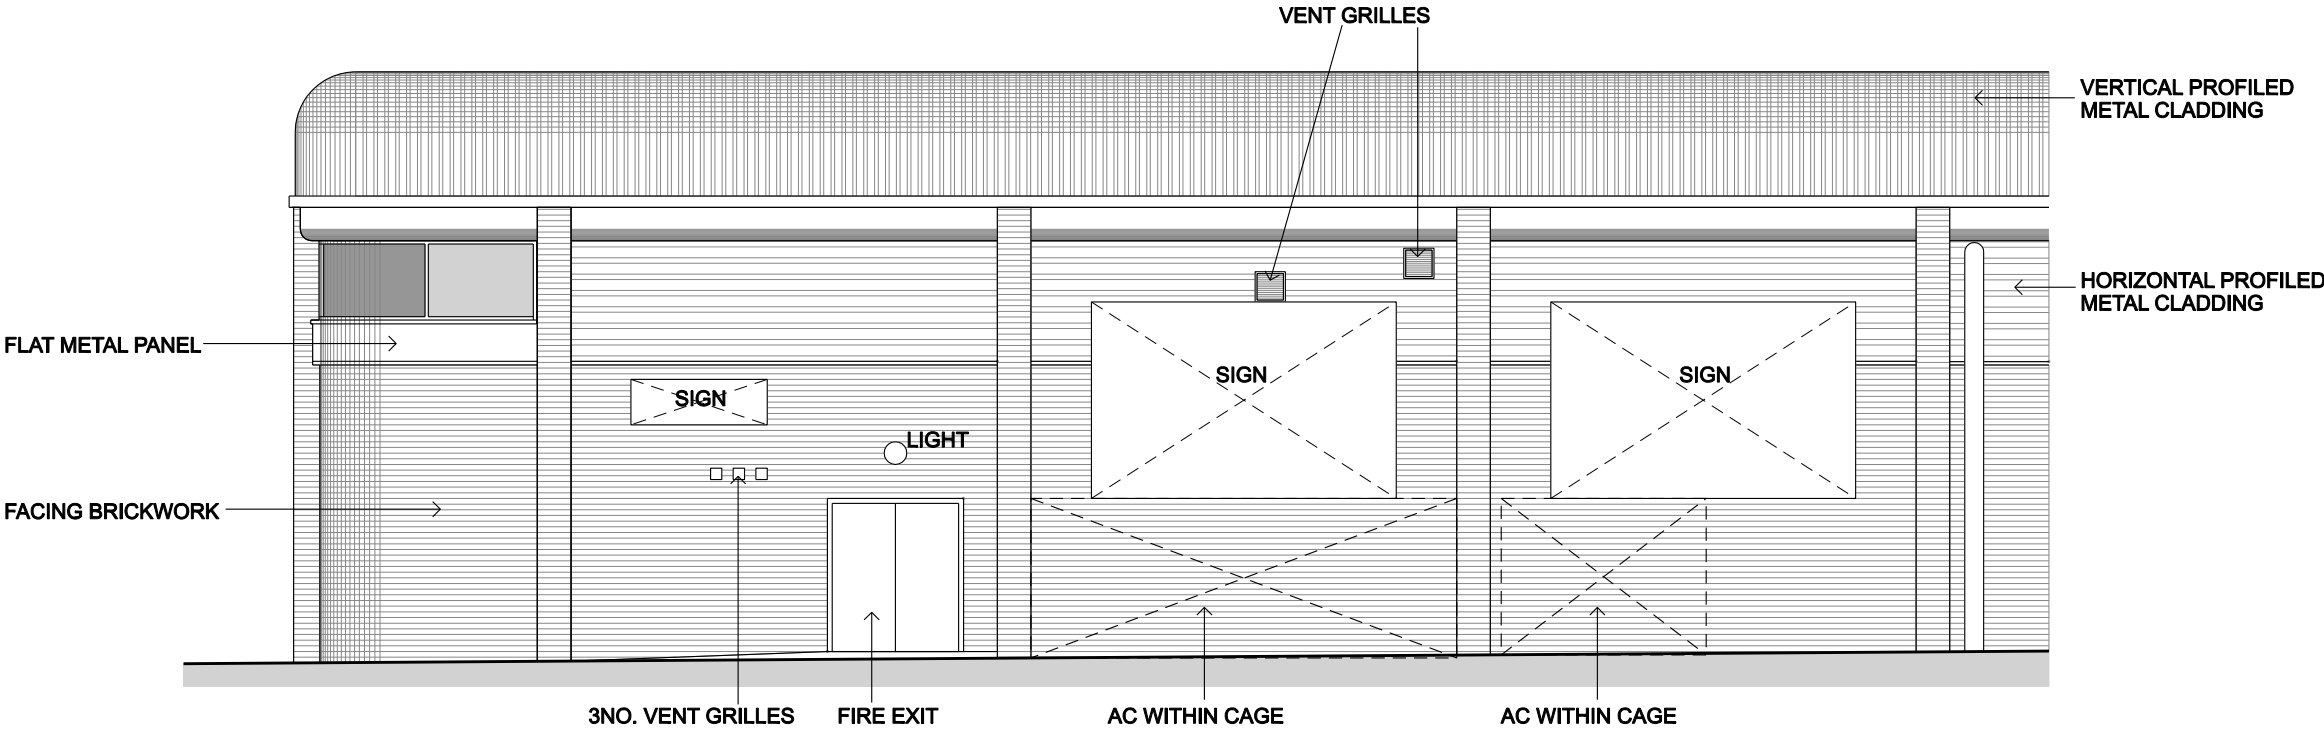

REAR ELEVATION (1:100)

EXISTING


PROPOSED

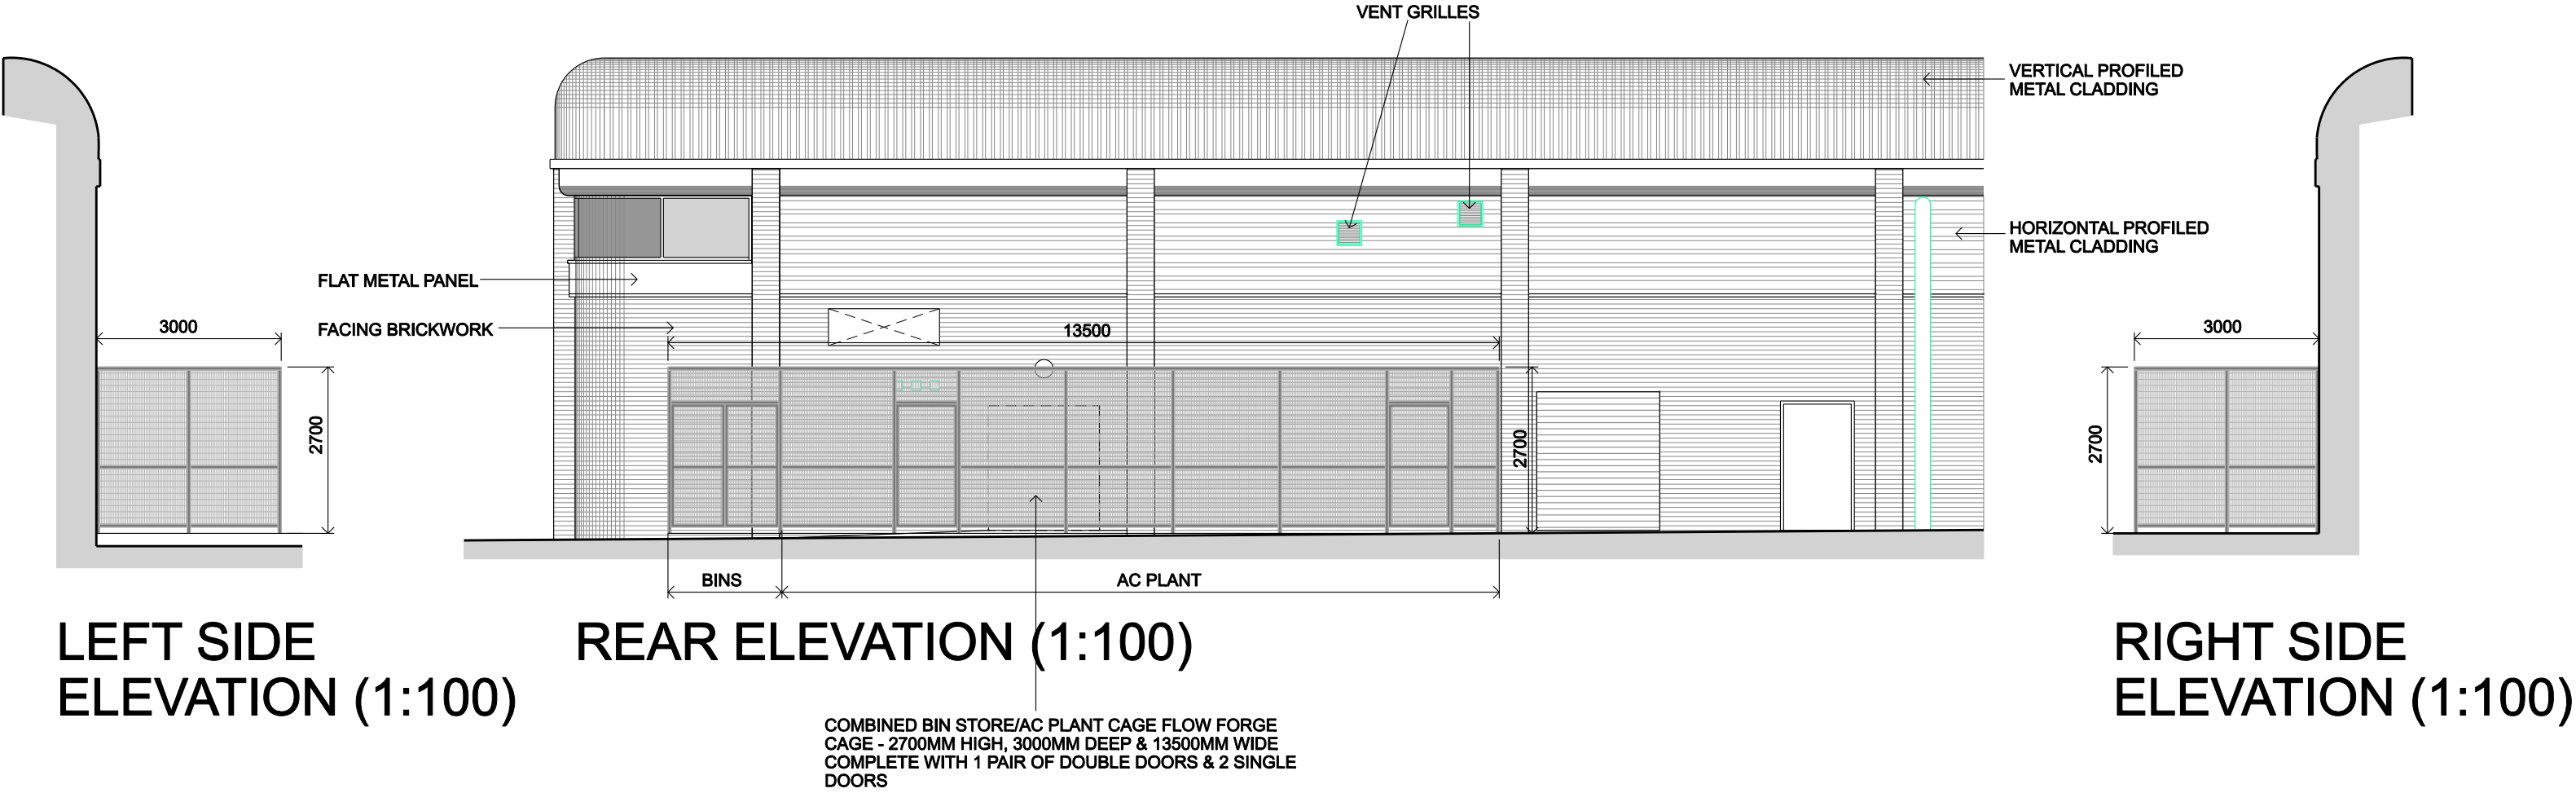

LEFT SIDE ELEVATION (1:100)

REAR ELEVATION (1:100)

RIGHT SIDE ELEVATION (1:100)

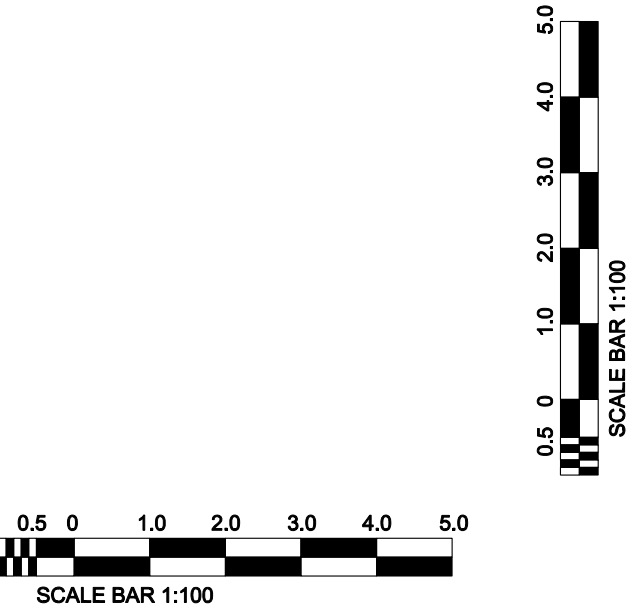

DWG NO.	SHEET NO.	REV.
ICE603-WATERLOOVILLE-PLN02		
PROJECT		STORE NO.
WATERLOOVILLE		
ADDRESS		
UNIT 1B WELLINGTON RETAIL PARK, HAMBLEDON ROAD, WATERLOOVILLE. PO7 7FG		
TITLE	REAR & SIDE ELEVATIONS AS EXISTING & AS PROPOSED - AC PLANT	
DATE	12.01.22	SCALE 1:100 @ A2
DRAWN	RRDS	CHECKED