

N

PROPOSED SITE PLAN (1:100)

Notes

THIS DRAWING IS THE COPYRIGHT OF VIVID DESIGN STUDIO LTD AND MUST NOT BE COPIED, ALTERED OR REPRODUCED IN ANY WAY NEITHER PASSED TO A THIRD PARTY WITHOUT THEIR WRITTEN PERMISSION.

DIMENSIONS TO BE CHECKED ON SITE BEFORE COMMENCING WORK AND ANY DISCREPANCIES SHALL BE REPORTED TO THE DESIGNER. FIGURED DIMENSIONS MUST BE TAKEN IN PREFERENCE TO SCALED DIMENSIONS.

Rev:-	Description:-	Date:-	Chkd by:-

Schedule of Areas

Total Site Area
= 400sqm/0.04hectares/0.1acres

Existing Dwelling
NFA = 93sqm/1001sqft


Proposed Dwelling
NFA = 87sqm/936sqft
plus 2 car parking spaces

16 A

14 B


16

VIVID
design studio

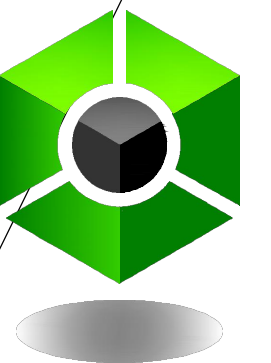

The Barn, Calcot Mount Business Park, Calcot Lane,
Curdridge, Southampton, Hampshire, SO32 2BN
Tel: 01489 786670
Email: info@vividdesignstudio.co.uk
Website: www.vividdesignstudio.co.uk

Project:-	16 Lovedean Lane Waterlooville Hampshire
Client:-	Mr. Joe Dorrington
Scale:-	1:100 (@A1)
Drawn By:-	PJD
Date:-	18/10/21
Job.No:-	190077
Drg.No:-	32
Rev:-	
Checked By:-	
Date:-	

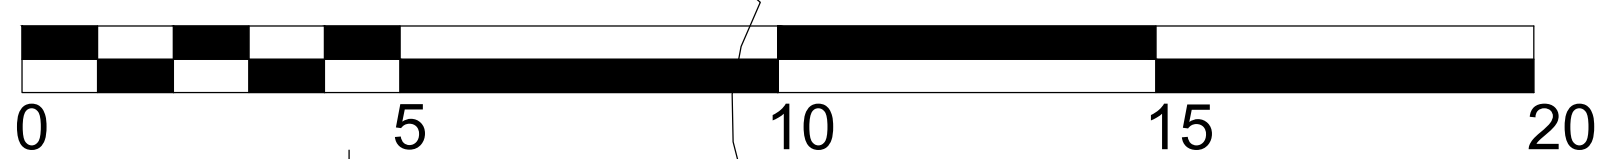

SCALE BAR 1:100