




No.14 Willow Tree Avenue, Cowplain, Hampshire.

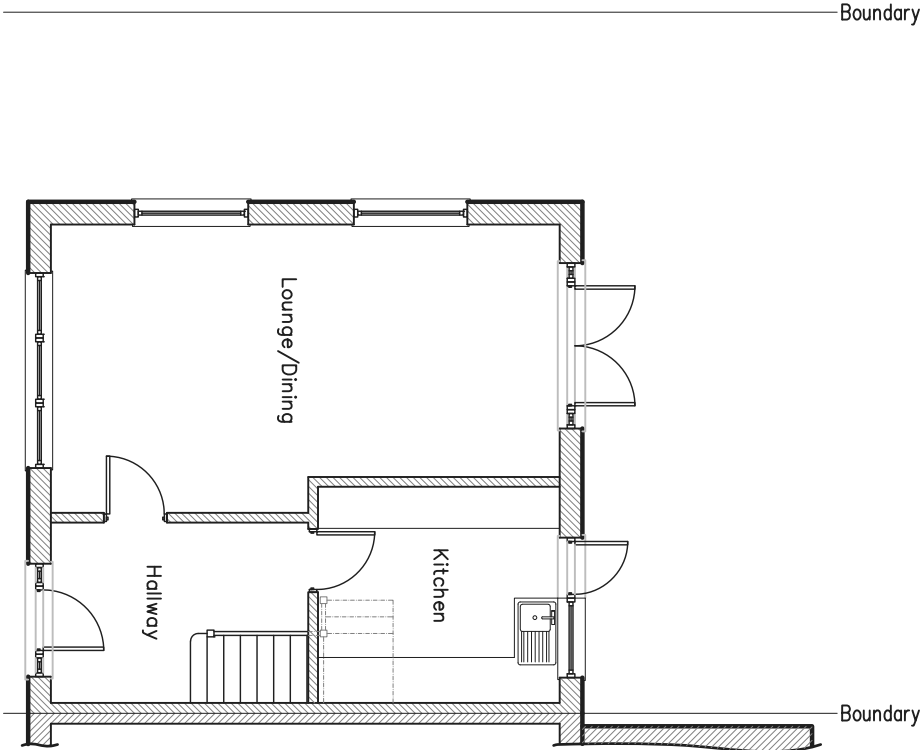


Existing Ground Floor Plan 1:100 @ A3

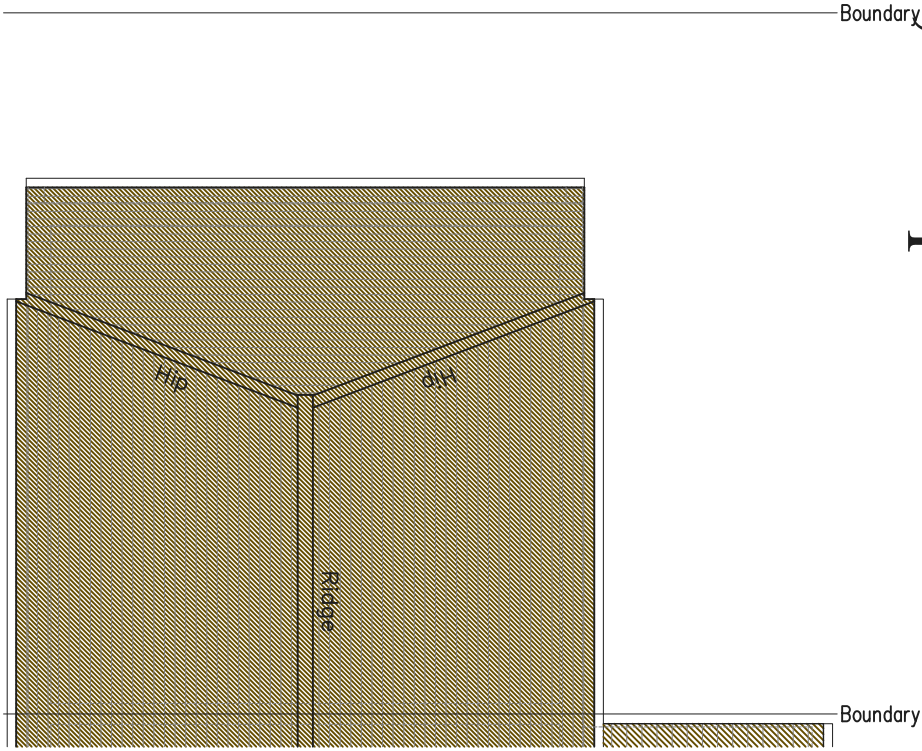

Existing Roof Plan 1:100 @ A3

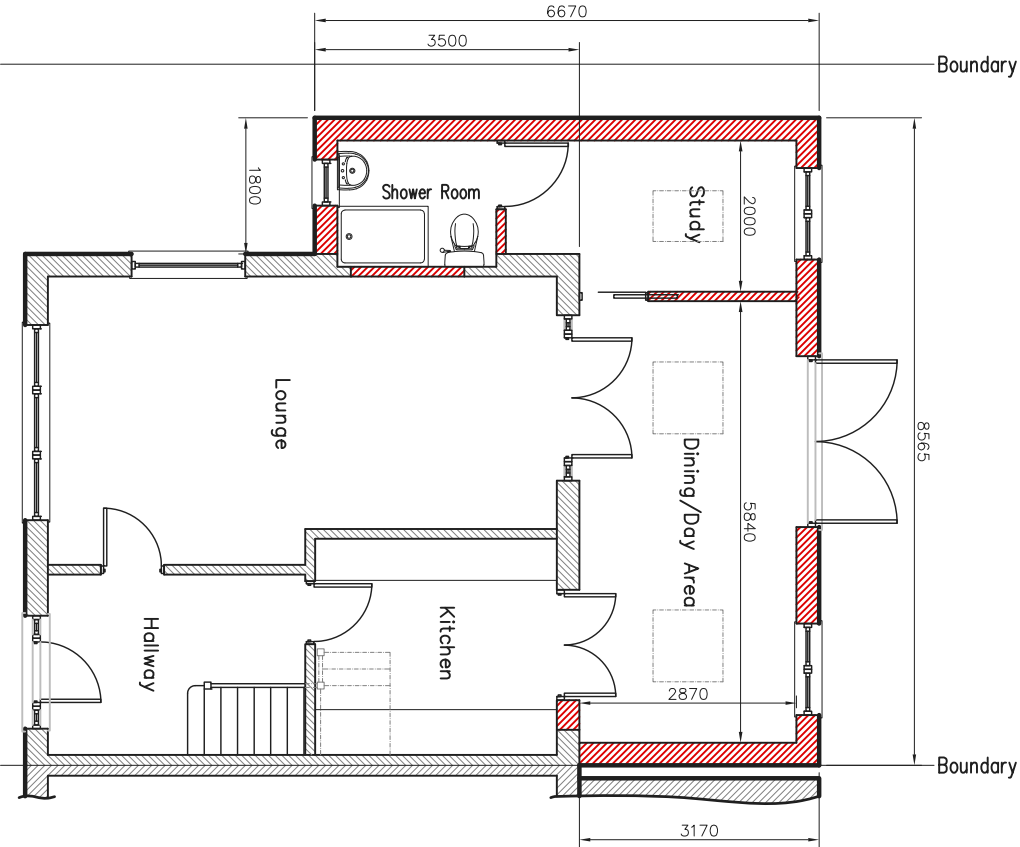

Proposed Ground Floor Plan 1:100 @ A3

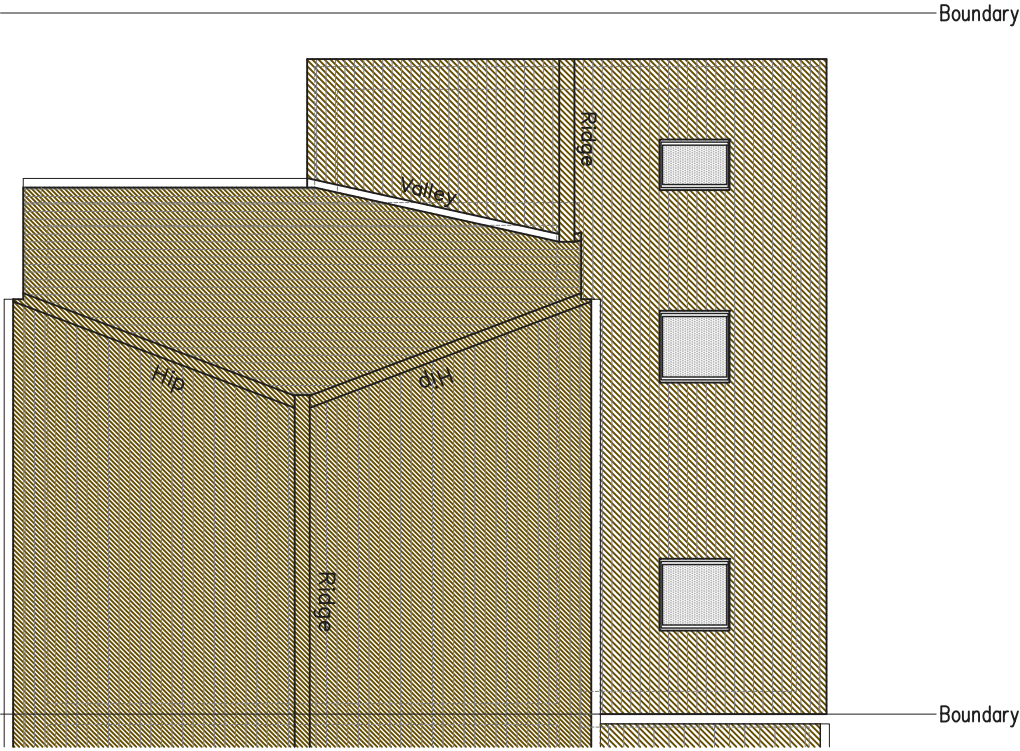

Proposed Roof Plan 1:100 @ A3

NOTES:
The contractor, sub-contractor or supplier is to check all dimensions, levels, existing structures and services before commencing service runs prior to commencing the work.
ANY DISCREPANCIES ARE TO BE BROUGHT TO THE ARCHITECT'S ATTENTION IMMEDIATELY.
© This drawing is copyright and may not be copied, traced, altered or reproduced without the express written permission of The Architectural Designer



L.M.D.
DESIGNS Ltd.
ARCHITECTURAL
& INTERIOR DESIGN

4 Foxcombe Close,
Swainmore,
Hampshire SO32 2UL

Tel: 07676 712622
Email: Lunderarchitecture@aol.com

Job Title
**Proposed Extension at No.14
Willow Tree Avenue, Cowplain, Hampshire.**

Client
Mr & Mrs D. Rayment

Drawing Title
**Planning
Floor & Roof Plans
Existing & Proposed**

DAO REF: 221893-14-Willow-Tree-Avenue Scale 1:100
Drawn SLV Amended Checked Date Oct '21

Job No. **221893** Dwg. No. **102** Rev. **A**