



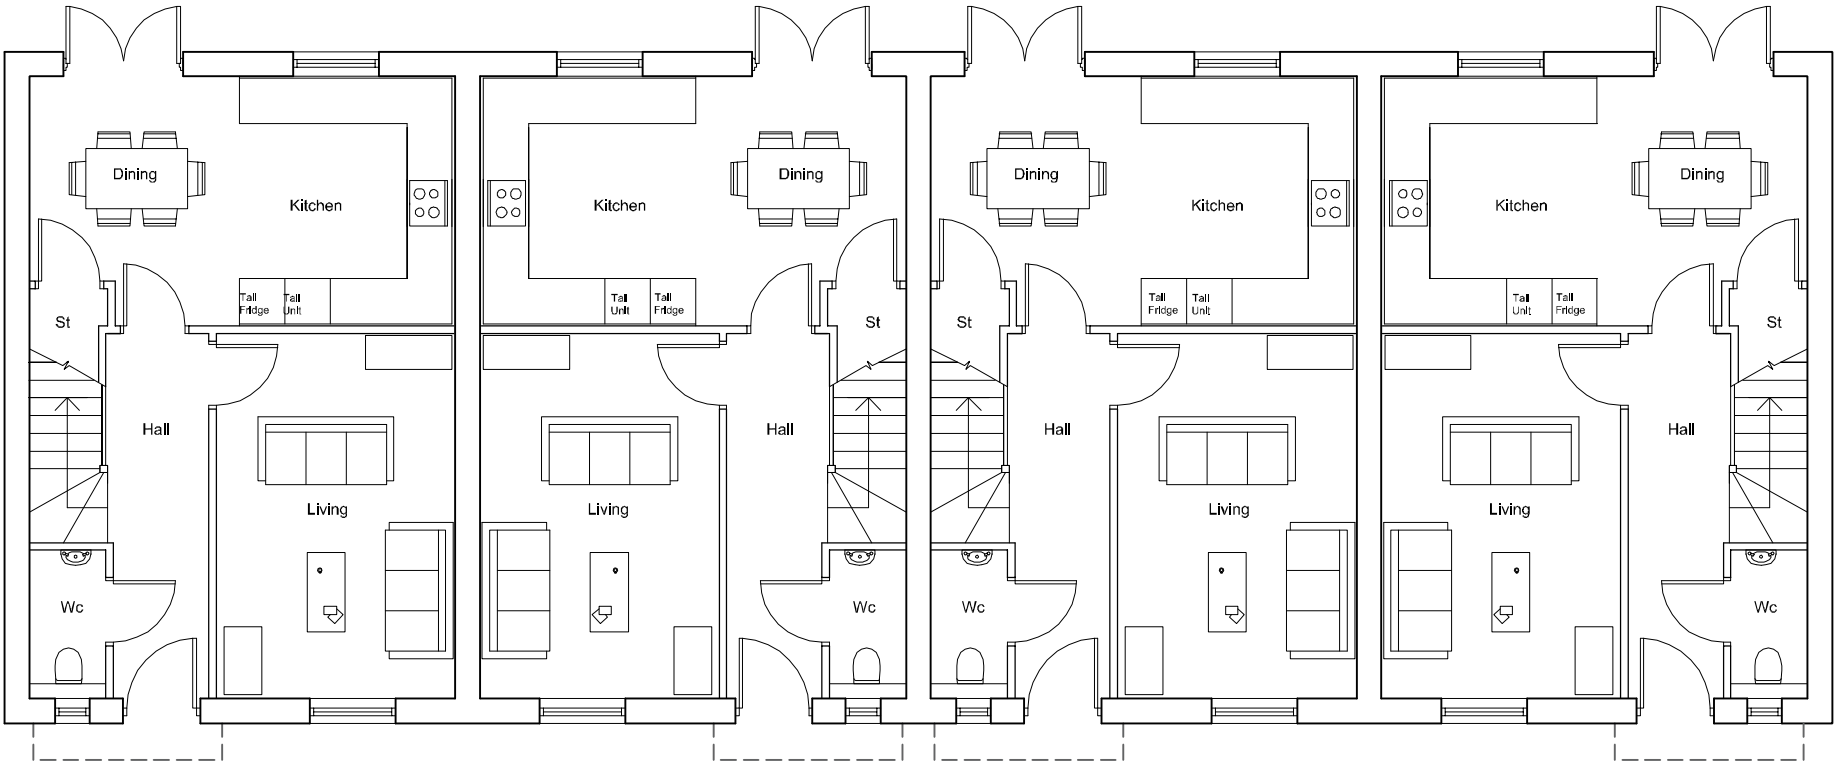

Ground Floor Plan 1:100

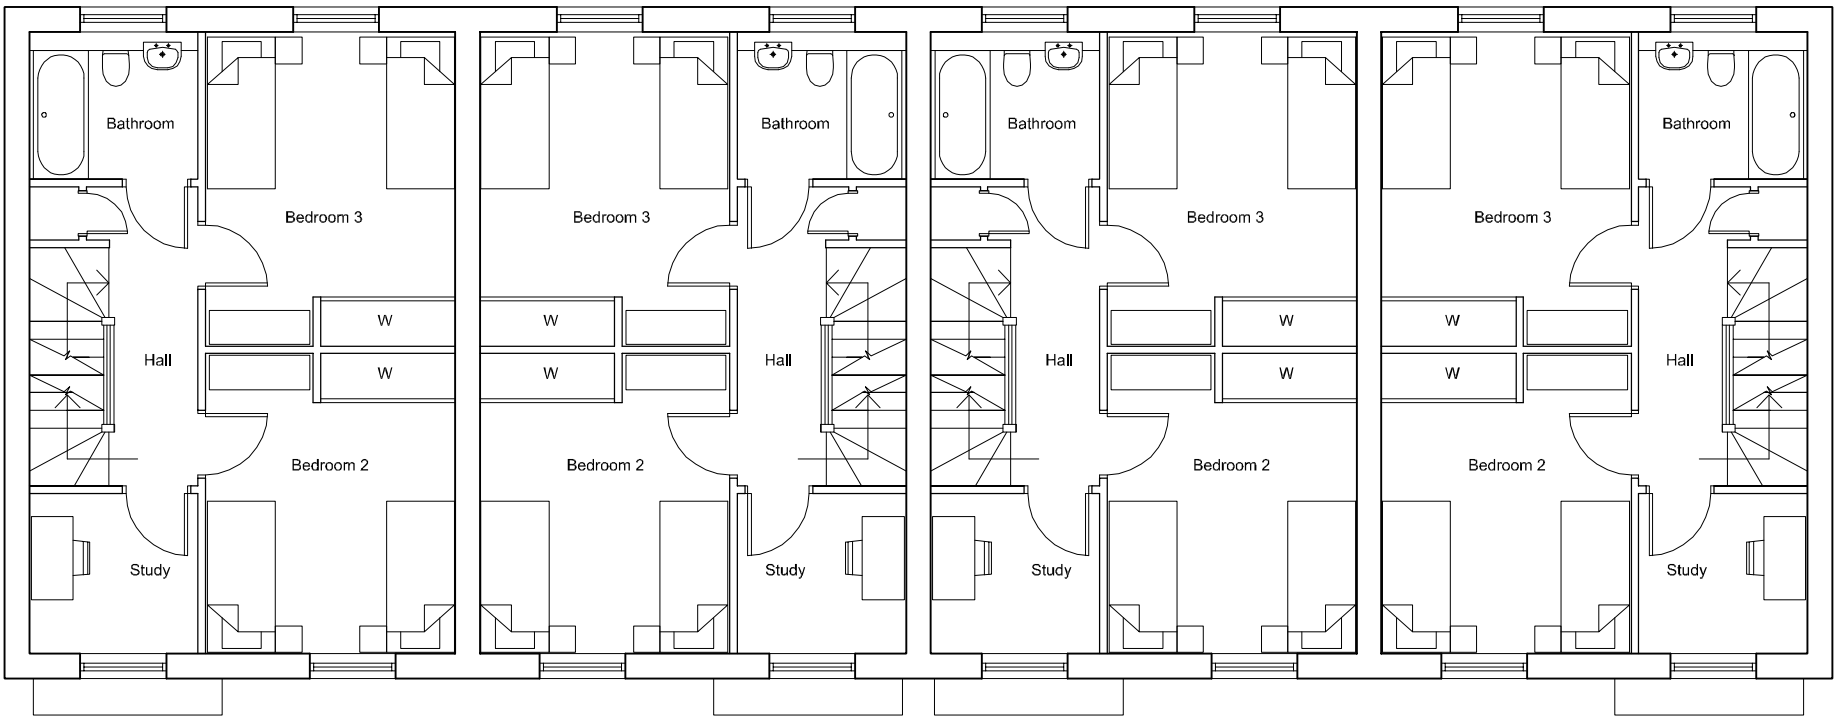

First Floor Plan 1:100

- NOTES:**
1. The contents of this drawing are copyright.
 2. Scaled drawing for Planning purposes only.
 3. Contractors must verify all dimensions and report any discrepancies before putting work in hand or making any shop drawings.
 4. Lower ground construction/ retaining structure to be structural engineers design.
 5. Electrical layouts to be agreed with client & added to drawing.
 6. Drawings to be read in conjunction with specification.

Rev	Date	Description	By	PM
REVISIONS:				

PROJECT STAGE: PLANNING

CLIENT:
Pathway

PROJECT & DRAWING TITLE:

Dunsbury Way, Havan:
House Types 1

Scale @ A3: 1:100 Date: 15/05/21	Drawn by: MS
DRAWING No: ASP.21.054.104	REVISION: 1

ARCHITECTURE - PLANNING - PROJECT MANAGEMENT - CDM

4 Stour Road, Christchurch
Dorset, BH23 1PS
01202 472222
www.aspirearchitects.co.uk
info@aspirearchitects.co.uk
© Aspire Architects Ltd

