


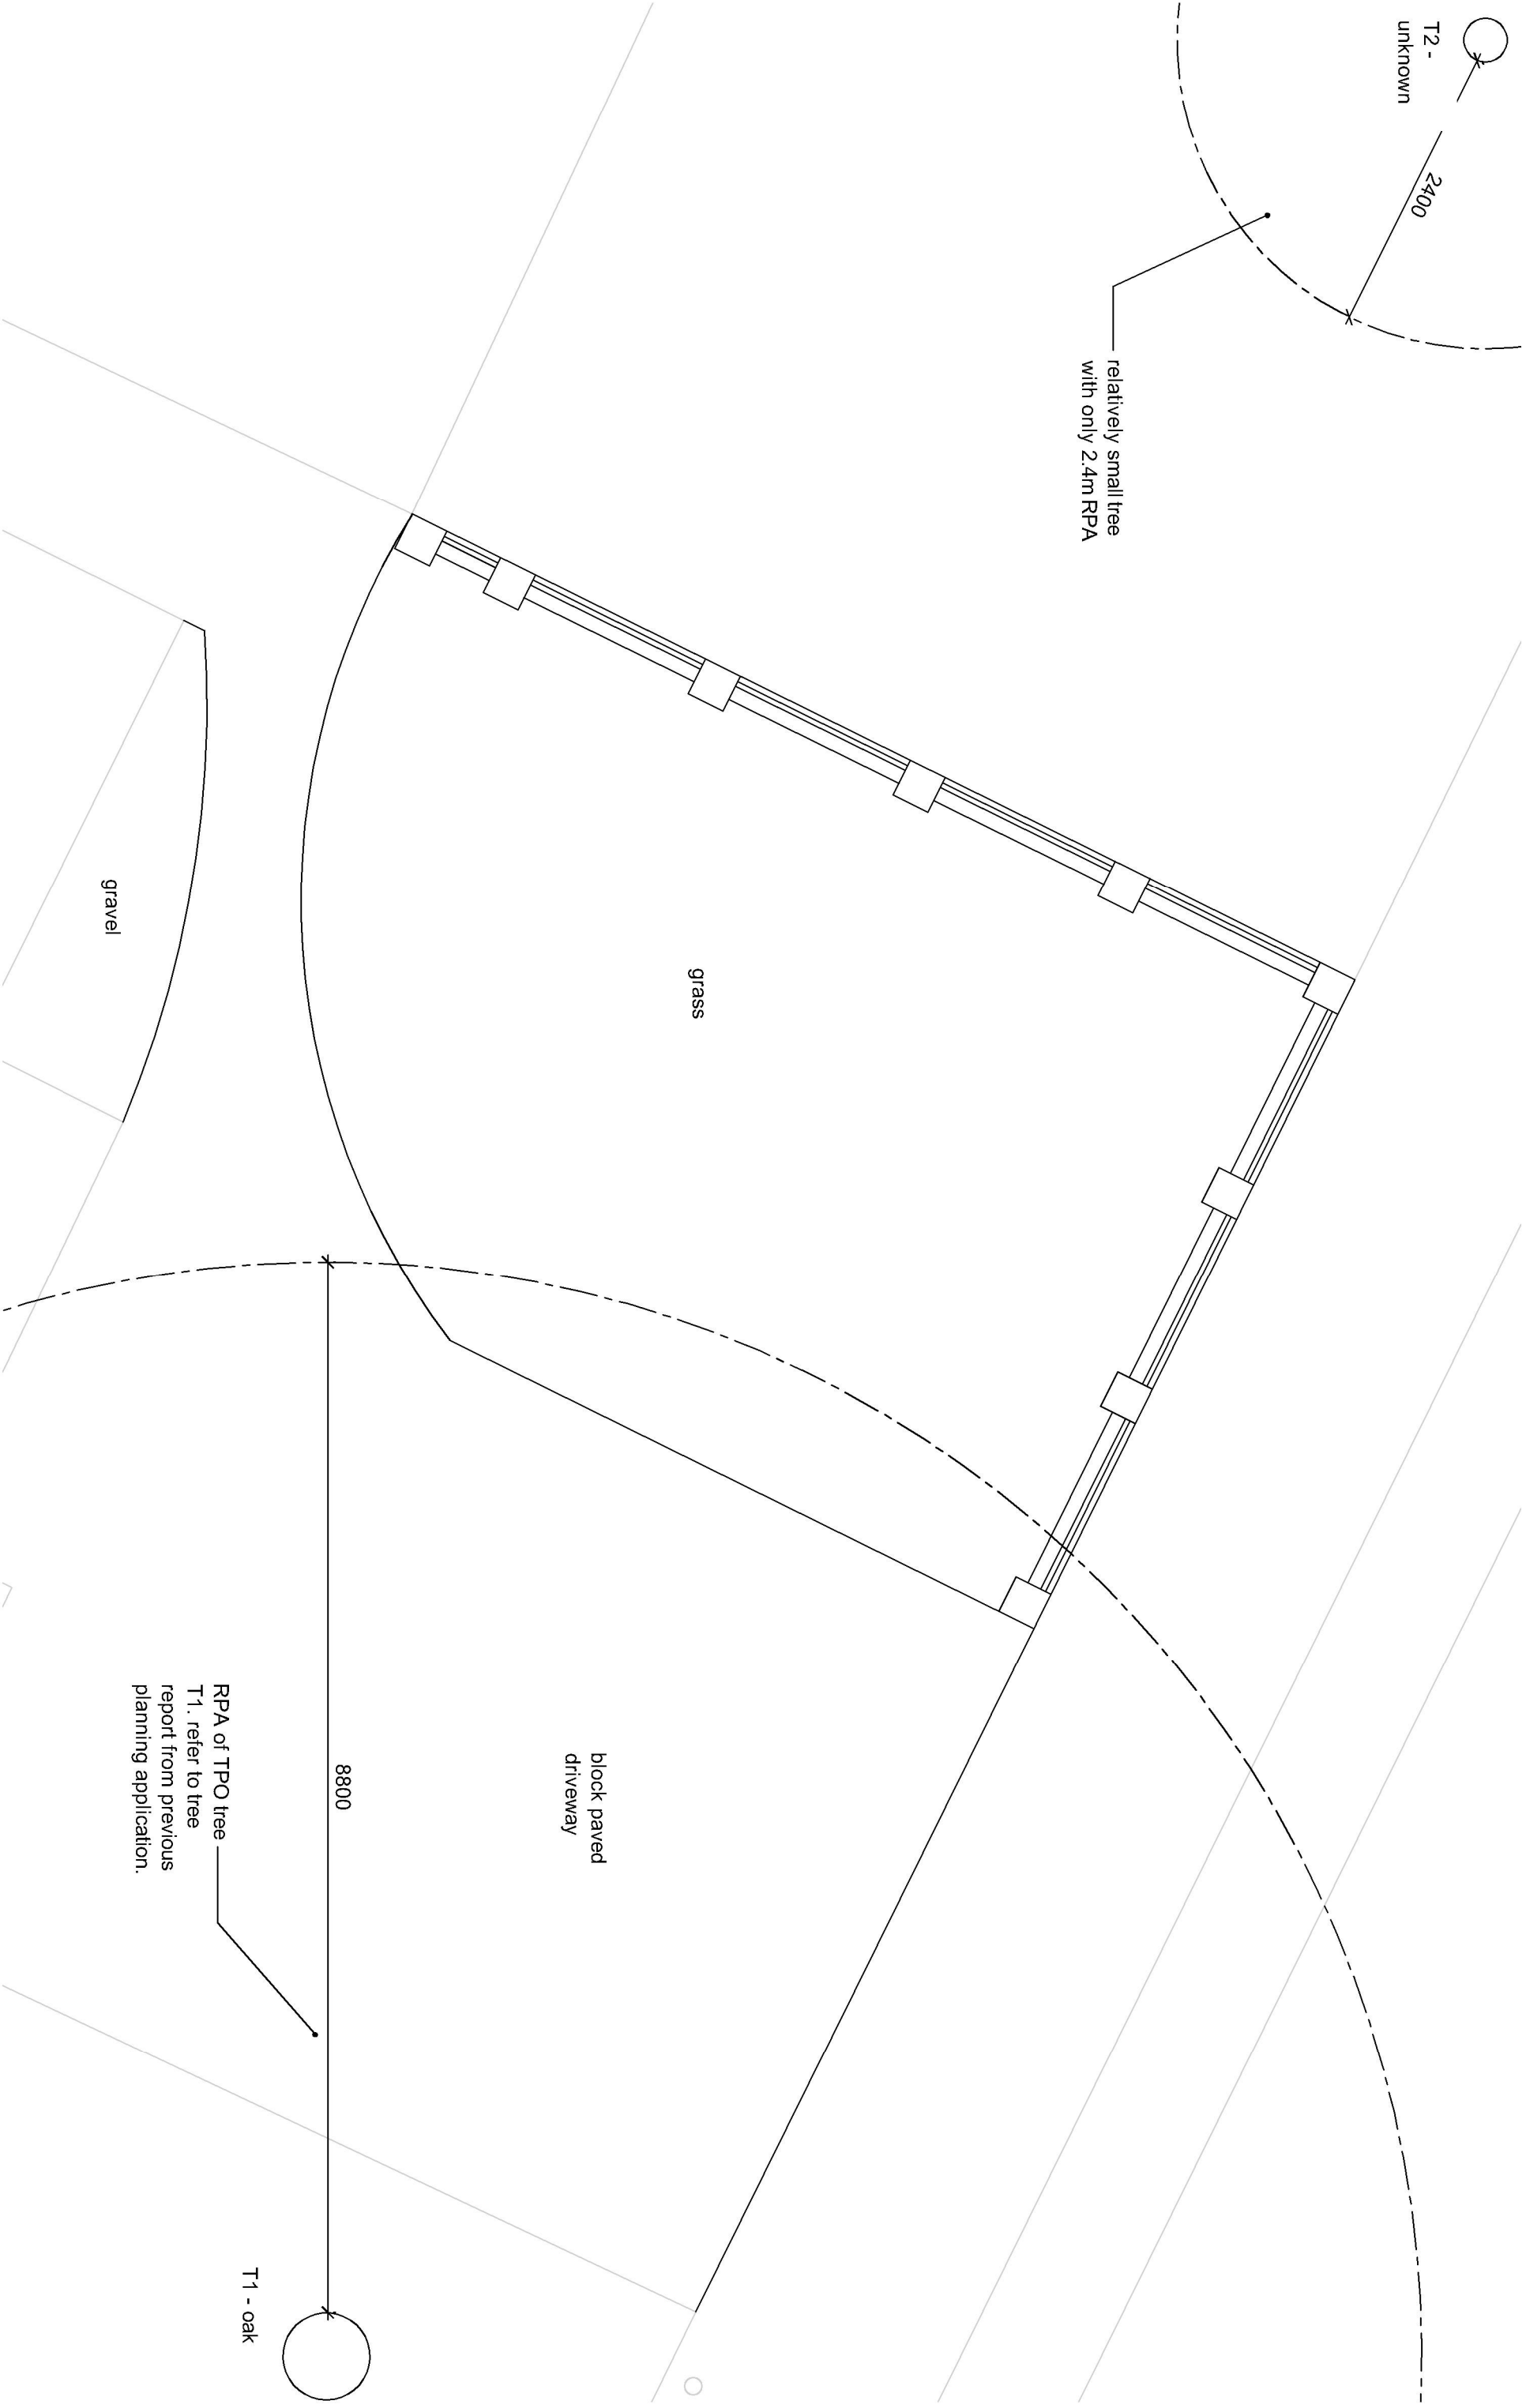

Note:

Do not Scale from this Drawing (except for planning approval).

All dimensions are in millimetres and to be checked on site.

All Dimensions relating to subcontractors or suppliers work must be checked and agreed between the main contractor and the sub-contractors and suppliers.

DRAWING TITLE

PLANNING APPLICATION -
EXISTING DRIVEWAY SITE PLAN

DATE

Sept 2021

SCALE

1:50 @ A3

DRN.

gp

CHK.

-

Drawing Ref

20171 PL320

Rev

-

CLIENT

Mr Hunt & Miss Hall, 2a Billet Avenue, Waterlooville, Hants.

Gavin Page BA(hons)

tel. 07747 011252

email. gavin.page77@gmail.com

grp architectural design