




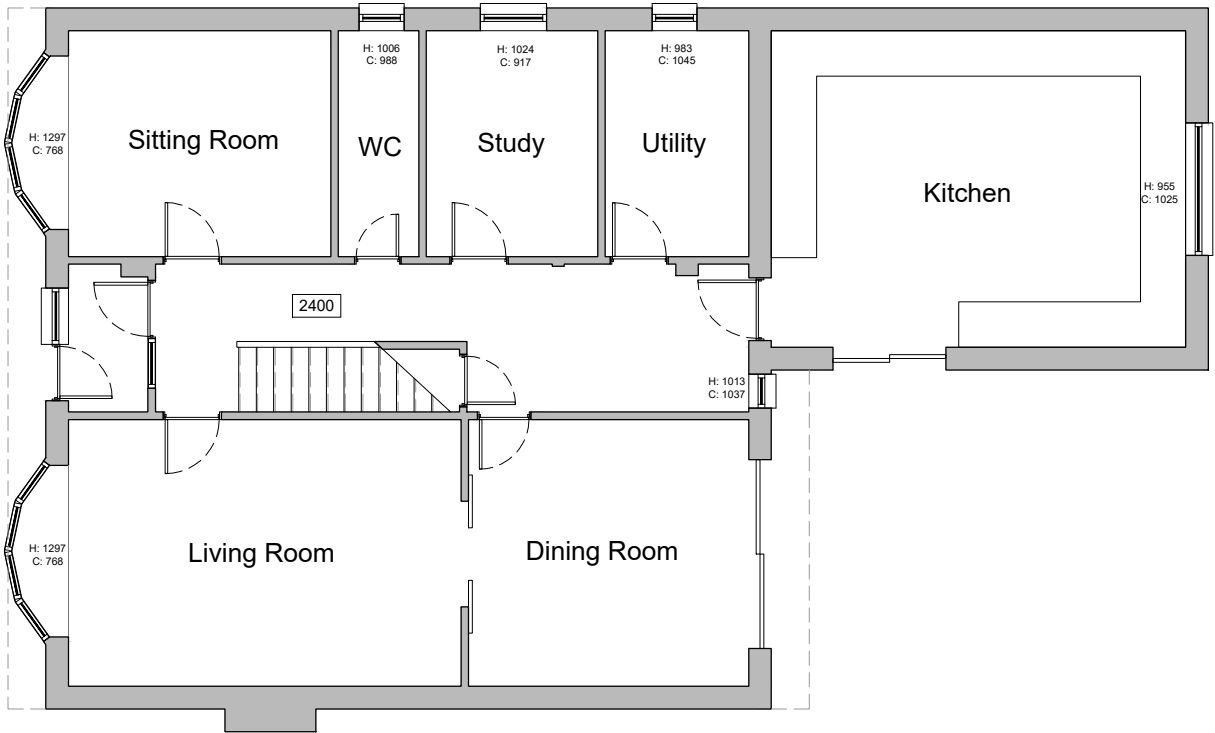

Proposed Ground Floor Plan  
Scale 1:100

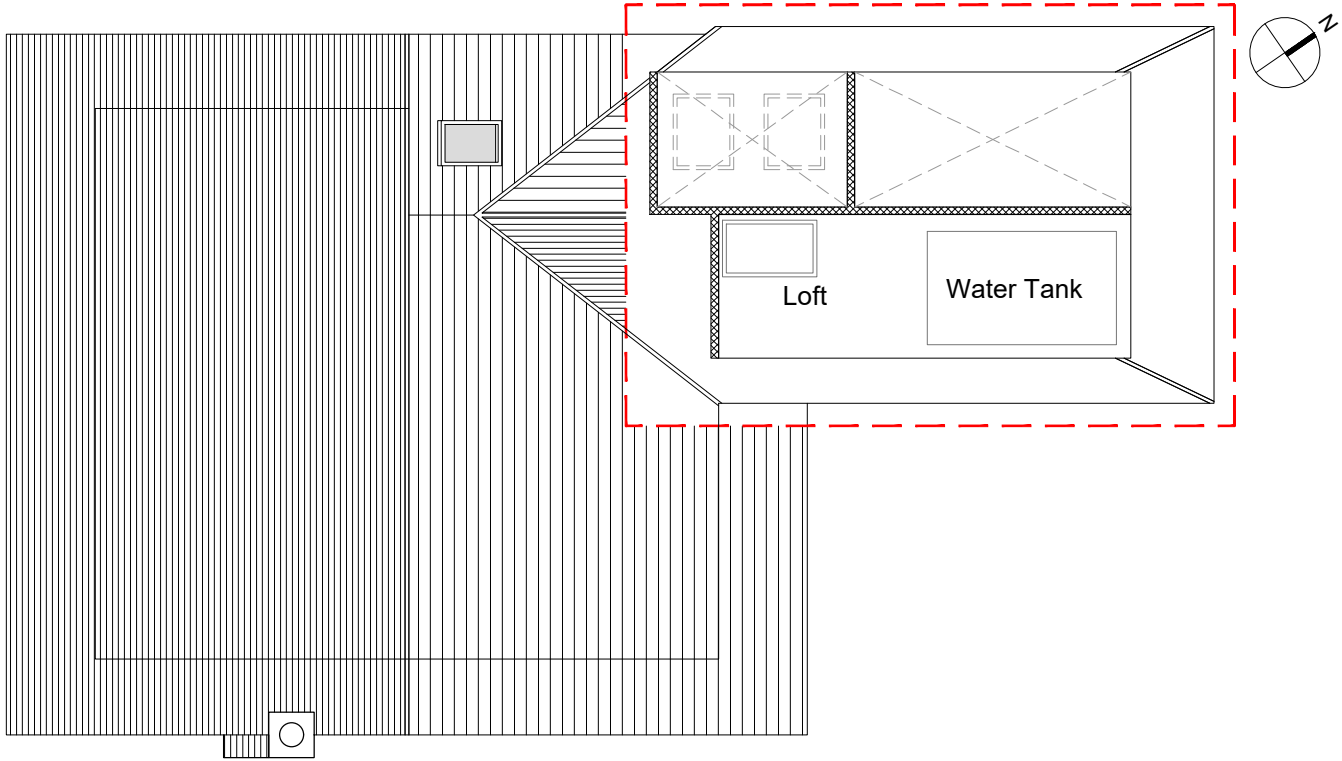

Proposed Loft Plan (Partial)  
Scale 1:100

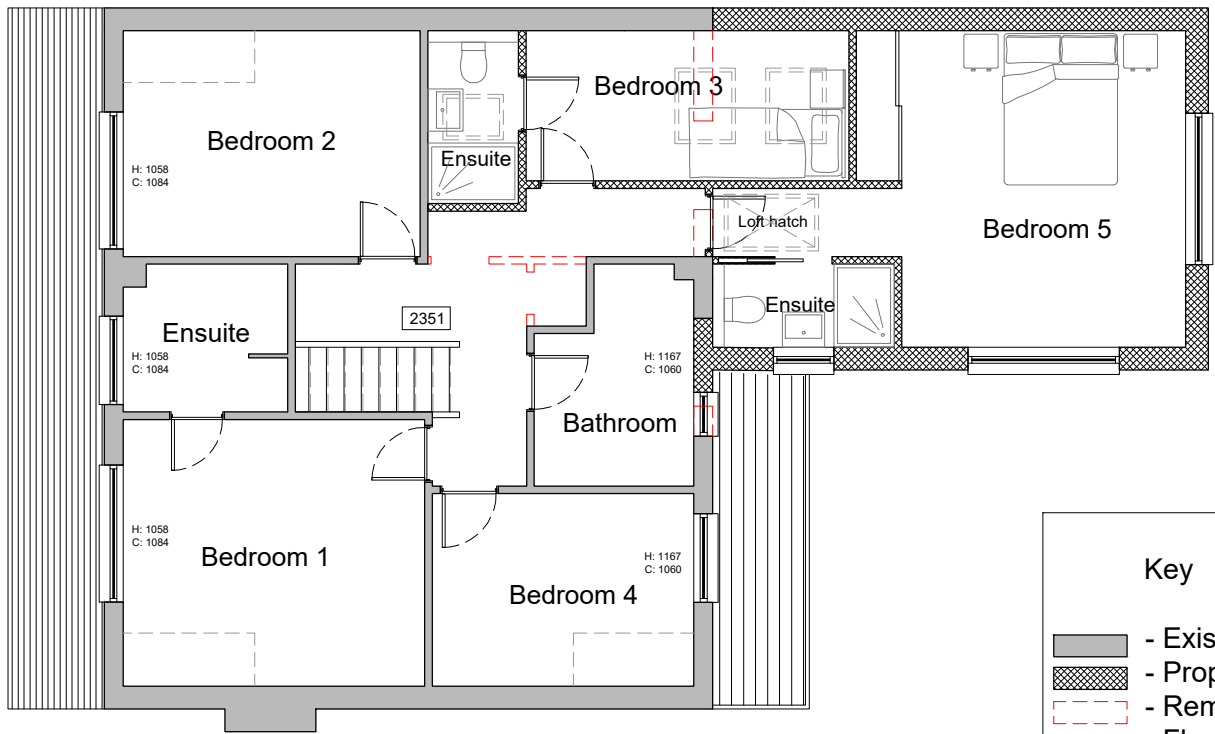


Proposed First Floor Plan  
Scale 1:100

**Key**

- Existing Wall
- Proposed Wall
- Removed
- Floor Finish Level
- Floor to Ceiling Height

0.0

2890

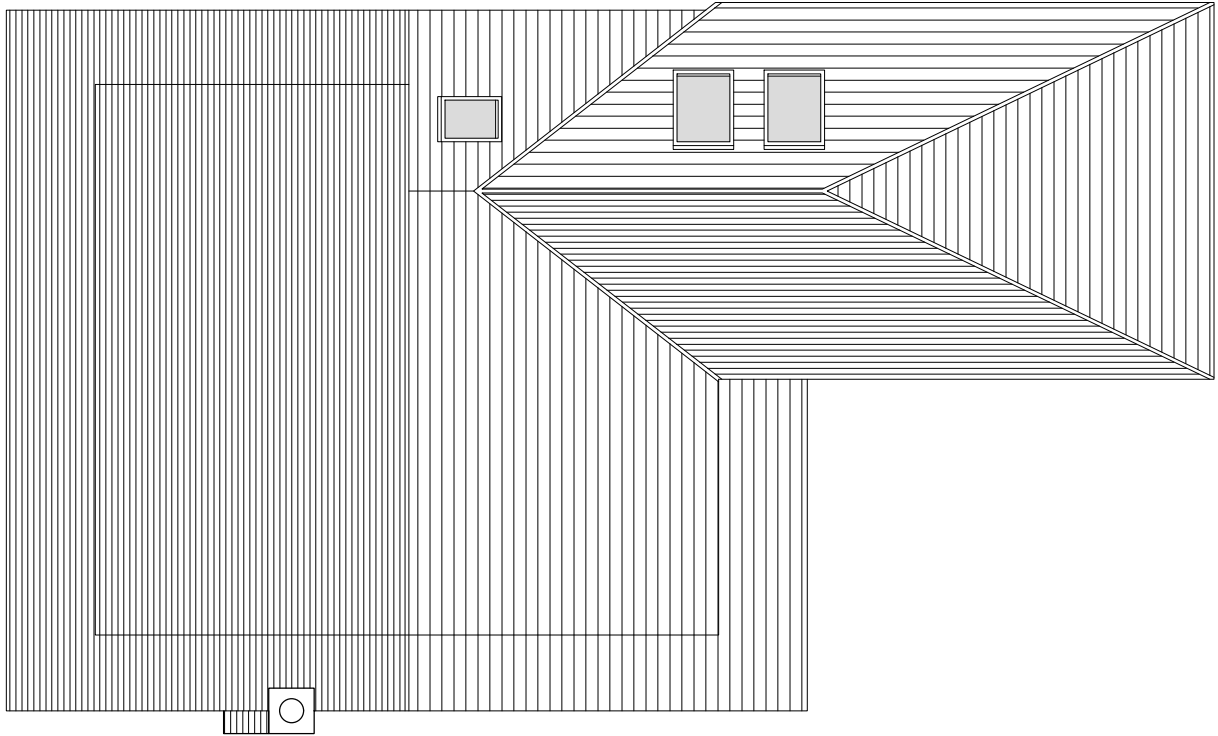

Proposed Roof Plan  
Scale 1:100

| Rev | Date     | Description | By  | PM |
|-----|----------|-------------|-----|----|
| A   | 11.01.22 | First Issue | LAC | JM |

REVISIONS



Design Team Studios LTD  
Copyright Reserved  
Check Dimensions on Site

© Crown copyright and database rights (2021)  
Ordnance Survey 0100031673  
© Local Government Information House Limited copyright and database rights (2021) 0100031673

DRAWING STATUS:  
Planning

REVISION:  
A

PROJECT  
14B Lovedean Lane  
Waterlooville, P08 8HH  
CLIENT  
Dr Zaid Hirmiz

Scale @ A3: 1:100  
Date : © Jan 2022

Drawn by : LAC  
Checked by : JM

DRAWING TITLE  
Proposed Plans

DRAWING NUMBER:  
564.P101\_A

The Clock Tower, Great Southsea Street at Castle Road  
Southsea, Portsmouth, Hants, PO5 3BY  
Tel: 02392 837149



E: info@designteamstudios.com  
W: www.designteamstudios.com

