


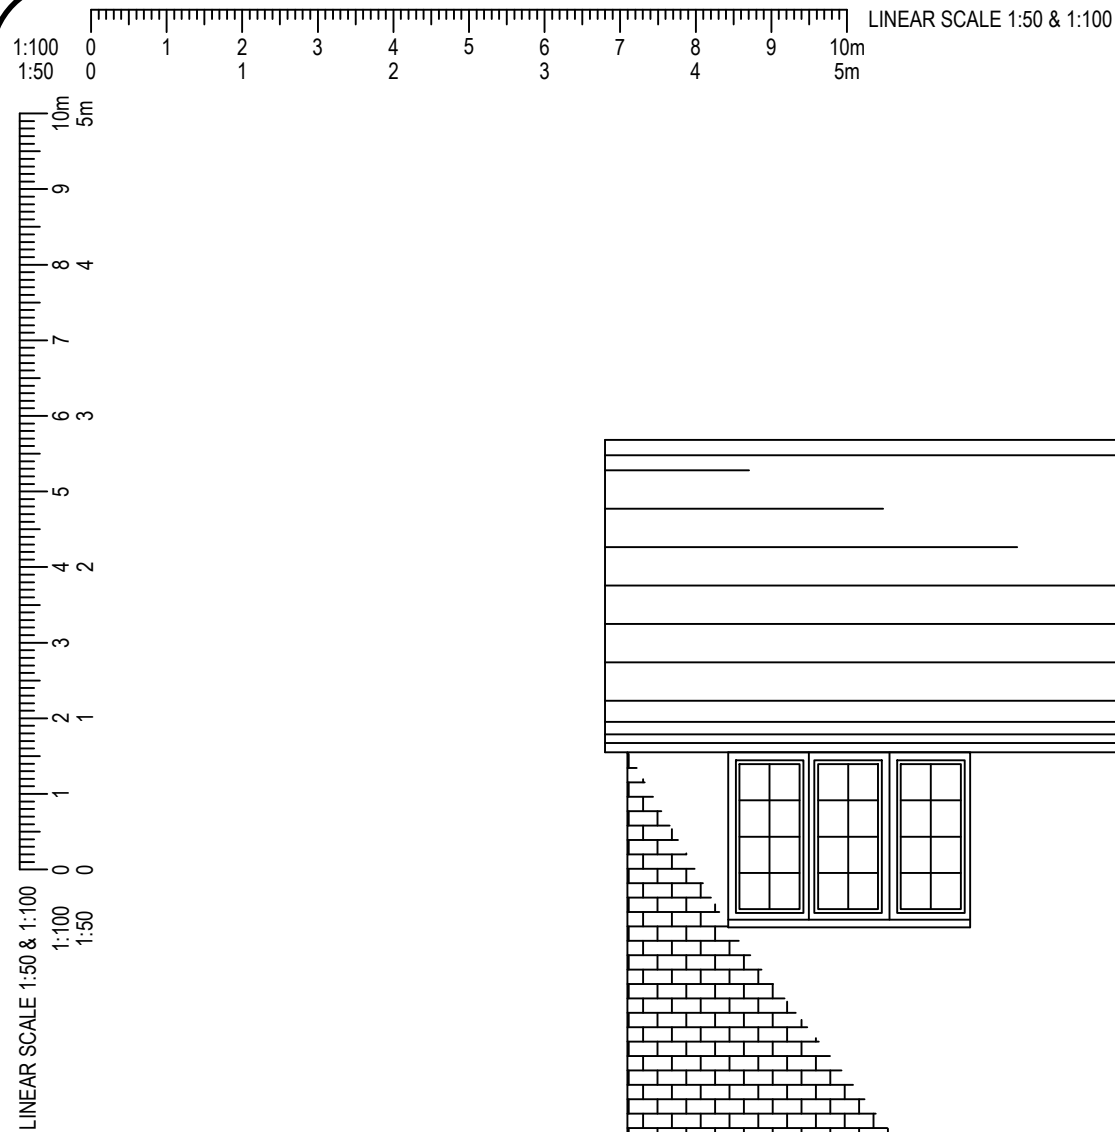


PROPOSED FRONT ELEVATION
(scale 1:50)

PROPOSED SIDE ELEVATION
(scale 1:50)



PROPOSED REAR ELEVATION
(scale 1:50)

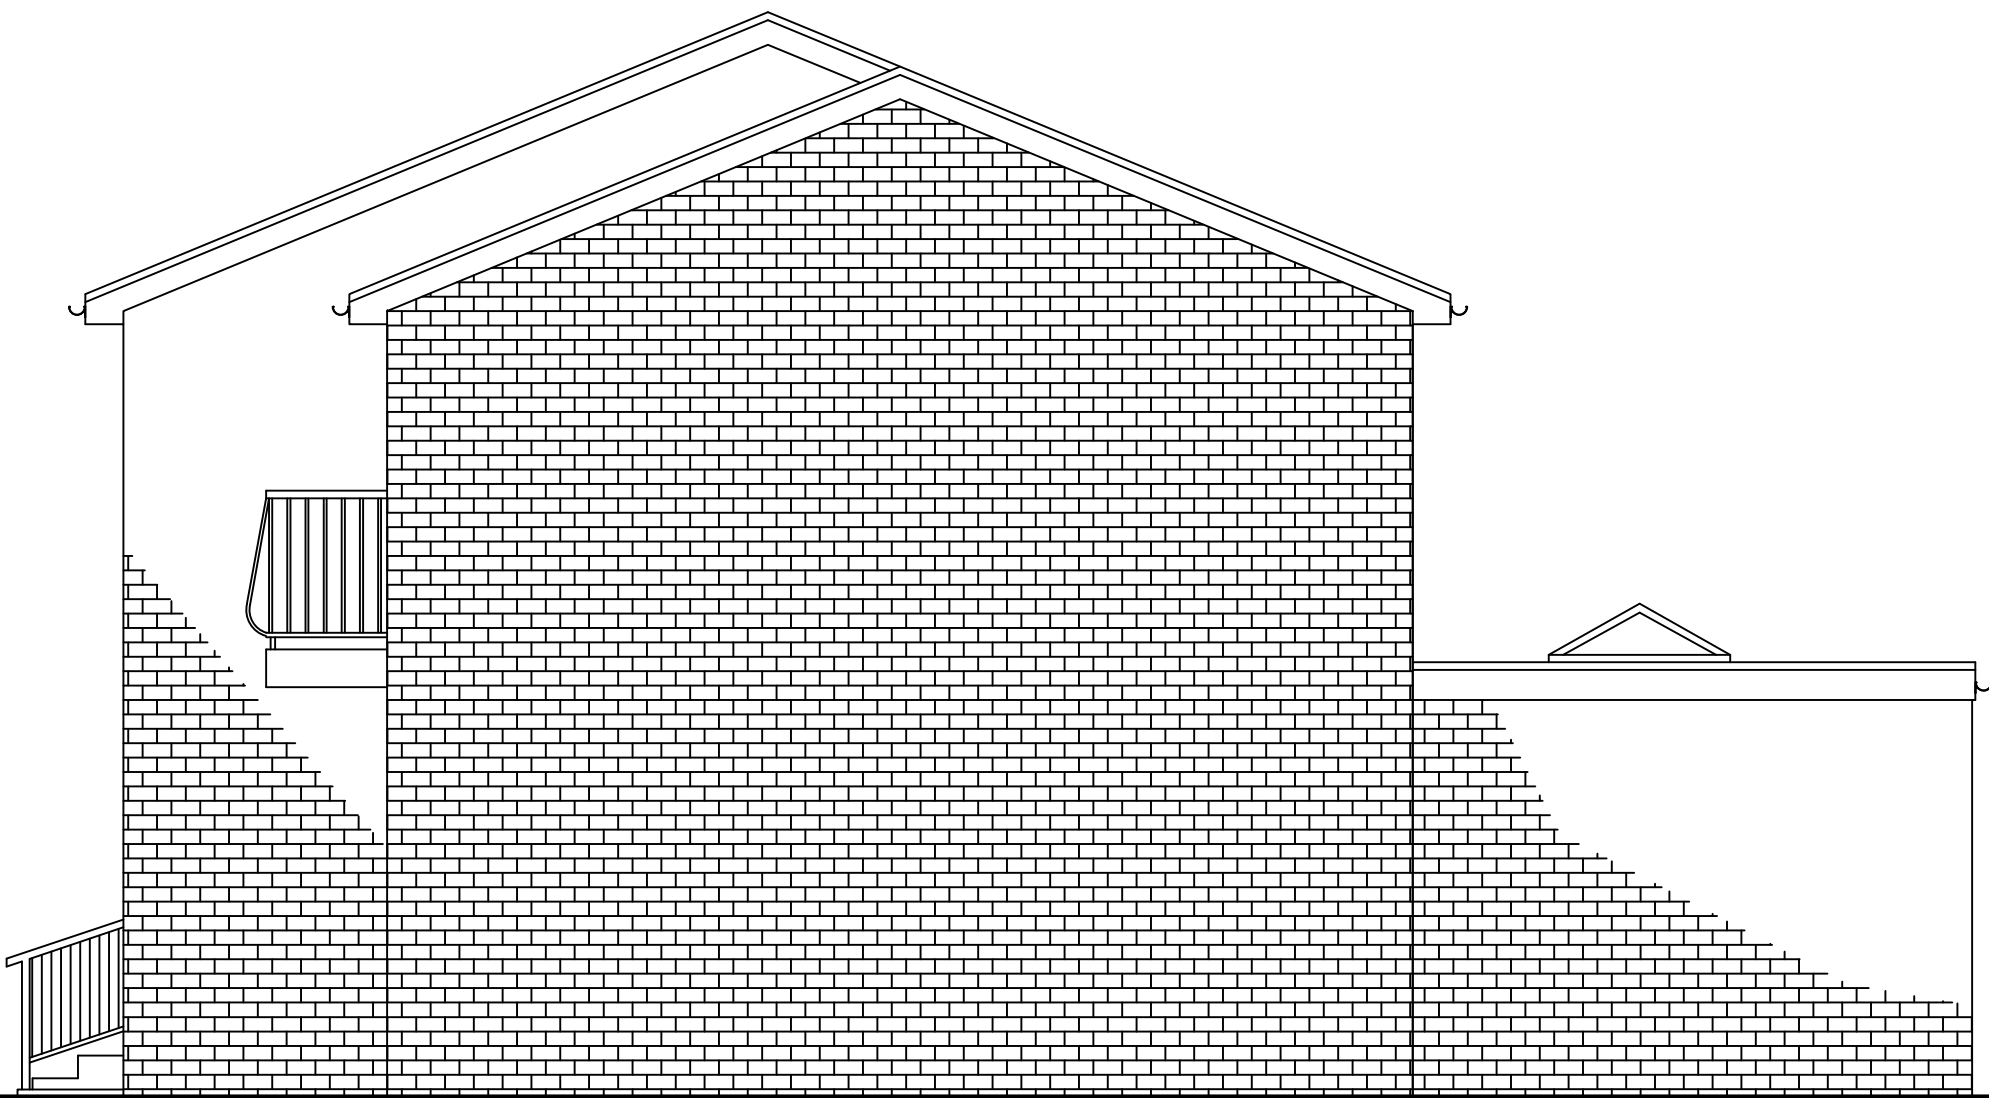

PROPOSED SIDE ELEVATION
(scale 1:50)

0800 464 7001

ADDRESS	133A LONDON ROAD, WATERLOOVILLE, HAMPSHIRE PO7 7SH				
	SINGLE STOREY REAR EXTENSION				
SCALE	AS SHOWN	DWG NO	FPA101034	PAGE	02
DRAWN	K. MILLER	DATE	MARCH-2021	REV	G

THESE DRAWINGS ARE PRODUCED TO OBTAIN PLANNING AND BUILDING REGULATIONS APPROVAL ONLY AND COPYRIGHT OF THE DESIGNER, ALL DIMENSION TO BE CHECKED ON SITE.