



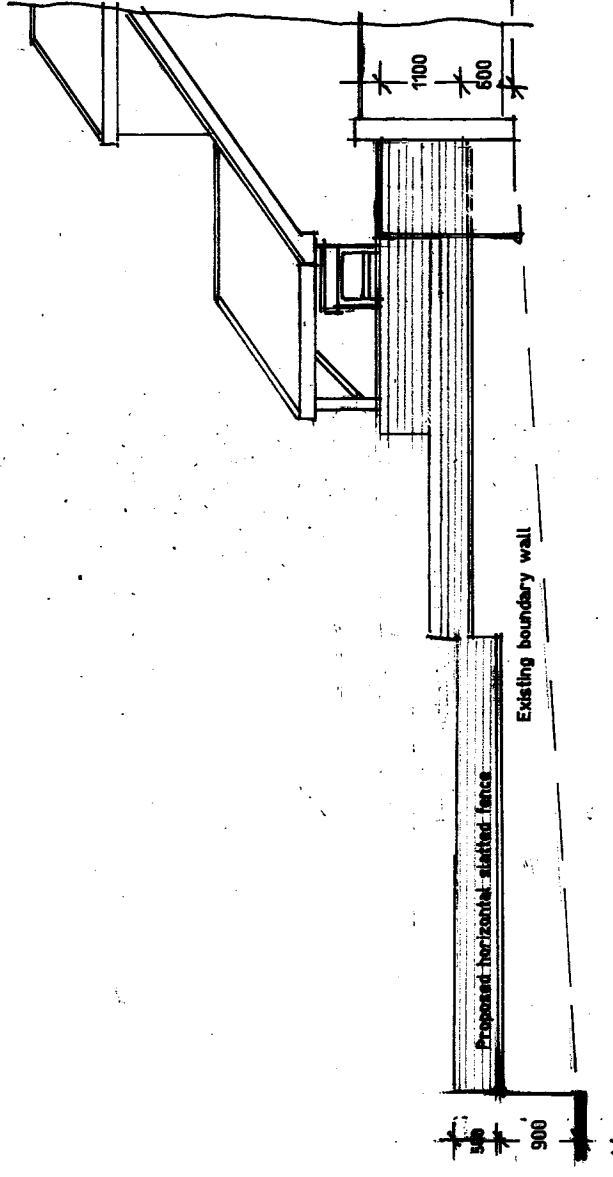

Proposed South Elevation of Boundary Fence.

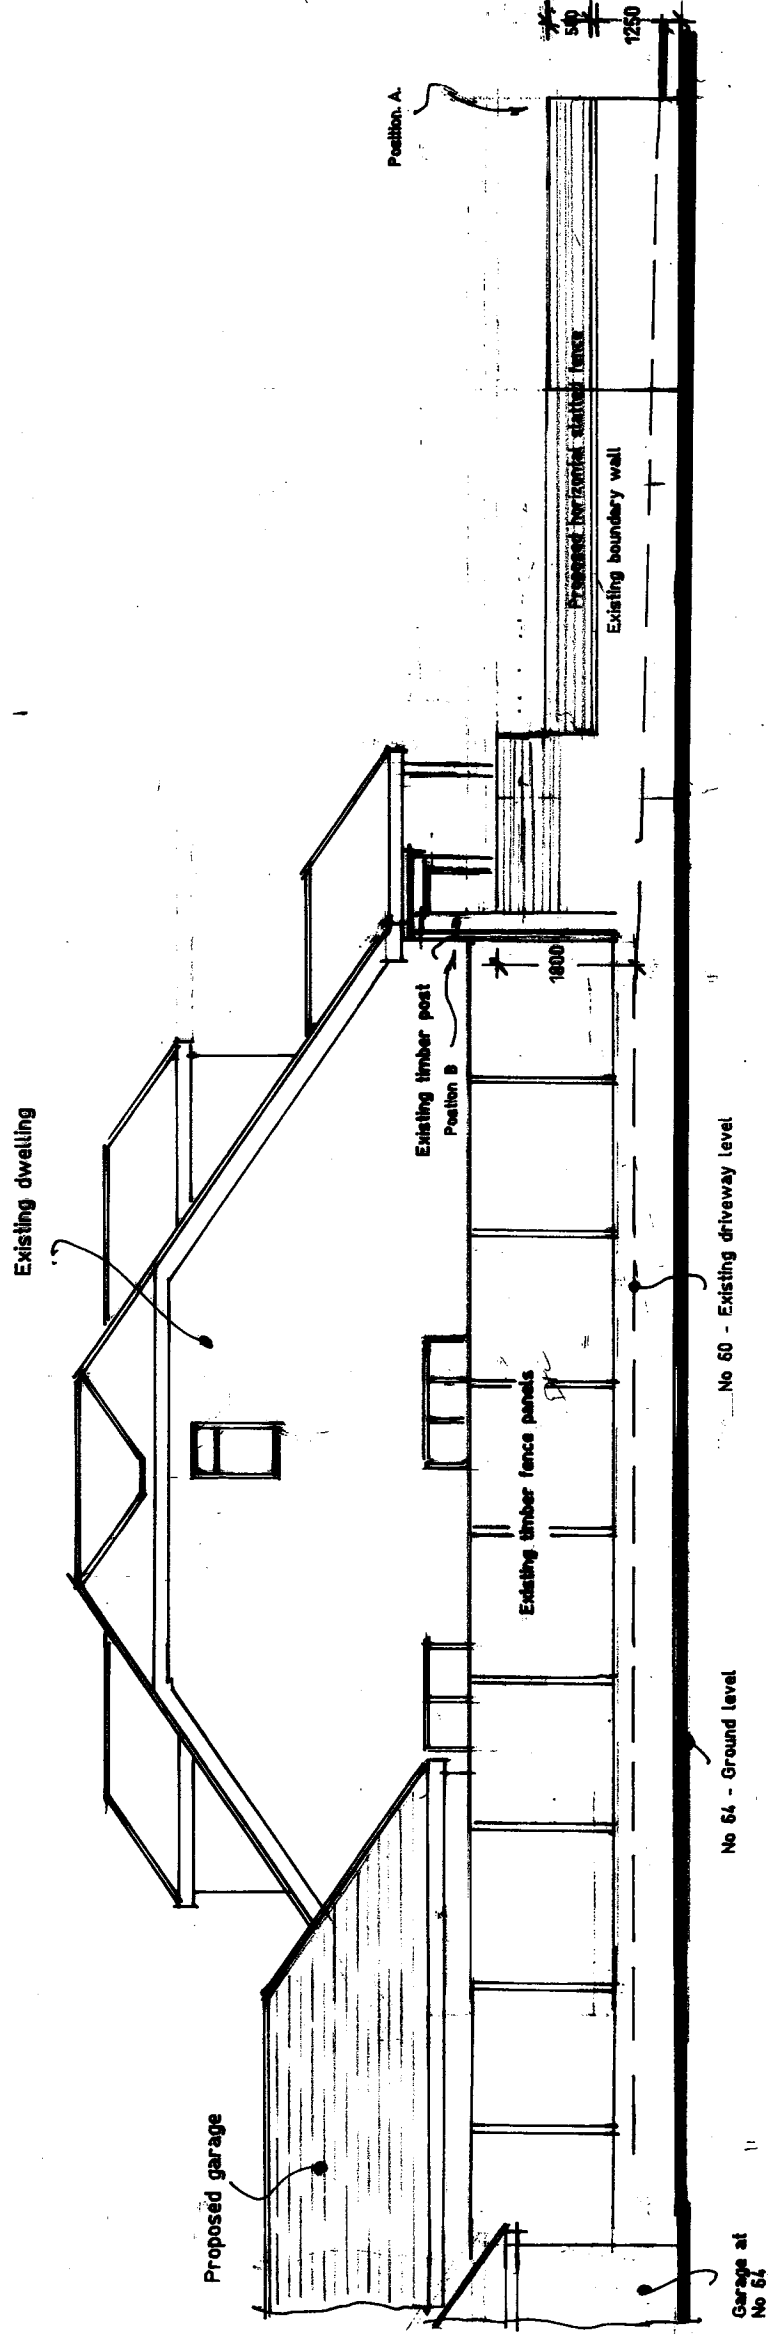

Proposed West Elevation of Boundary Fence.



Proposed East Elevation of Boundary Fence.

Proposed extension to provide garage
& games room plus front & sides
horizontal slatted fence incl gates at
62 Lovedean Lane, Lovedean,
Waterloo, Hants. PO8 8HR

A. Golding Esq.

Scale 1:100 Date November 2020

A3 Drawing Number

2

Revision

KB

3.0.

