

| Rev   | Date     | Drawn | Checked |
|---|----------|-------|---------|
| -   | 22/06/21 | LAD   |         |
| FIRST ISSUE                                                                                               |          |       |         |
| A   | 23/06/21 | LAD   |         |
| KITCHEN WINDOWS REPOSITIONED.<br>RENDER DETAIL ADDED TO REAR ELEVATION.<br>REAR GABLE ROOF PITCH AMENDED. |          |       |         |
| B   | 23/08/21 | LAD   |         |
| COLOURED ELEVATIONS AMENDED.<br>ISSUED FOR PLANNING                                                       |          |       |         |



Front Elevation






Side Elevation



Rear Elevation



Side Elevation

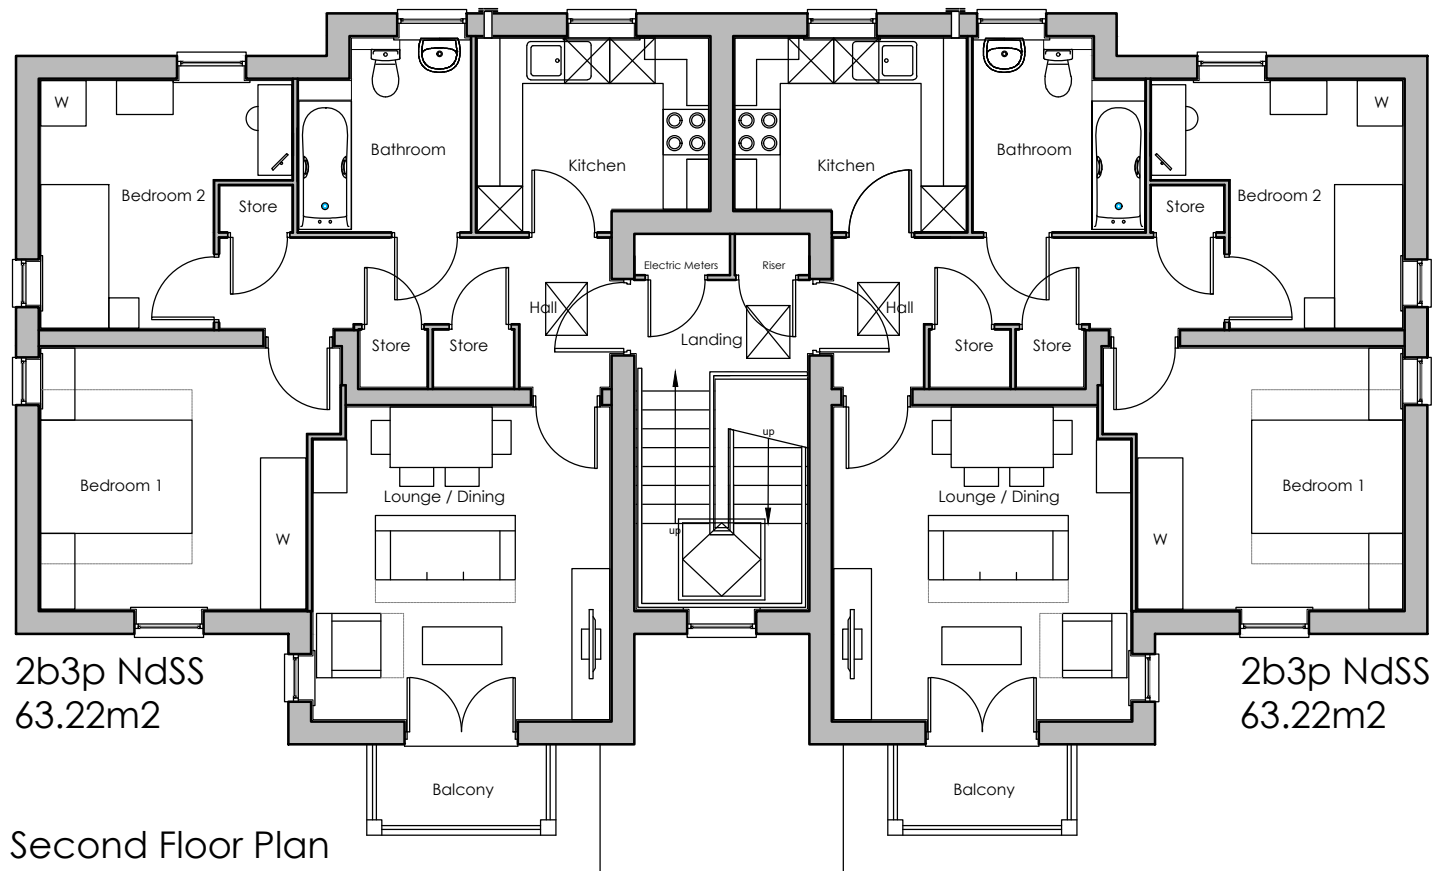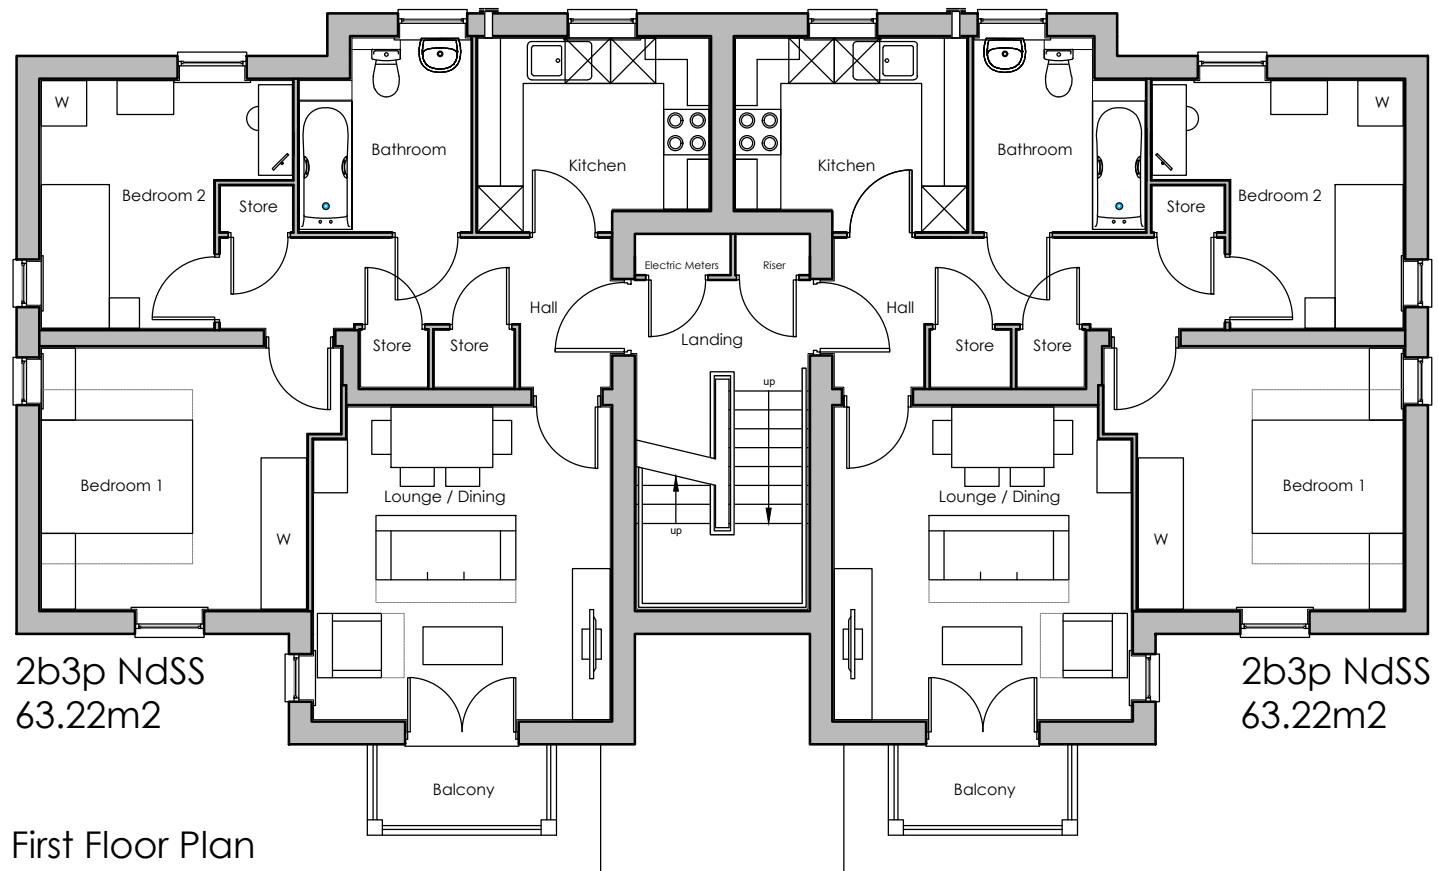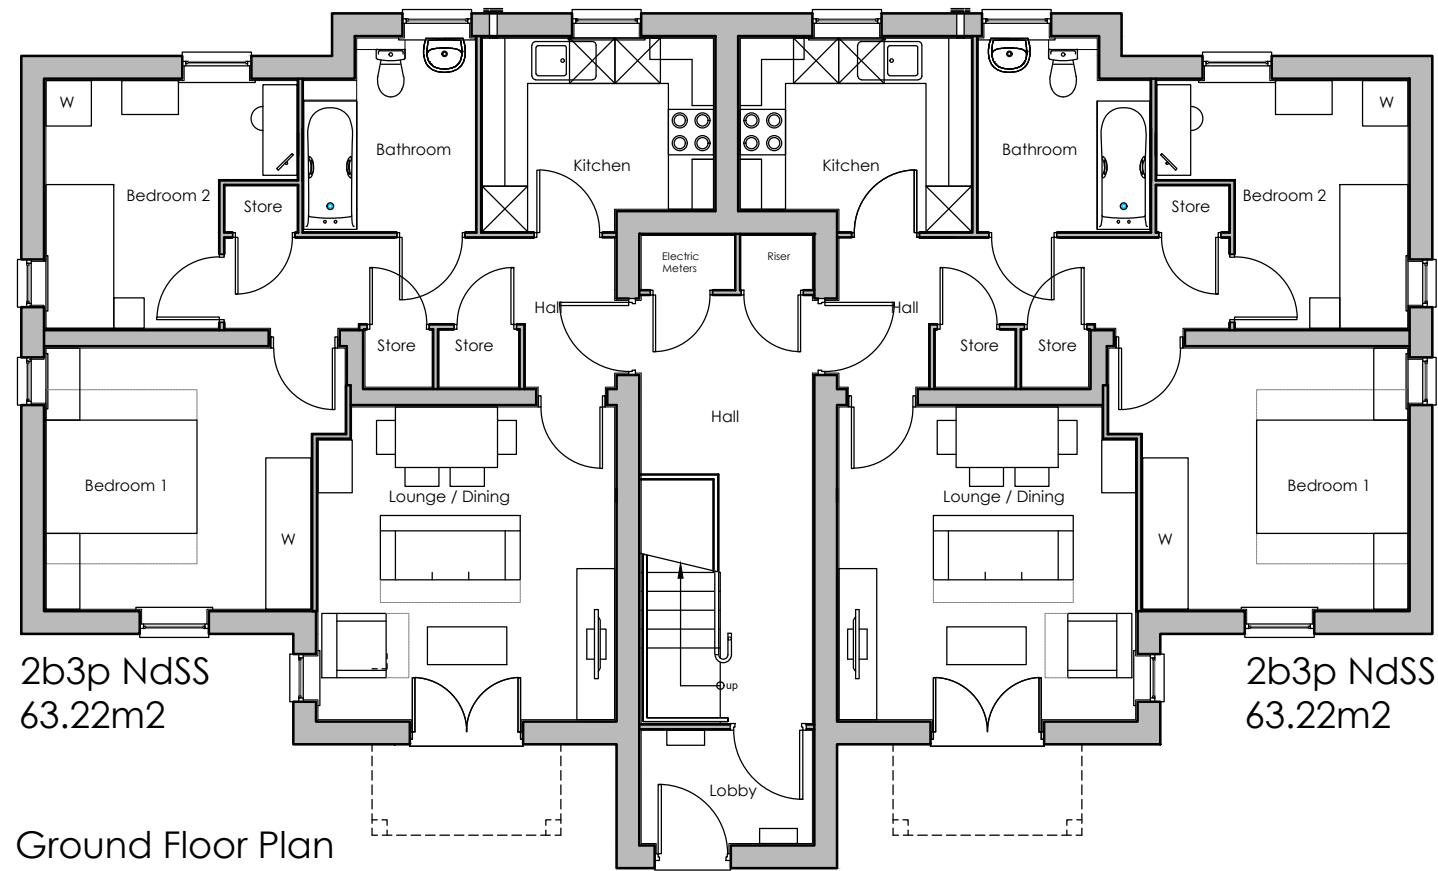

2 BED / 3 PERSON:

| Floor Areas                              | NDS Min Req. | Actual Area |
|------------------------------------------|--------------|-------------|
| Gross Internal Area<br>(to plaster line) | 61m²         | 63.22m²     |

| Room Areas    | NDS Min Req. | Actual Area |
|---------------|--------------|-------------|
| Bedroom 1     | 11.5m²       | 12.61m²     |
| Bedroom 2     | 7.5m²        | 8.83m²      |
| Total Storage | 2m²          | 2.04m²      |

As: 82-87, 140-145  
Handed: N/A

Project:  
LAND OF ST GEORGES AVENUE  
HAVANT

Drawing Title:  
PRIVATE APARTMENTS  
ELEVATIONS AND FLOOR PLANS