



Existing Roof/Site Plan

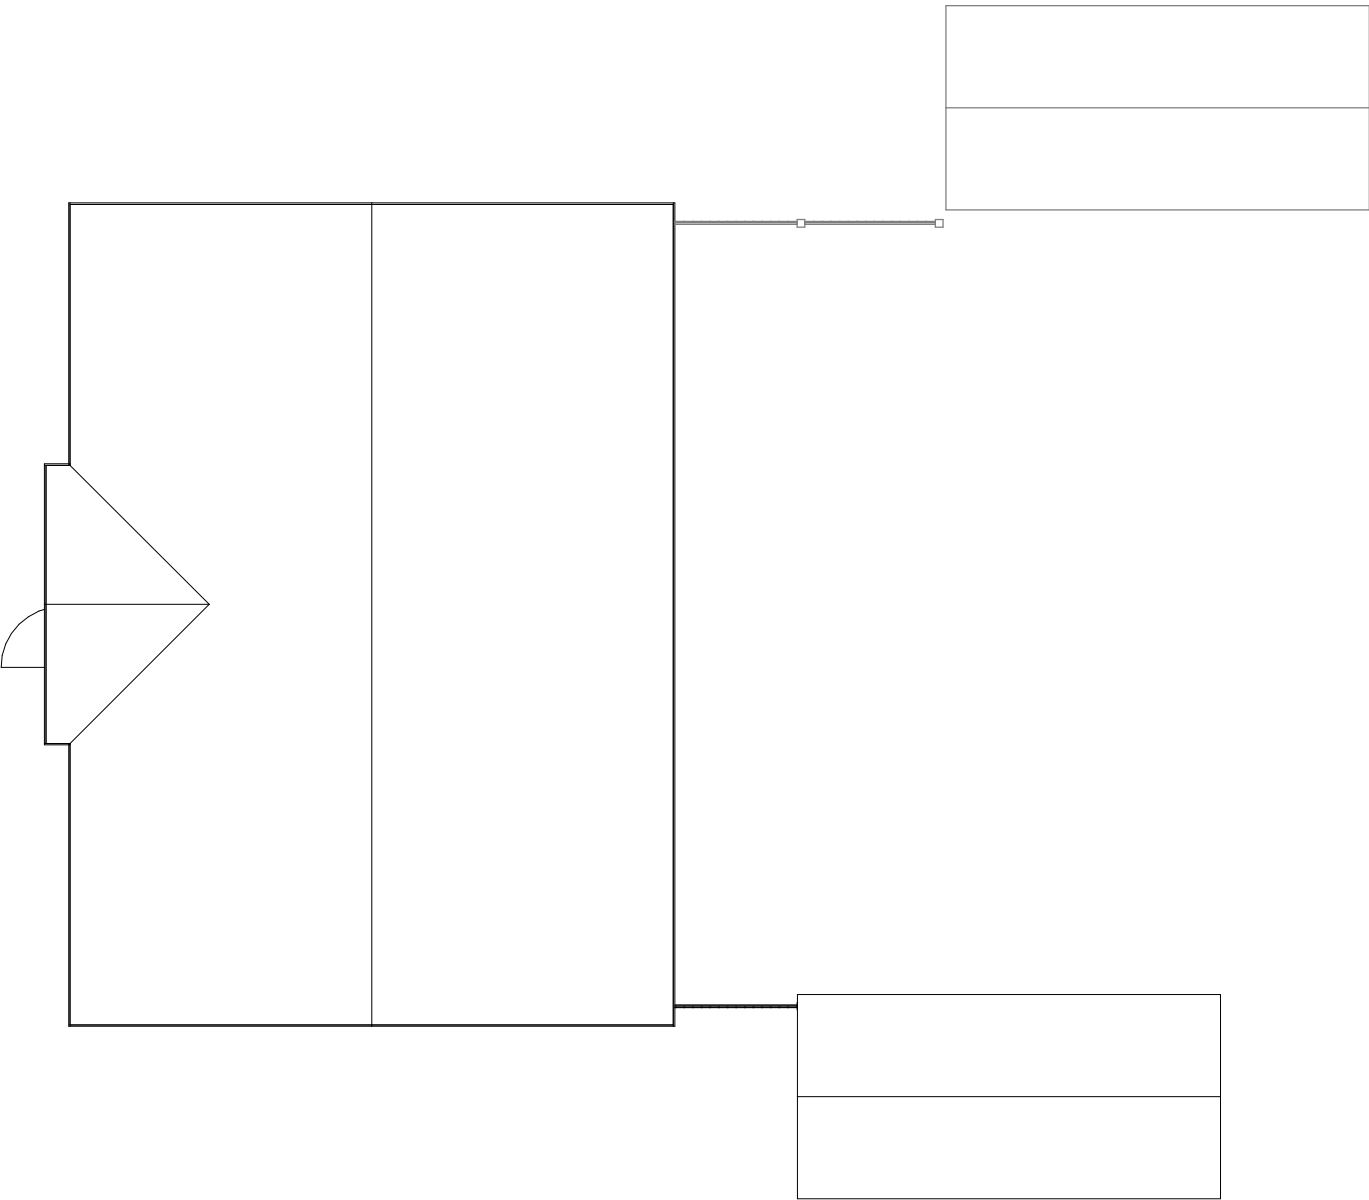

Proposed Roof/Site Plan

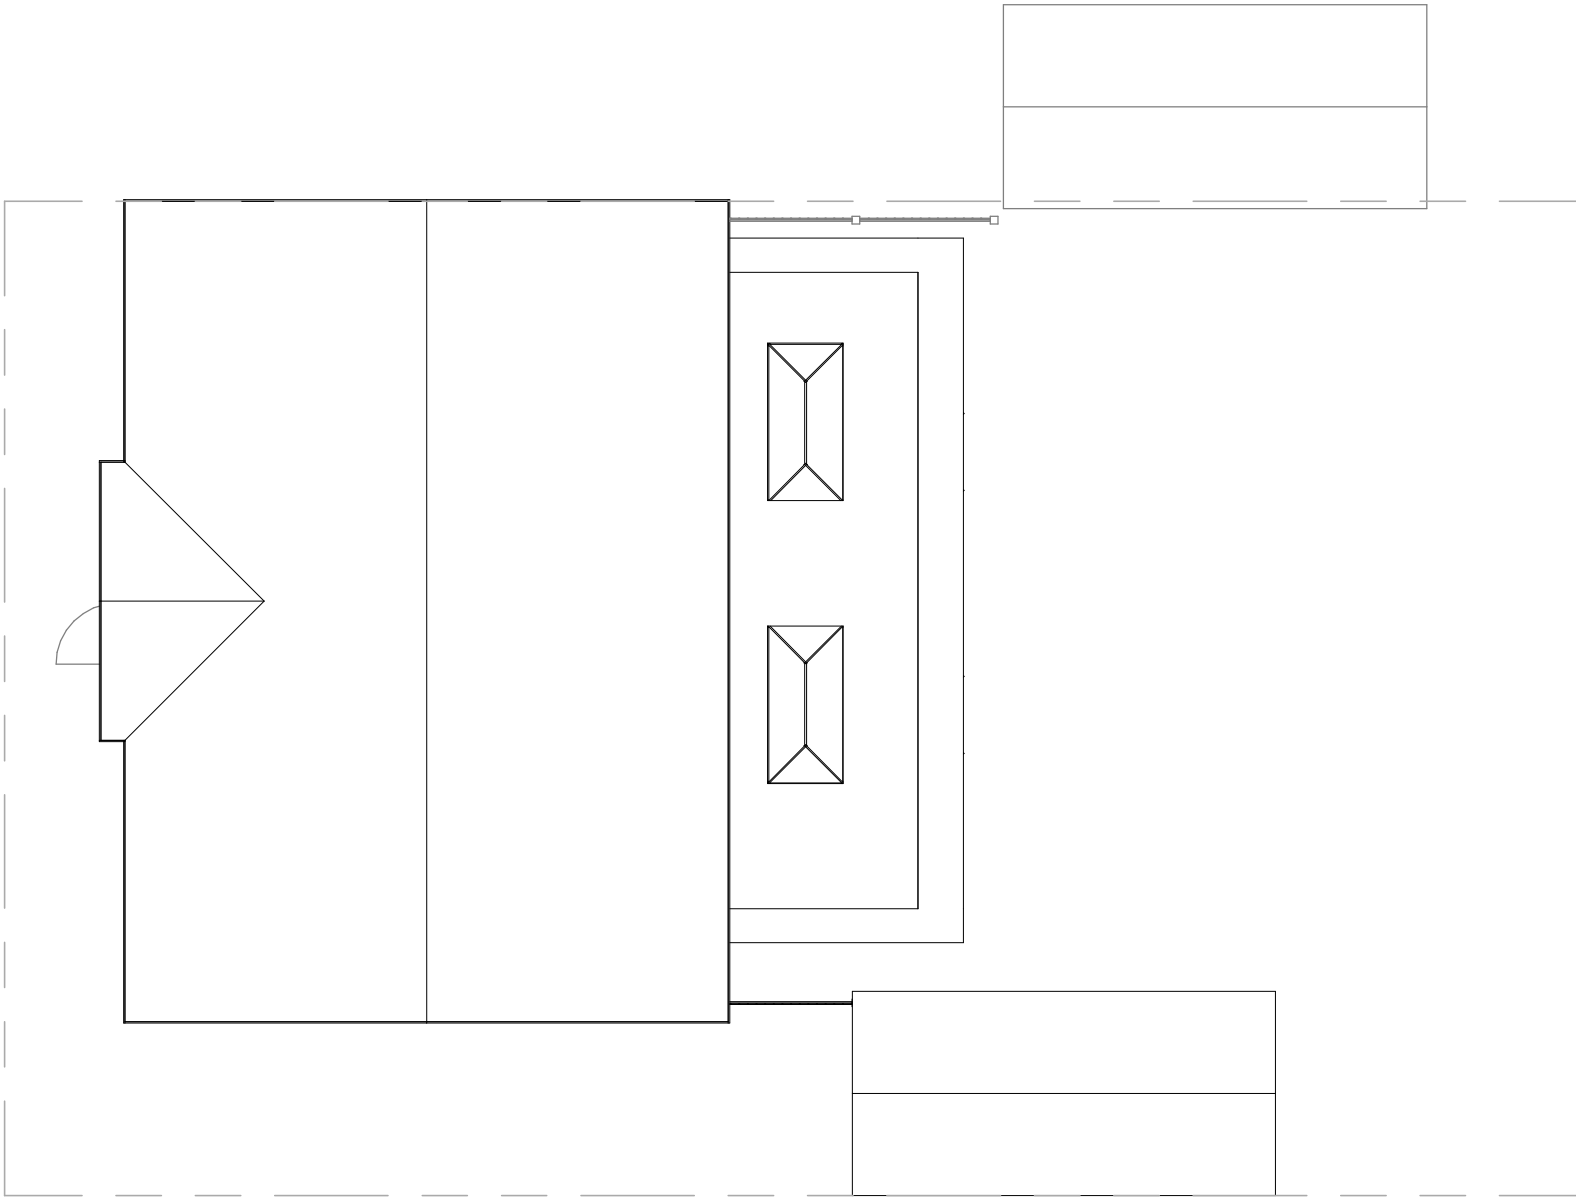

1:500		50
1:200		20
1:100		10
1:50		5



parkers

executive

design

All measurement to be checked on site prior to any commenment
(C) Copyright of Parkers Design (Southern) Limited. Any reproduction of these drawings will require written authority from the copyright owner.

Parkers Design Limited - The Studio @ 90, PO9 2PR

www.pexd.co.uk - info@pexd.co.uk - 07776 008822

PROJECT

11 Lapwing Close PO10 7GS

SHEET

Site/Roof

CLIENT				Lewis	
Date	Issue Date		Scale (@ A3)	1 : 100	
Drawn by	SW	DRAWING NUMBER			REV
Checked by	SR	P 0			