



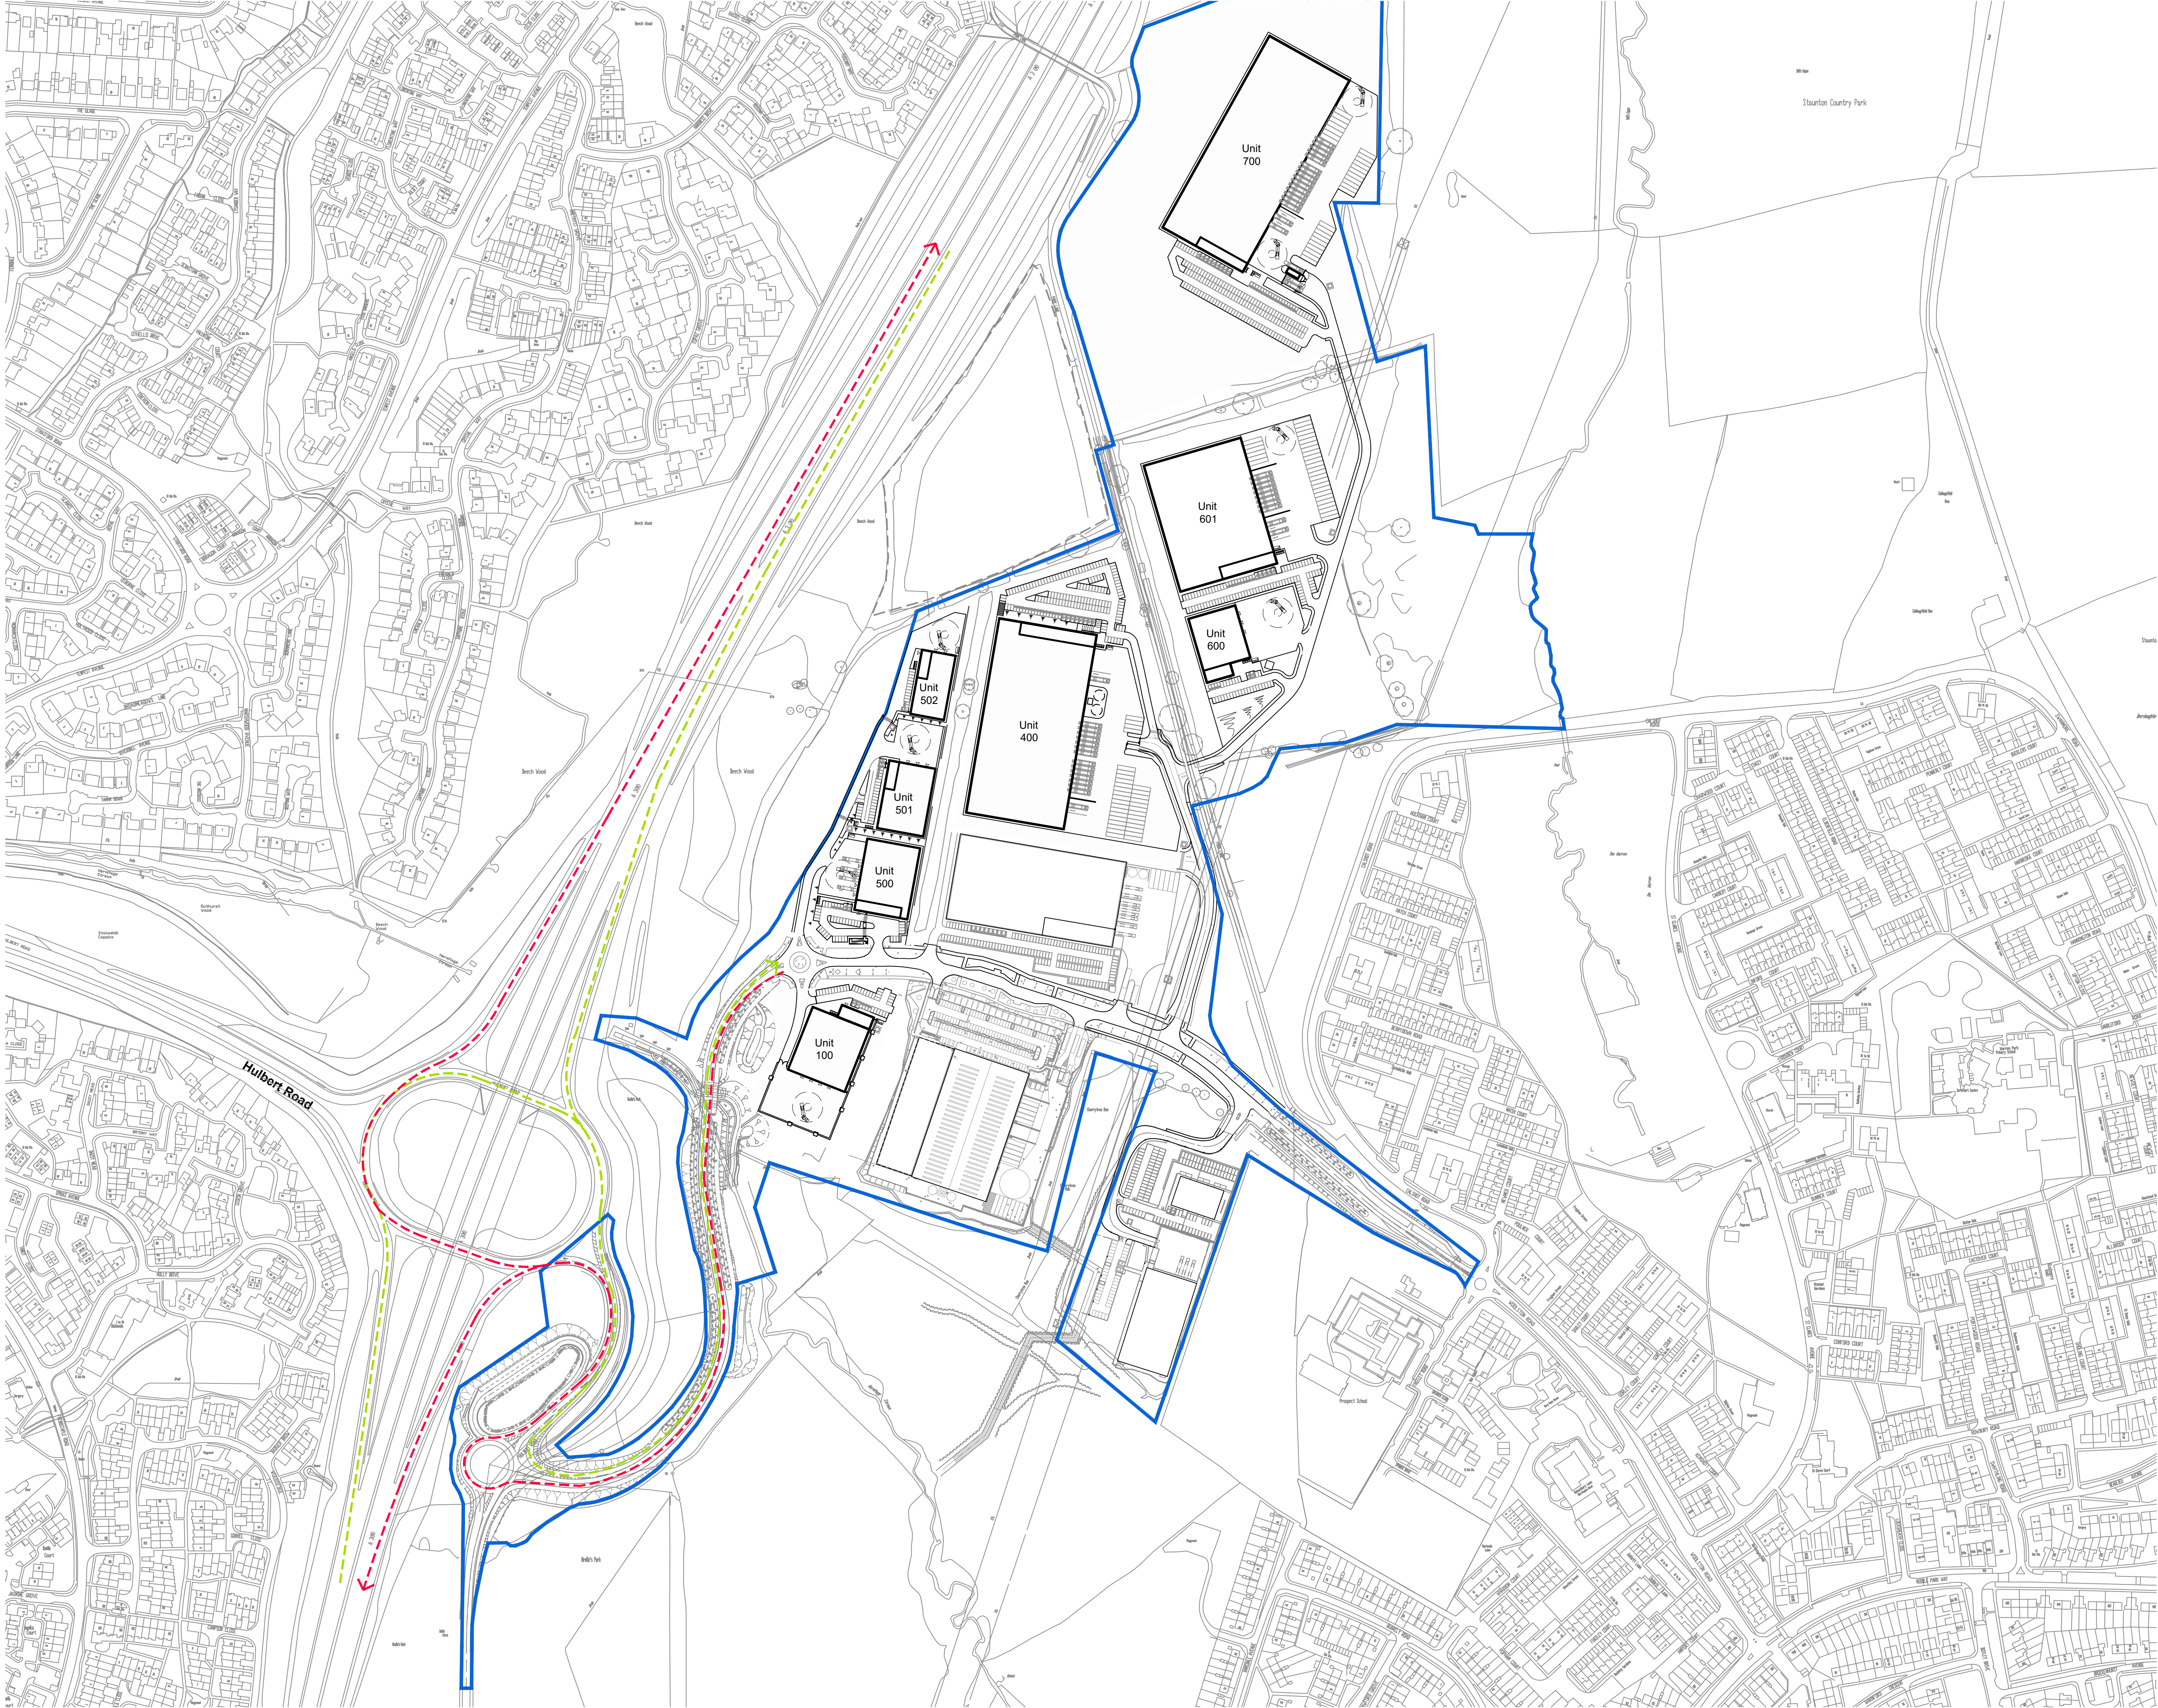

Site Plan\_SCALE 1:2,500 @ A1

- Dimensions are in millimeters, unless stated otherwise.  
- Scaling of this drawing is not recommended.  
- It is the recipient's responsibility to print this document to the correct scale.  
- All relevant drawings and specifications should be read in conjunction with this drawing.

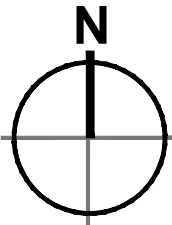

- Key;
- Site Boundary  
[100.08 Acres / 40.50 Hectares]
  - Vehicle Ingress Route
  - Vehicle Egress Route

|     |                           |    |     |          |
|-----|---------------------------|----|-----|----------|
| C   | UNIT 500 CAR PARK REVISED | DS | MDS | 22.12.21 |
| B   | STAGE 3 ISSUE             | DS | MDS | 07.10.21 |
| A   | DRAFT STAGE 3 ISSUE       | DS | MDS | 01.10.21 |
| rev | amendments                | by | ckd | date     |

DUNSBUY PARK, MASTERPLAN,  
PORTSMOUTH  
TRAFFIC ROUTING PLAN



|                             |                          |
|-----------------------------|--------------------------|
| RIBA PoW Stage:             | 3 - Spatial Coordination |
| Document Suitability:       | S1                       |
| Drawn / Checked:            | DS / MDS                 |
| Date:                       | 01.10.2021               |
| Scale:                      | 1:2,500 @ A1             |
| UMC Project Number:         | 20179                    |
| Document Reference:         | Drawing no: Revision:    |
| DP - UMC - XX - XX - DR - A | 1047 C                   |