



PROPOSED FLOOR LAYOUTS
SCALE 1 : 50

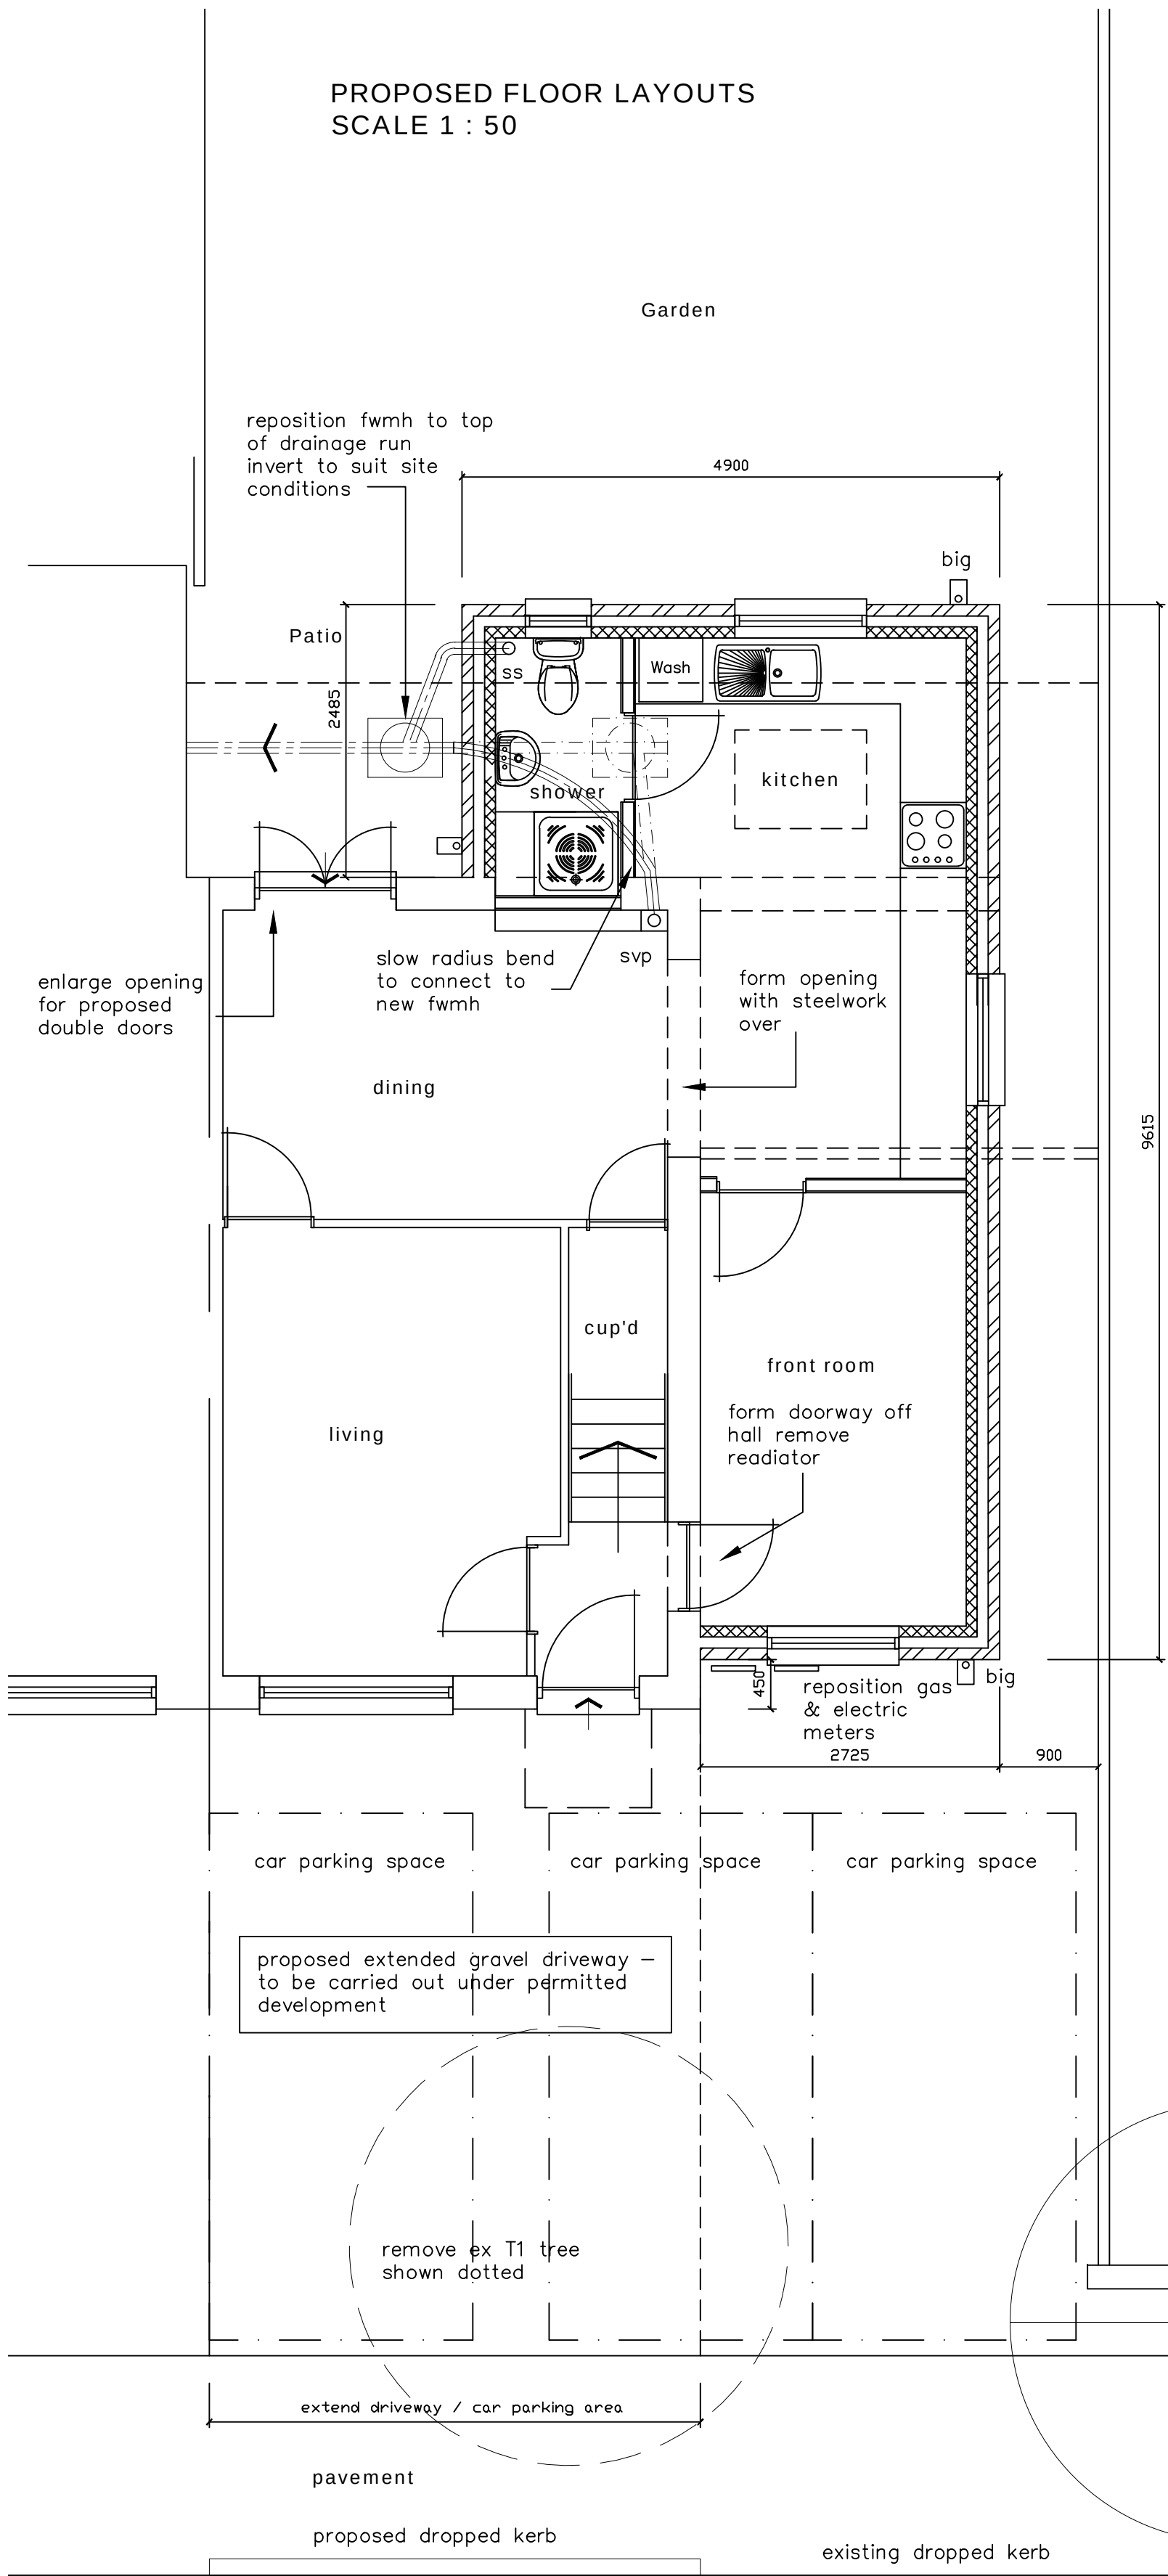

GROUND FLOOR


FIRST FLOOR

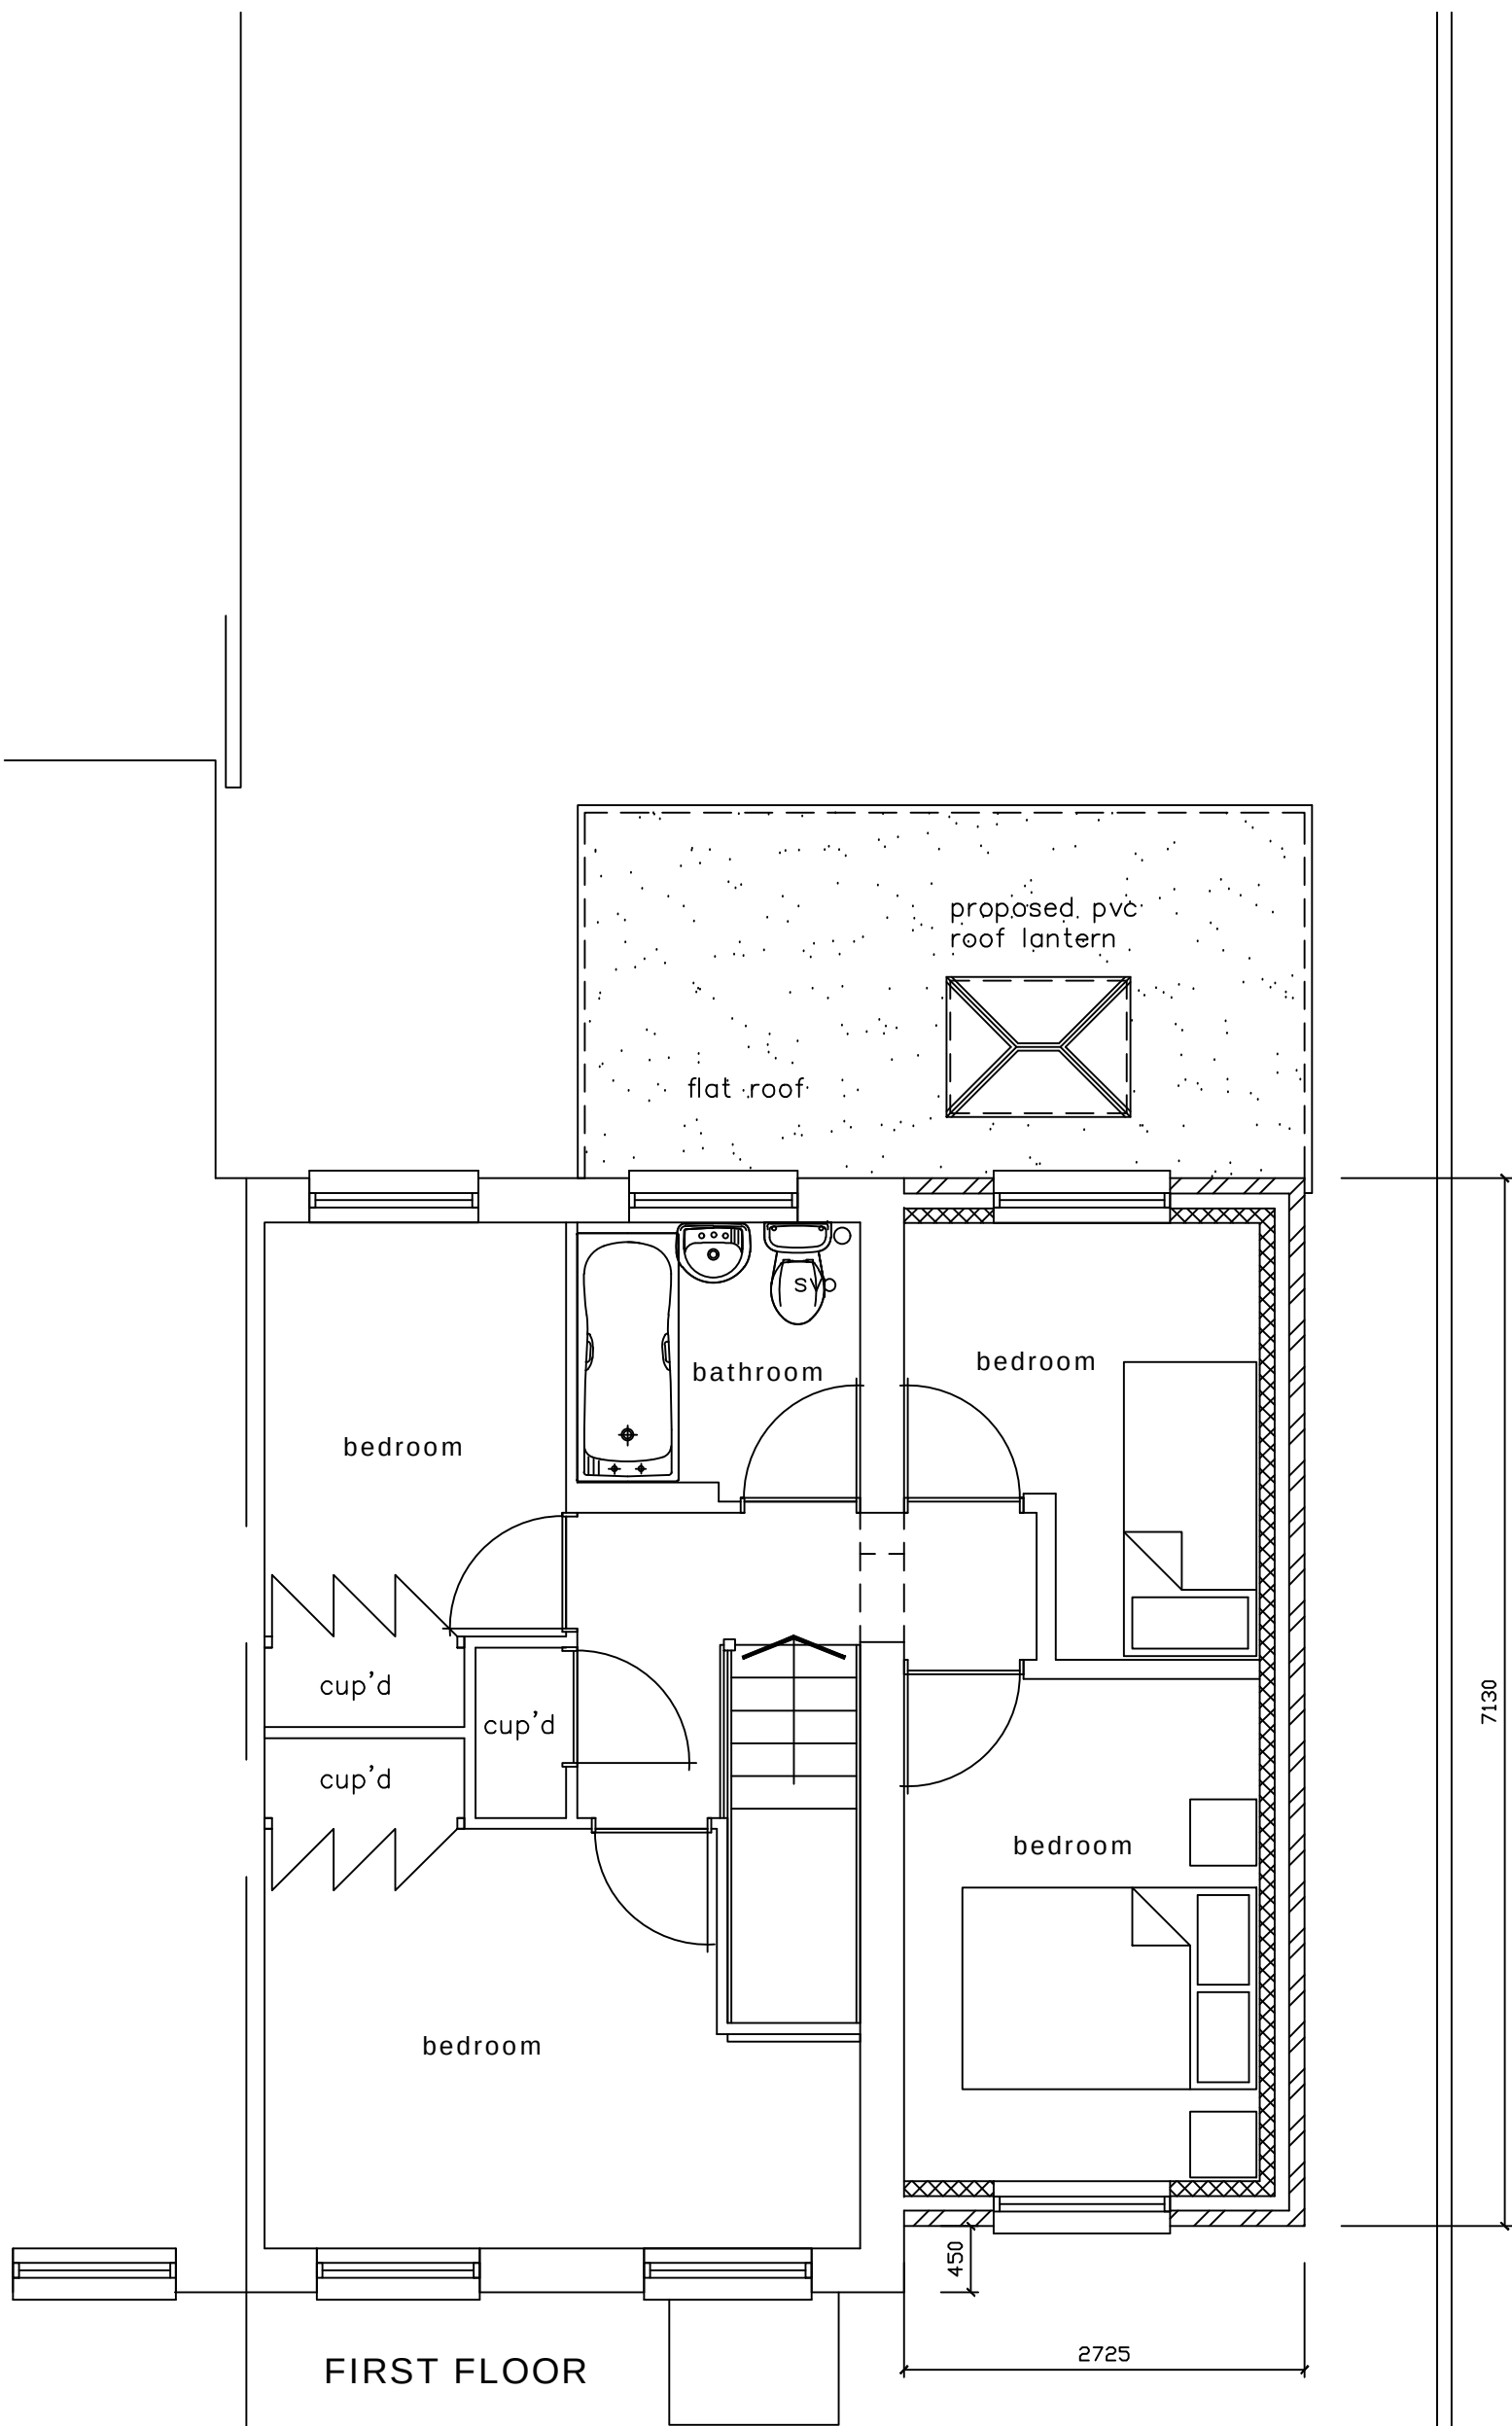


KEY:

- Blockwork
- External brickwork
- Timber/metal framed stud walling
- Mains Powered Extract Fan
- Mains Powered interconnecting smoke detectors
- SVP Soil & vent pipe
- SS Stub stack
- RWP Rain water pipe
- Spot levels
- Mains Powered interconnecting heat detector

PROPOSED SITE SECTION
SCALE 1 : 50

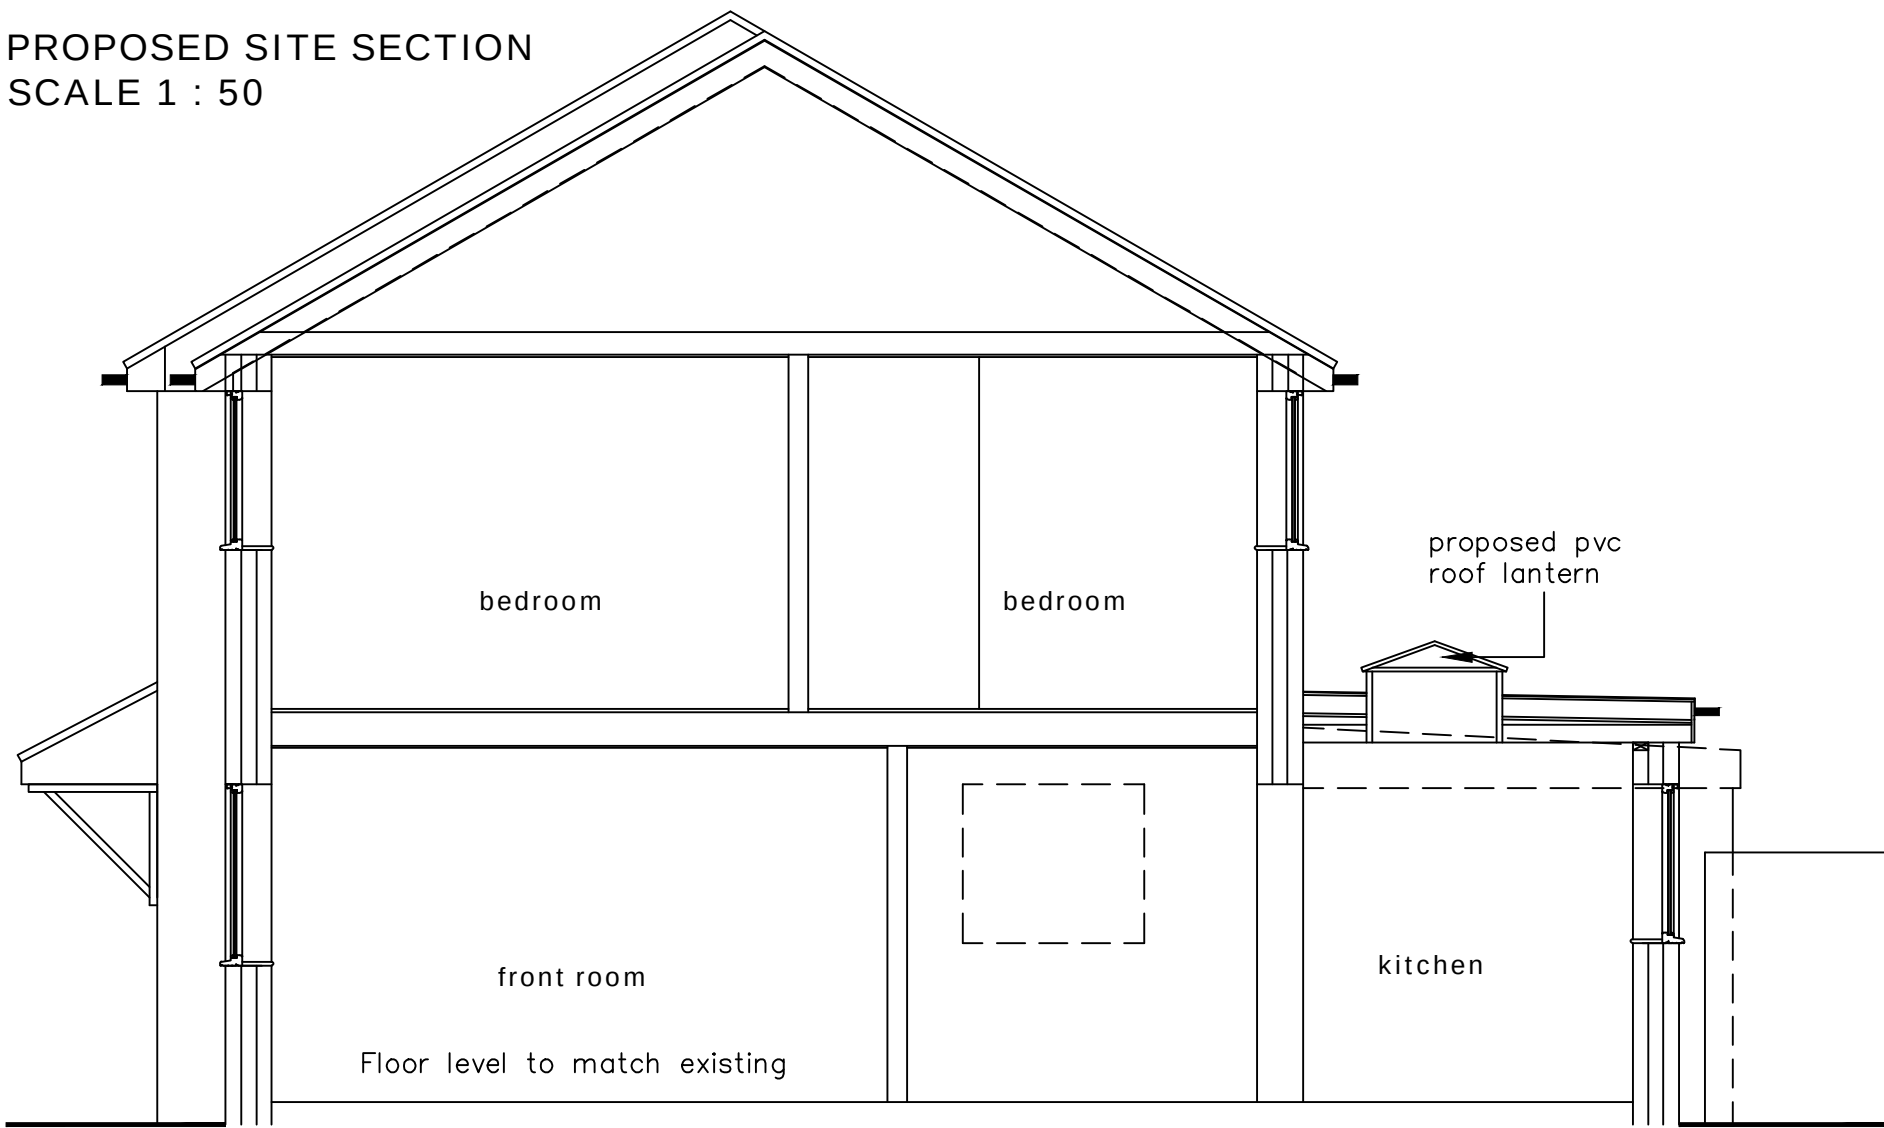


PROPOSED ELEVATIONS
SCALE 1 : 100

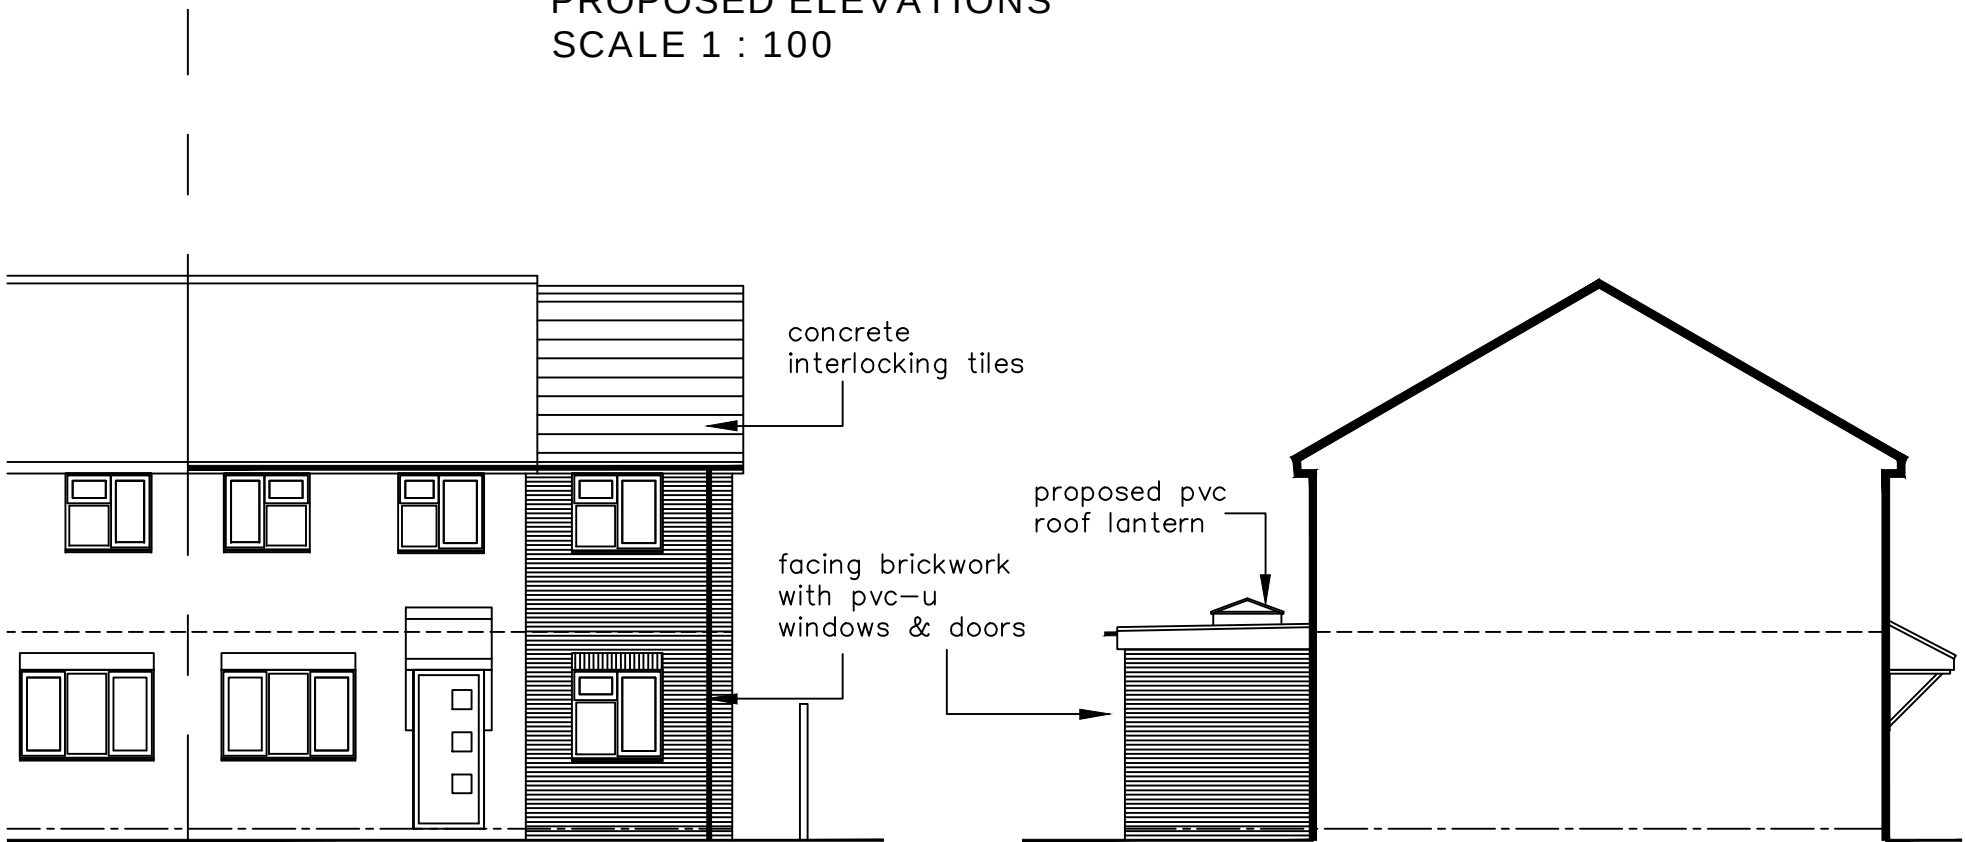

NORTH WEST ELEVATION

NORTH EAST ELEVATION

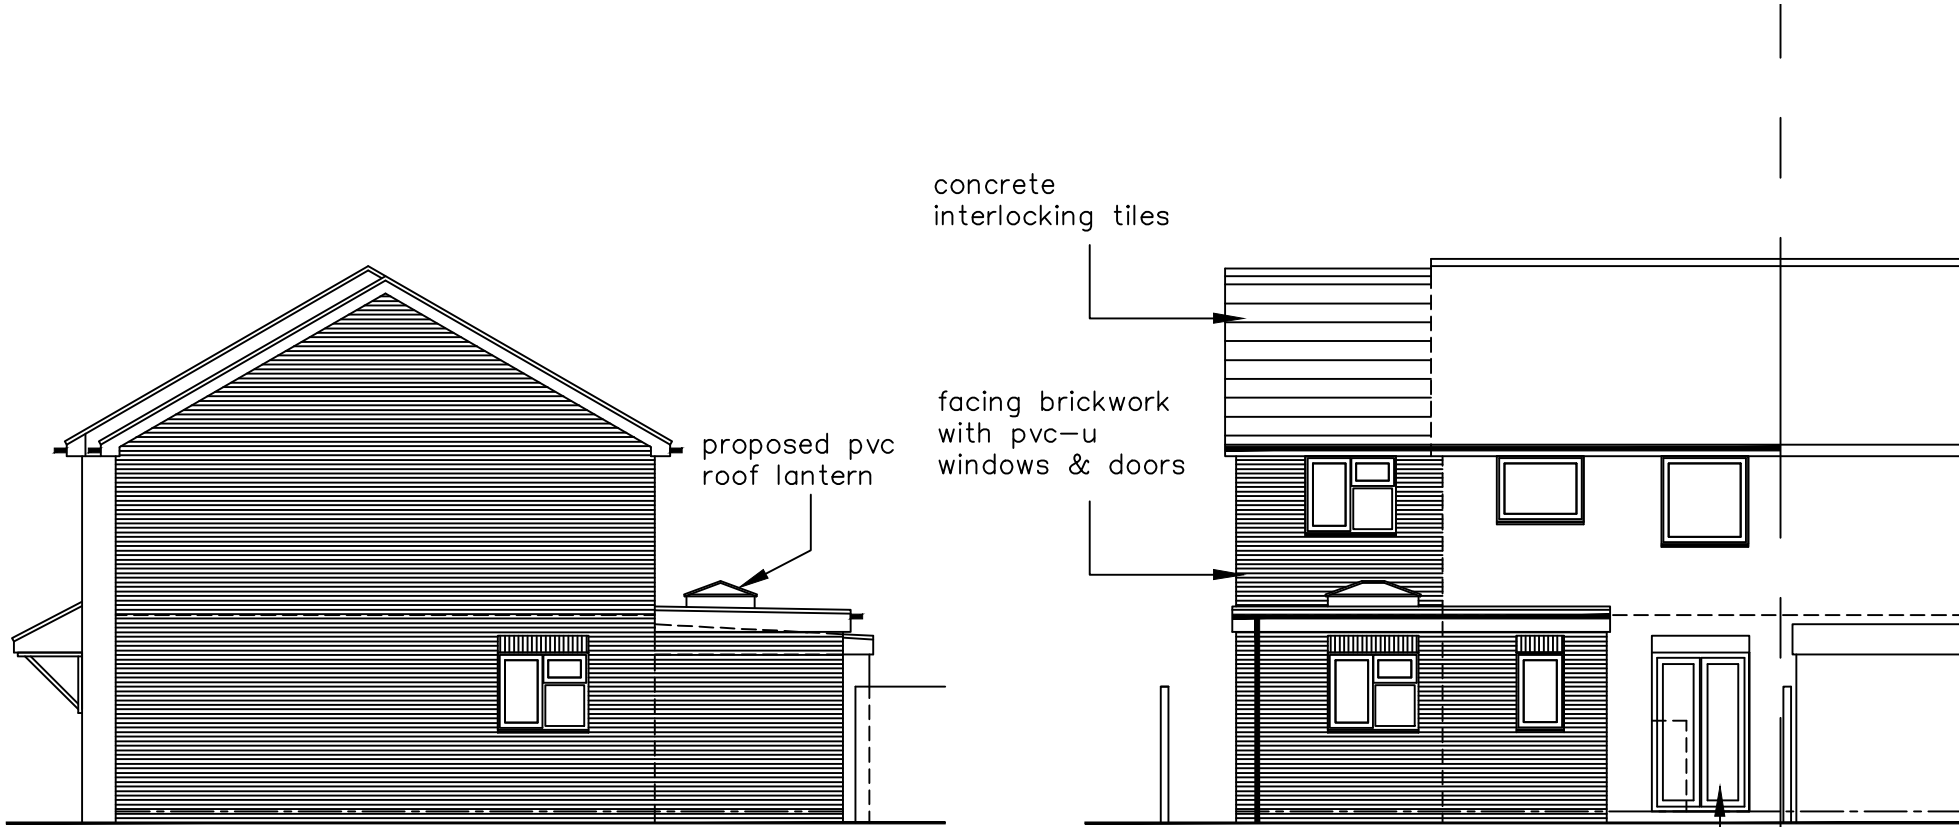


SOUTH WEST ELEVATION

SOUTH EAST ELEVATION

NOTES:
The design and construction of this project shall be in accordance with the current Building Regulations & NHBC Standards. These notes & drawings have been prepared solely for the purpose of Planning & Building Regulation approval.
Do not scale from this drawing unless for Planning purposes. All dimensions to be checked on-site and any alterations to be approved by the Architect and/or client prior to any work commencing.
Ordnance Survey Licence No: 100047591
This drawing to be copyright and to be read in conjunction with all other drawings

AMENDMENTS:

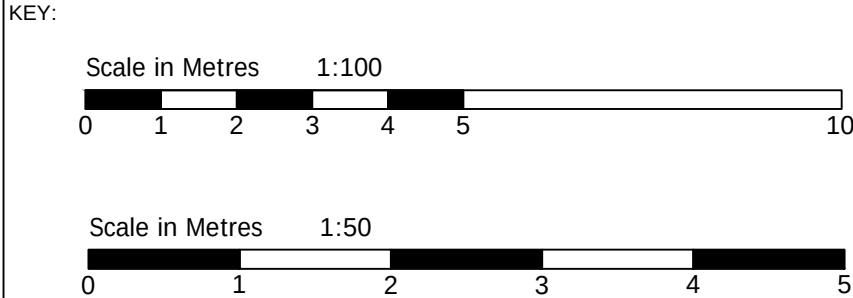

CLIENT NAME & ADDRESS
Mr W Justice & Ms L Fisher
33 Harkness Drive
Waterlooville
PO7 8QU

PROJECT ADDRESS
33 Harkness Drive
Waterlooville
PO7 8QU

DRAWING DETAILS		
PLANNING DRAWING		
Proposed Floor Layouts, Site Section & Elevations		
PROJECT No 967	DWG No 2	REV No
SCALE 1:100 1:50 @ A1	DRAWN BWH	DATE 11/01/22

B H ARCHITECTURE Ltd
Heath Cottage
Newlands Lane
Purbrook
Waterlooville
Hants
PO7 5SQ
Tel: 023 9223 2322
Mob: 07747 771808
E-mail:bernard@bernardharding.com