



FRONT ELEVATION




SIDE ELEVATION




REAR ELEVATION

PROPOSED ELEVATIONS
SCALE 1:50

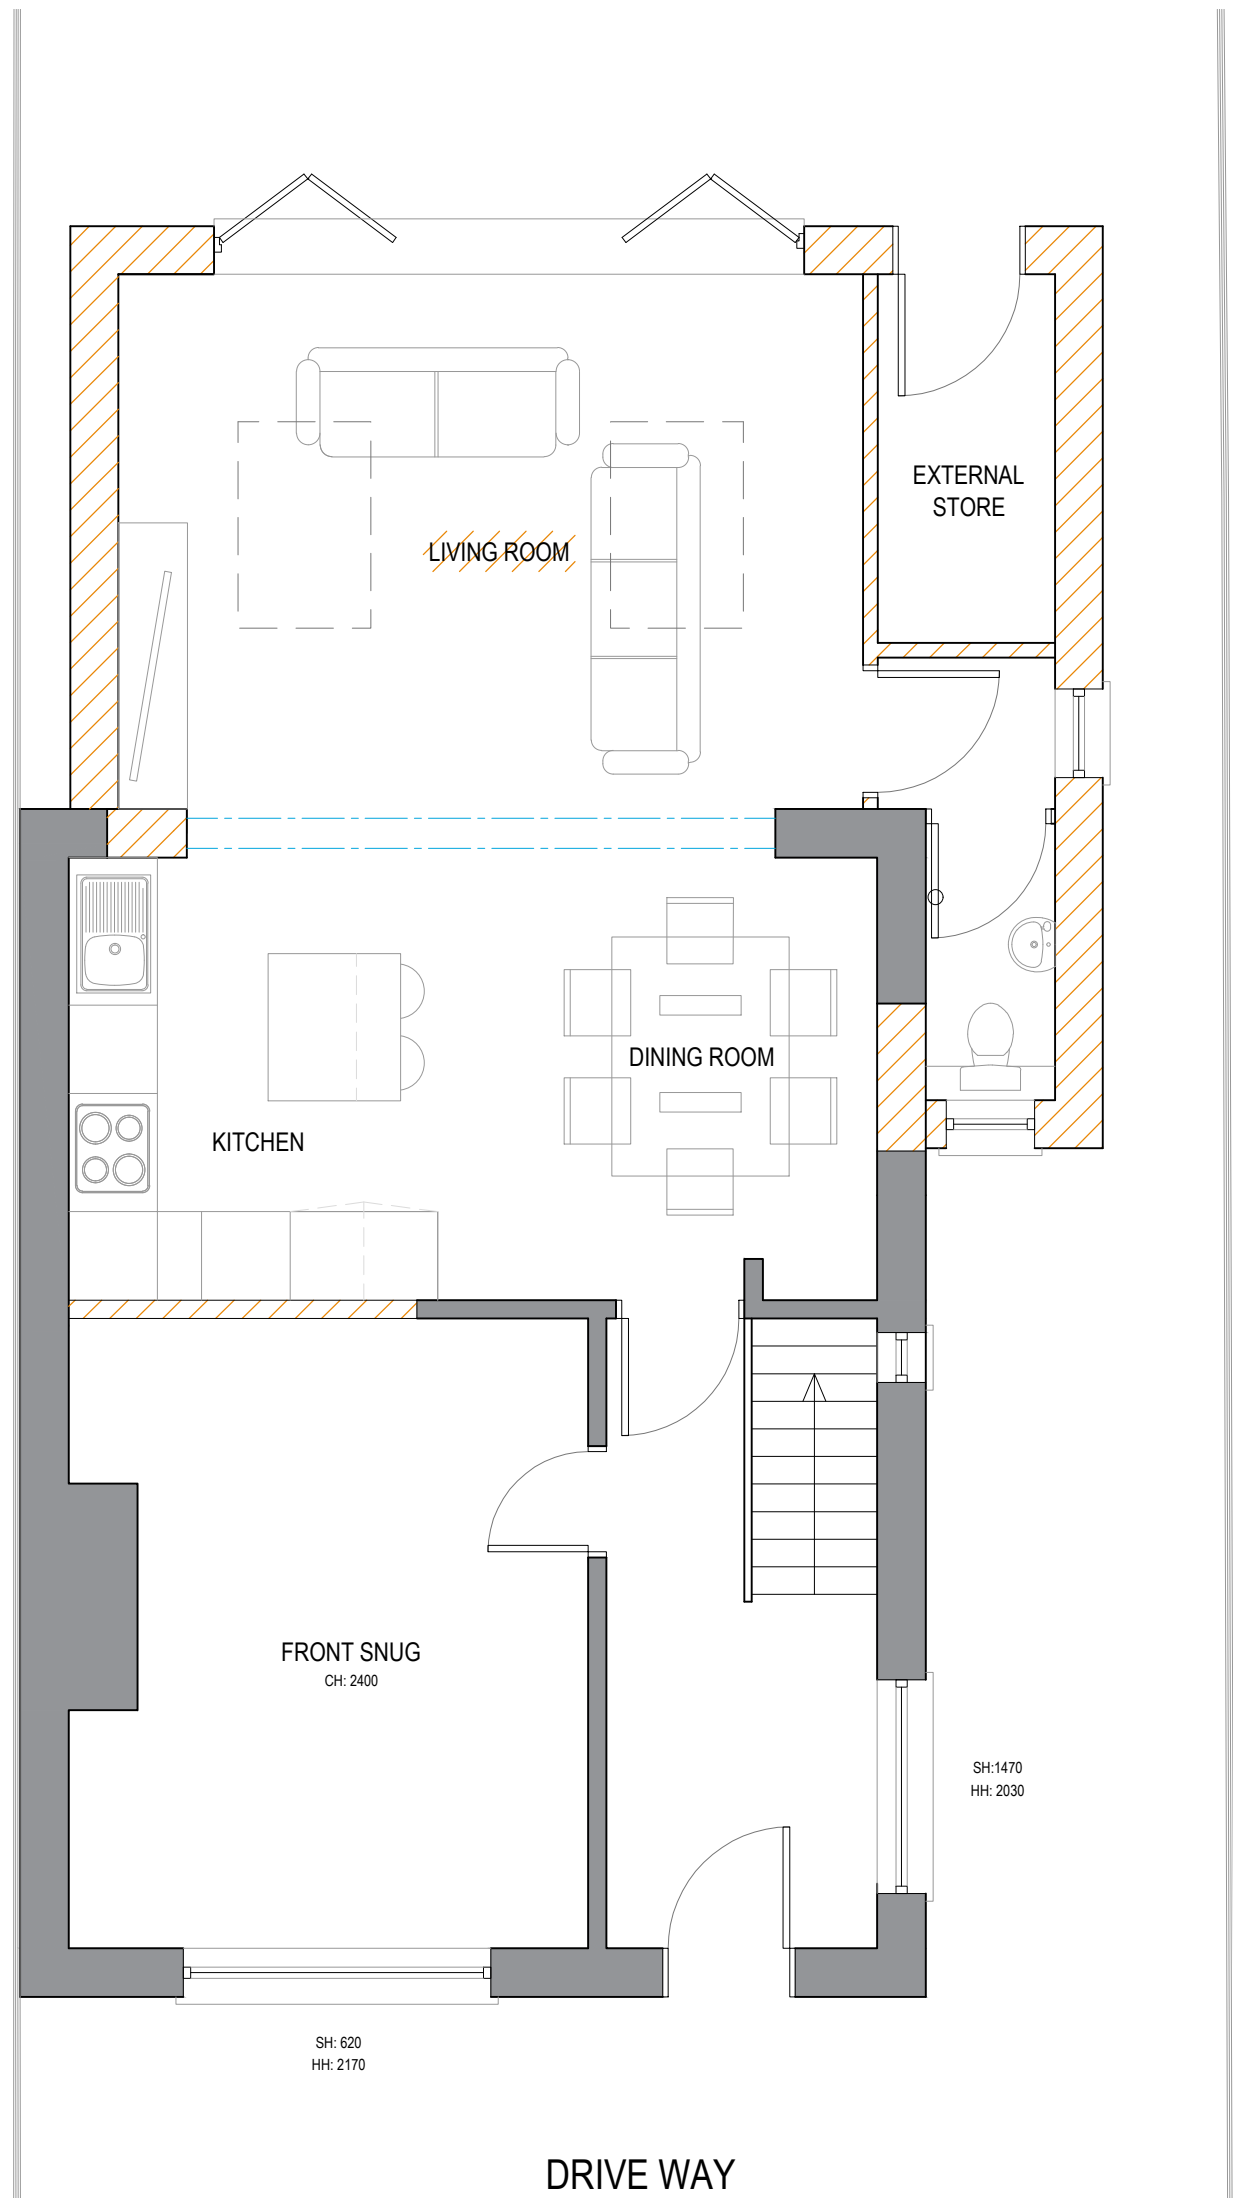


GROUND FLOOR PLAN

PROPOSED FLOOR PLANS
SCALE 1:50

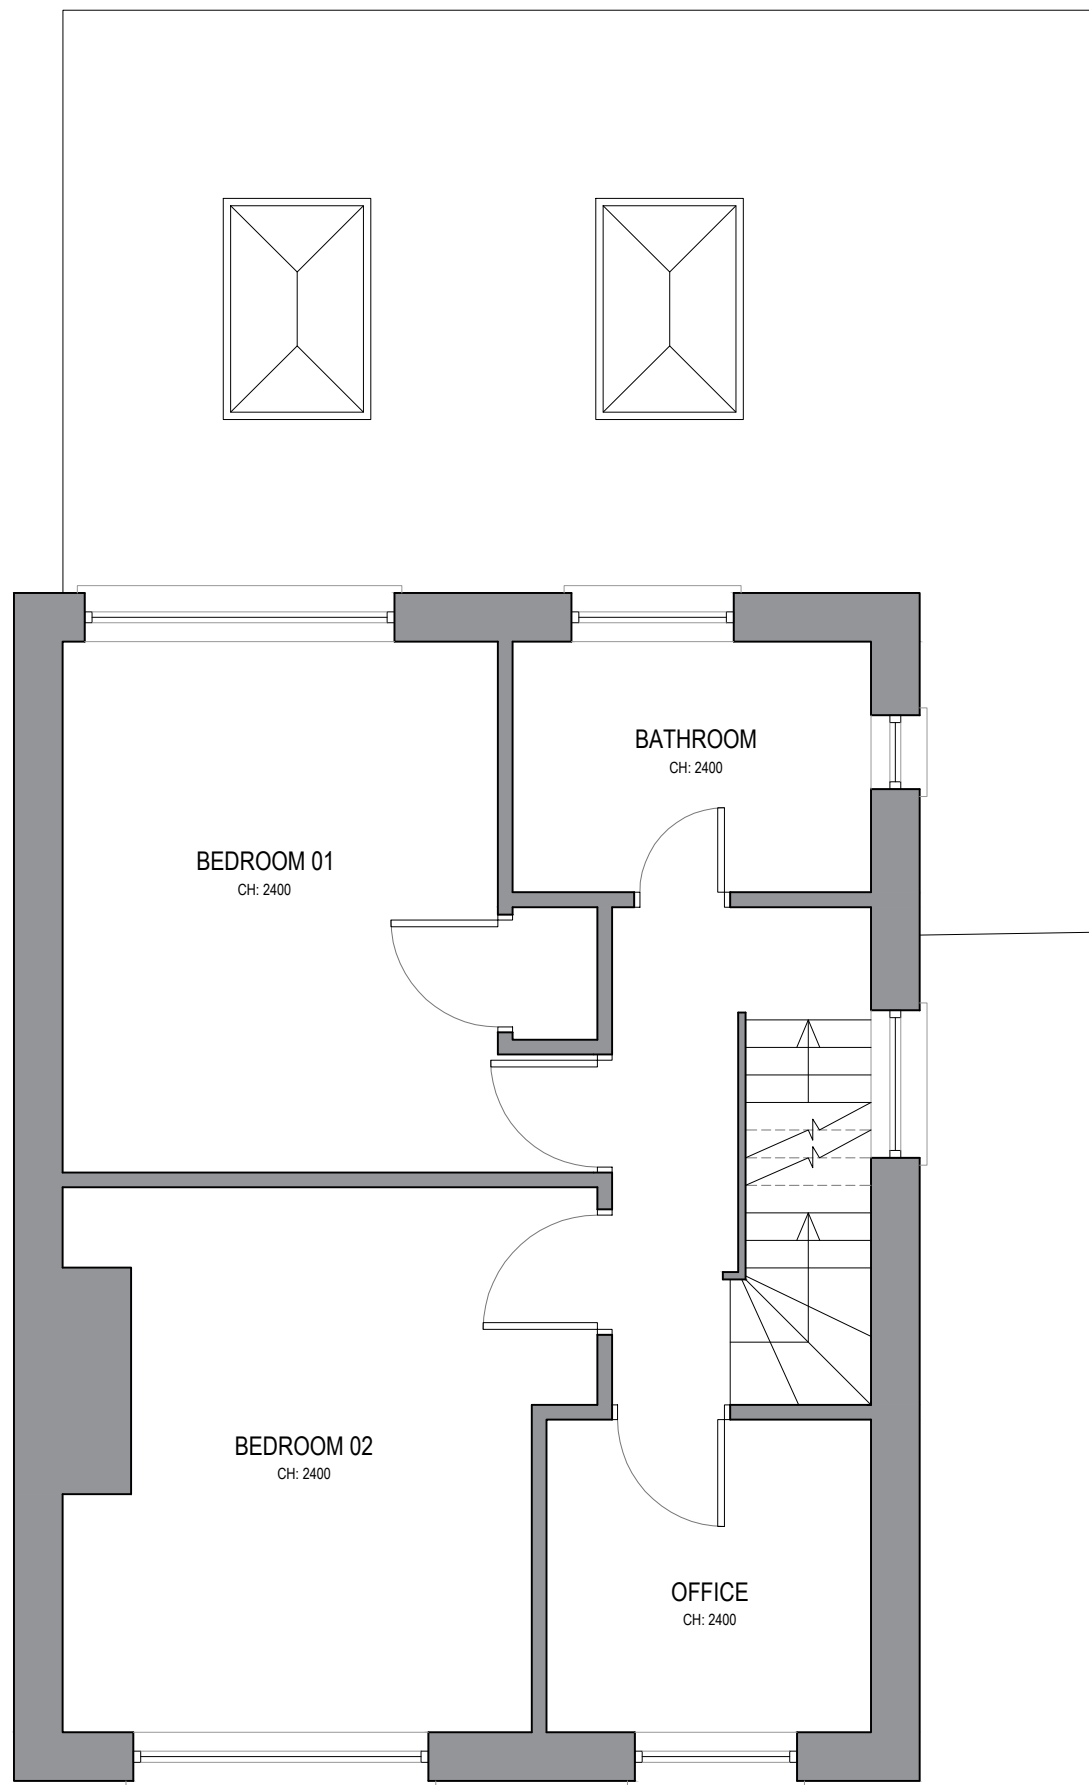

FIRST FLOOR PLAN

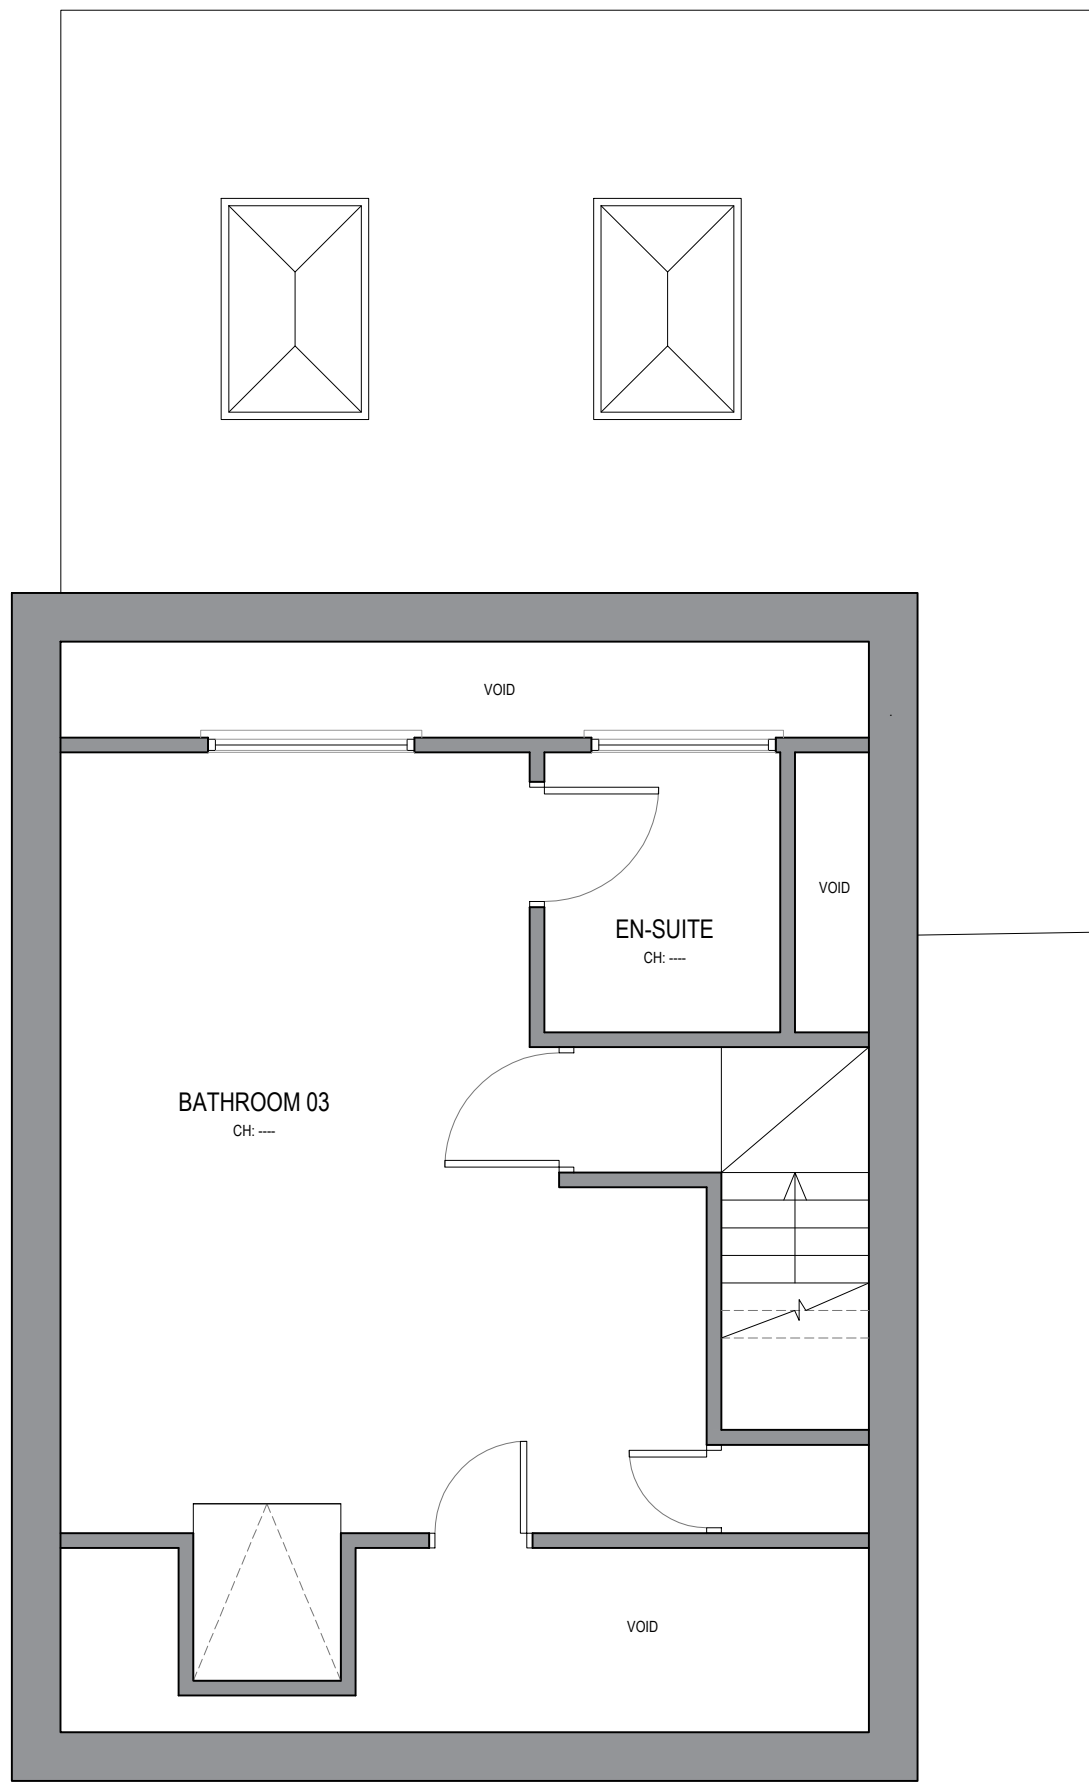

SECOND FLOOR PLAN

DRAFT FOR COMMENTS

A	INITIAL DRAWING	AG	04/06/21	LD
REV	DESCRIPTION	BY	DATE	CHKD

PROJECT INFORMATION	CLIENT: 7 FORTUNES WAY BEDHAMPTON HAVANT HAMPSHIRE			
	PROJECT: 7 FORTUNES WAY BEDHAMPTON HAVANT HAMPSHIRE			
	DRAWN BY:	LD	DATE:	04/06/21
	SCALE(S):	1:50 @ A1	CHECKED:	---
	DRAWING TITLE: PROPOSED FLOOR PLAN AND ELEVATIONS			
©	DRAWING NO:	PROPOSED.03		REVISION:
				A