


HAVANT BOROUGH COUNCIL

06 OCT 2021

RECEIVED

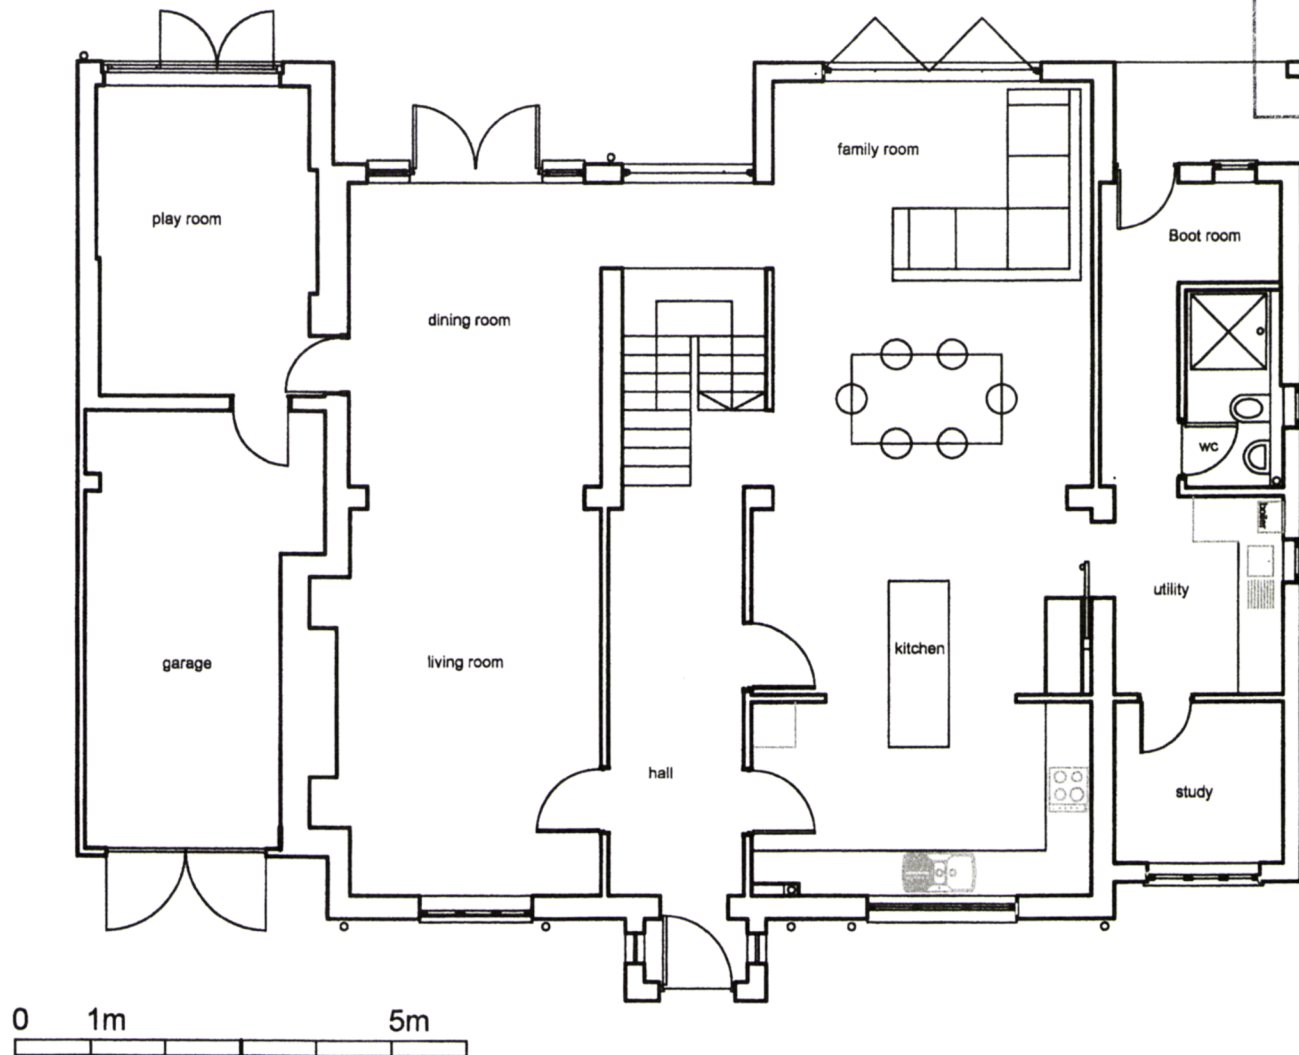

CLIENT
Mr & Mrs Goodman

TITLE
3 Kingsey Ave
Emsworth

Proposed Ground Floor Plan

HGP
ARCHITECTS

Scale : 1:100 @ A4
Date : 06 Feb.20

Drawn by :
Checked by :

Drawing No: 20.109

ABCDEFGHIJ
KLMNOPQR
STUVWXYZ

HGP Groundwork Architects Limited
Parish Farm, Millers Road, Farnham, Hampshire, PO18 7AL, England
Tel: 01329 253225 Fax: 01329 237004 Email: enquiries@groundwork-architects.co.uk

Rev Description
REVISION

Date PM

PLANNING

HGP Groundwork Architects Limited
© Copyright Reserved 2020
Do not scale - check dimensions on site.