




North Elevation



West Elevation



South Elevation

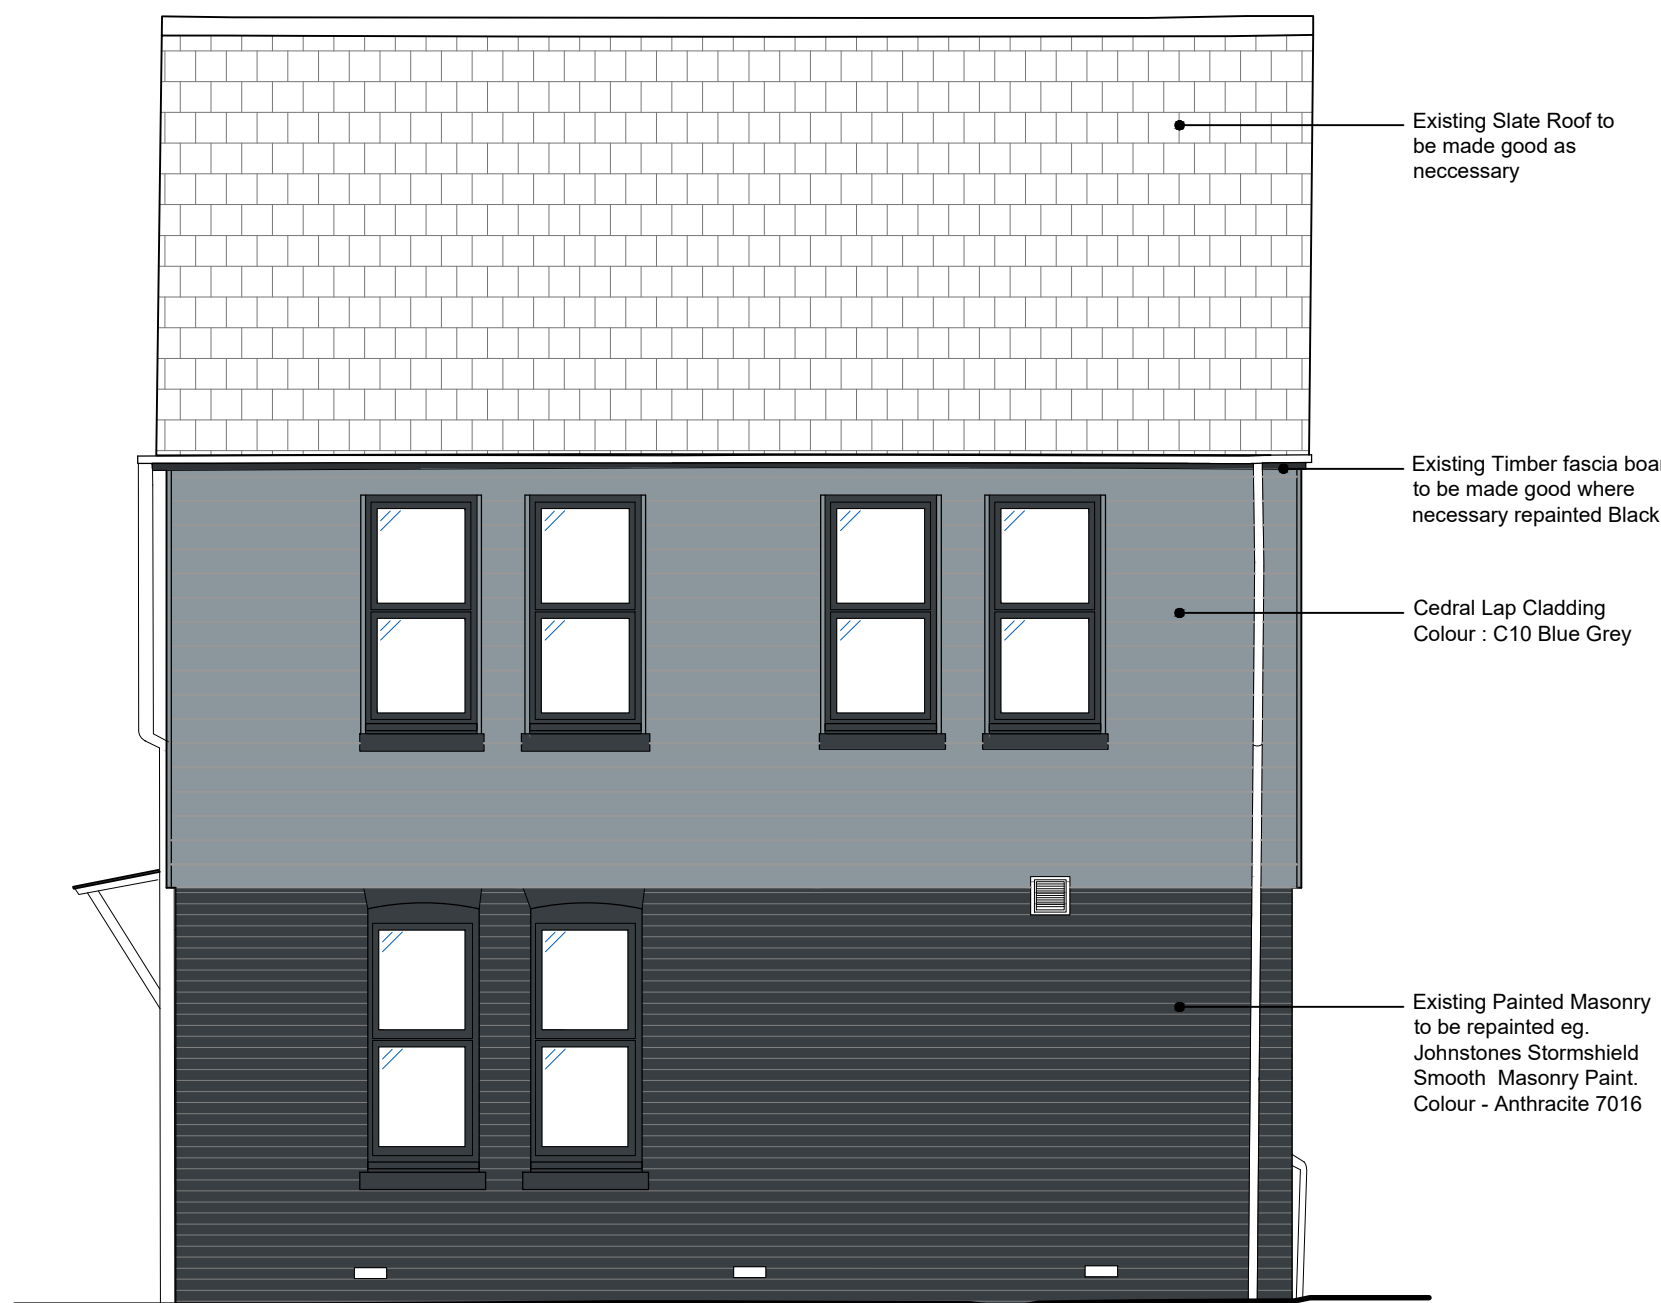


East Elevation

notes:

revisions: A | 17.12.2021 | PT | Cladding colour amended
B | 27.01.2022 | PT | Cladding & paint colours amended
C | 10.02.2022 | PT | Drawing updated & Issued for Planning

revisions:

 

100mm @A1 / 50mm @A3

NOTE: The contractor is responsible for checking all site dimensions and levels. These should be checked prior to the ordering of any components and before the commencement of the works. All discrepancies should be brought to the attention of the Contract Administrator.

M&M Hall Family Pension Trust
Seagull Lane
Emsworth, Hampshire, PO10 7QH
drawing information title Proposed Elevations
No.6 Seagull Lane

status : Information
date : November 21
scale : 1:50 @ A1
drawn : PT
checked : IV



PWP Architects Ltd 61 South Street, Havant, Hampshire PO9 1BZ
t: 02392 482494 f: 02392 481152

e: design@pwp-architects.com
w: www.pwp-architects.com

job: 5807 dwg: 3013 rev: C