


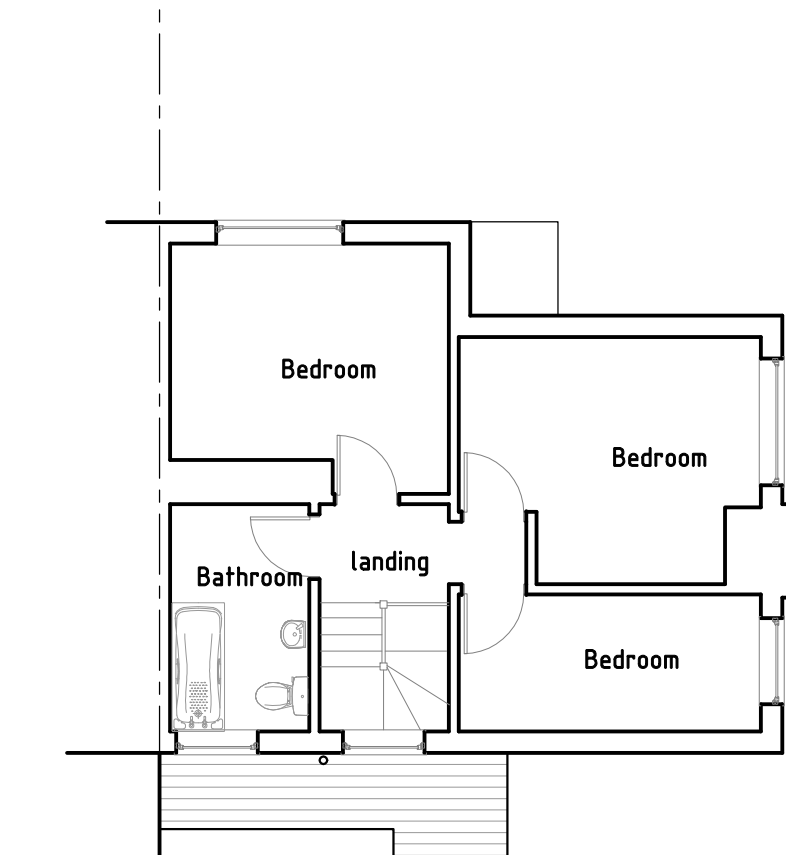


Existing First Floor Plan

1:100



Existing North Elevation

1:100

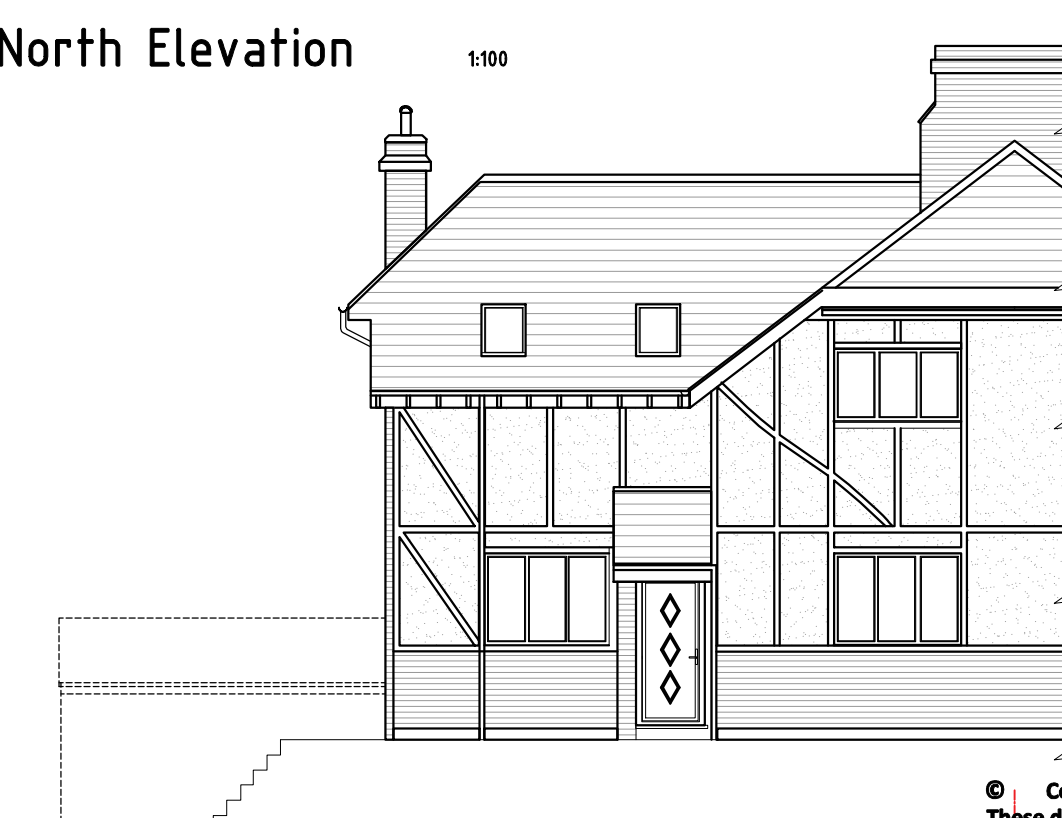

Existing West Elevation

1:100

© Construction Design Projects
These drawings are not to be copied or
distributed to third parties without the written
consent of Construction Design Projects

rev A, Issued for Planning Approval sept 21 bfs

project	Proposed New Extension and replacement garage 9 The Brow,Purbrook	drawn by bf.sales	date --					job No	Drq No	 PROJECTS CONSTRUCTION DESIGN Architectural , Civil & Structural Draughting Services 6 Tukes Avenue,Bridgema Gosport,Hampshire,PO13 oSE tel 01329 311671 tel 07956 065421 Bernie_cdp100@hotmail.com
drawing title	Existing First Floor Plan & Extg Elevations	checked by bf.sales	date --					2016	03	
		scale 1:100	rev	A						