



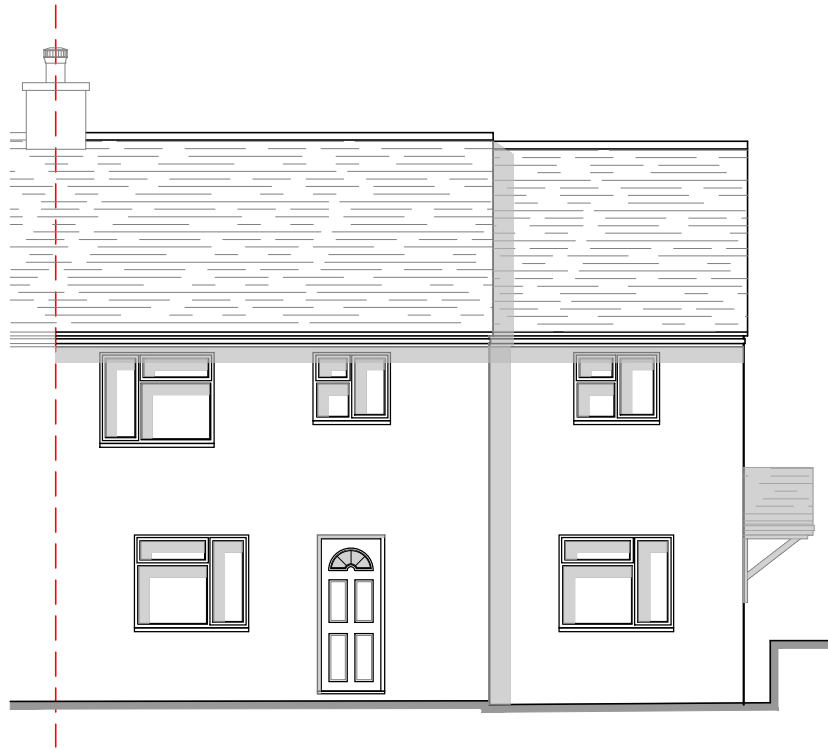

PROPOSED FRONT ELEVATION



PROPOSED SIDE ELEVATION

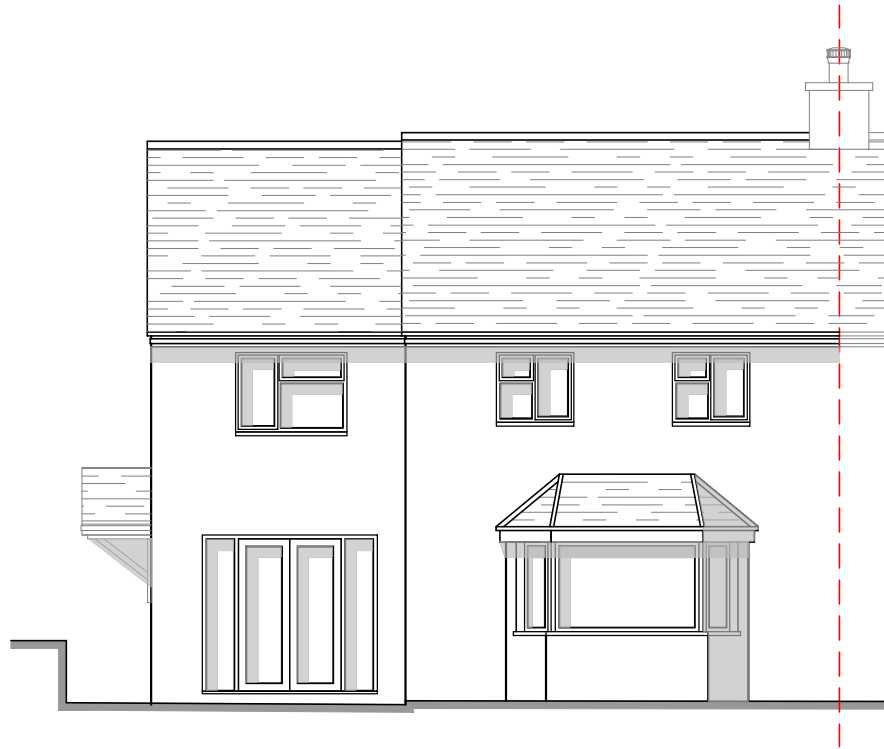

PROPOSED REAR ELEVATION



SCALE 1:100

REV.	DATE	DESCRIPTION
PREFIXES TO DRAWING NUMBERS INDICATE THE FOLLOWING P= PRELIMINARY W= WORKING AB= AS BUILT		
DO NOT SCALE/BUILD OFF THESE DRAWINGS. USE WRITTEN DIMENSIONS ONLY. ALL DIMENSIONS TO BE CHECKED ON SITE PRIOR TO COMMENCEMENT OF WORK.		

Proposed Elevations

DRAWING STATUS: PLANNING ISSUE

23 Winterslow Drive
Havant
Hampshire

DATE Aug 21	SCALE @ A3 1:100	REVISION
JOB NO. P 2153	DRAWING NO. 05	

