


NOTE: DO NOT SCALE FROM THIS DRAWING, (EXCEPT FOR PLANNING PURPOSES). THIS DRAWING IS FOR IDENTIFICATION PURPOSES ONLY. IT IS INDICATIVE AND SOLELY INTENDED TO ILLUSTRATE THE GENERAL TYPE AND APPROXIMATE LOCATIONS OF THE VARIOUS BUILDING ELEMENTS.  
© Richardsons (Nyewood) Ltd.

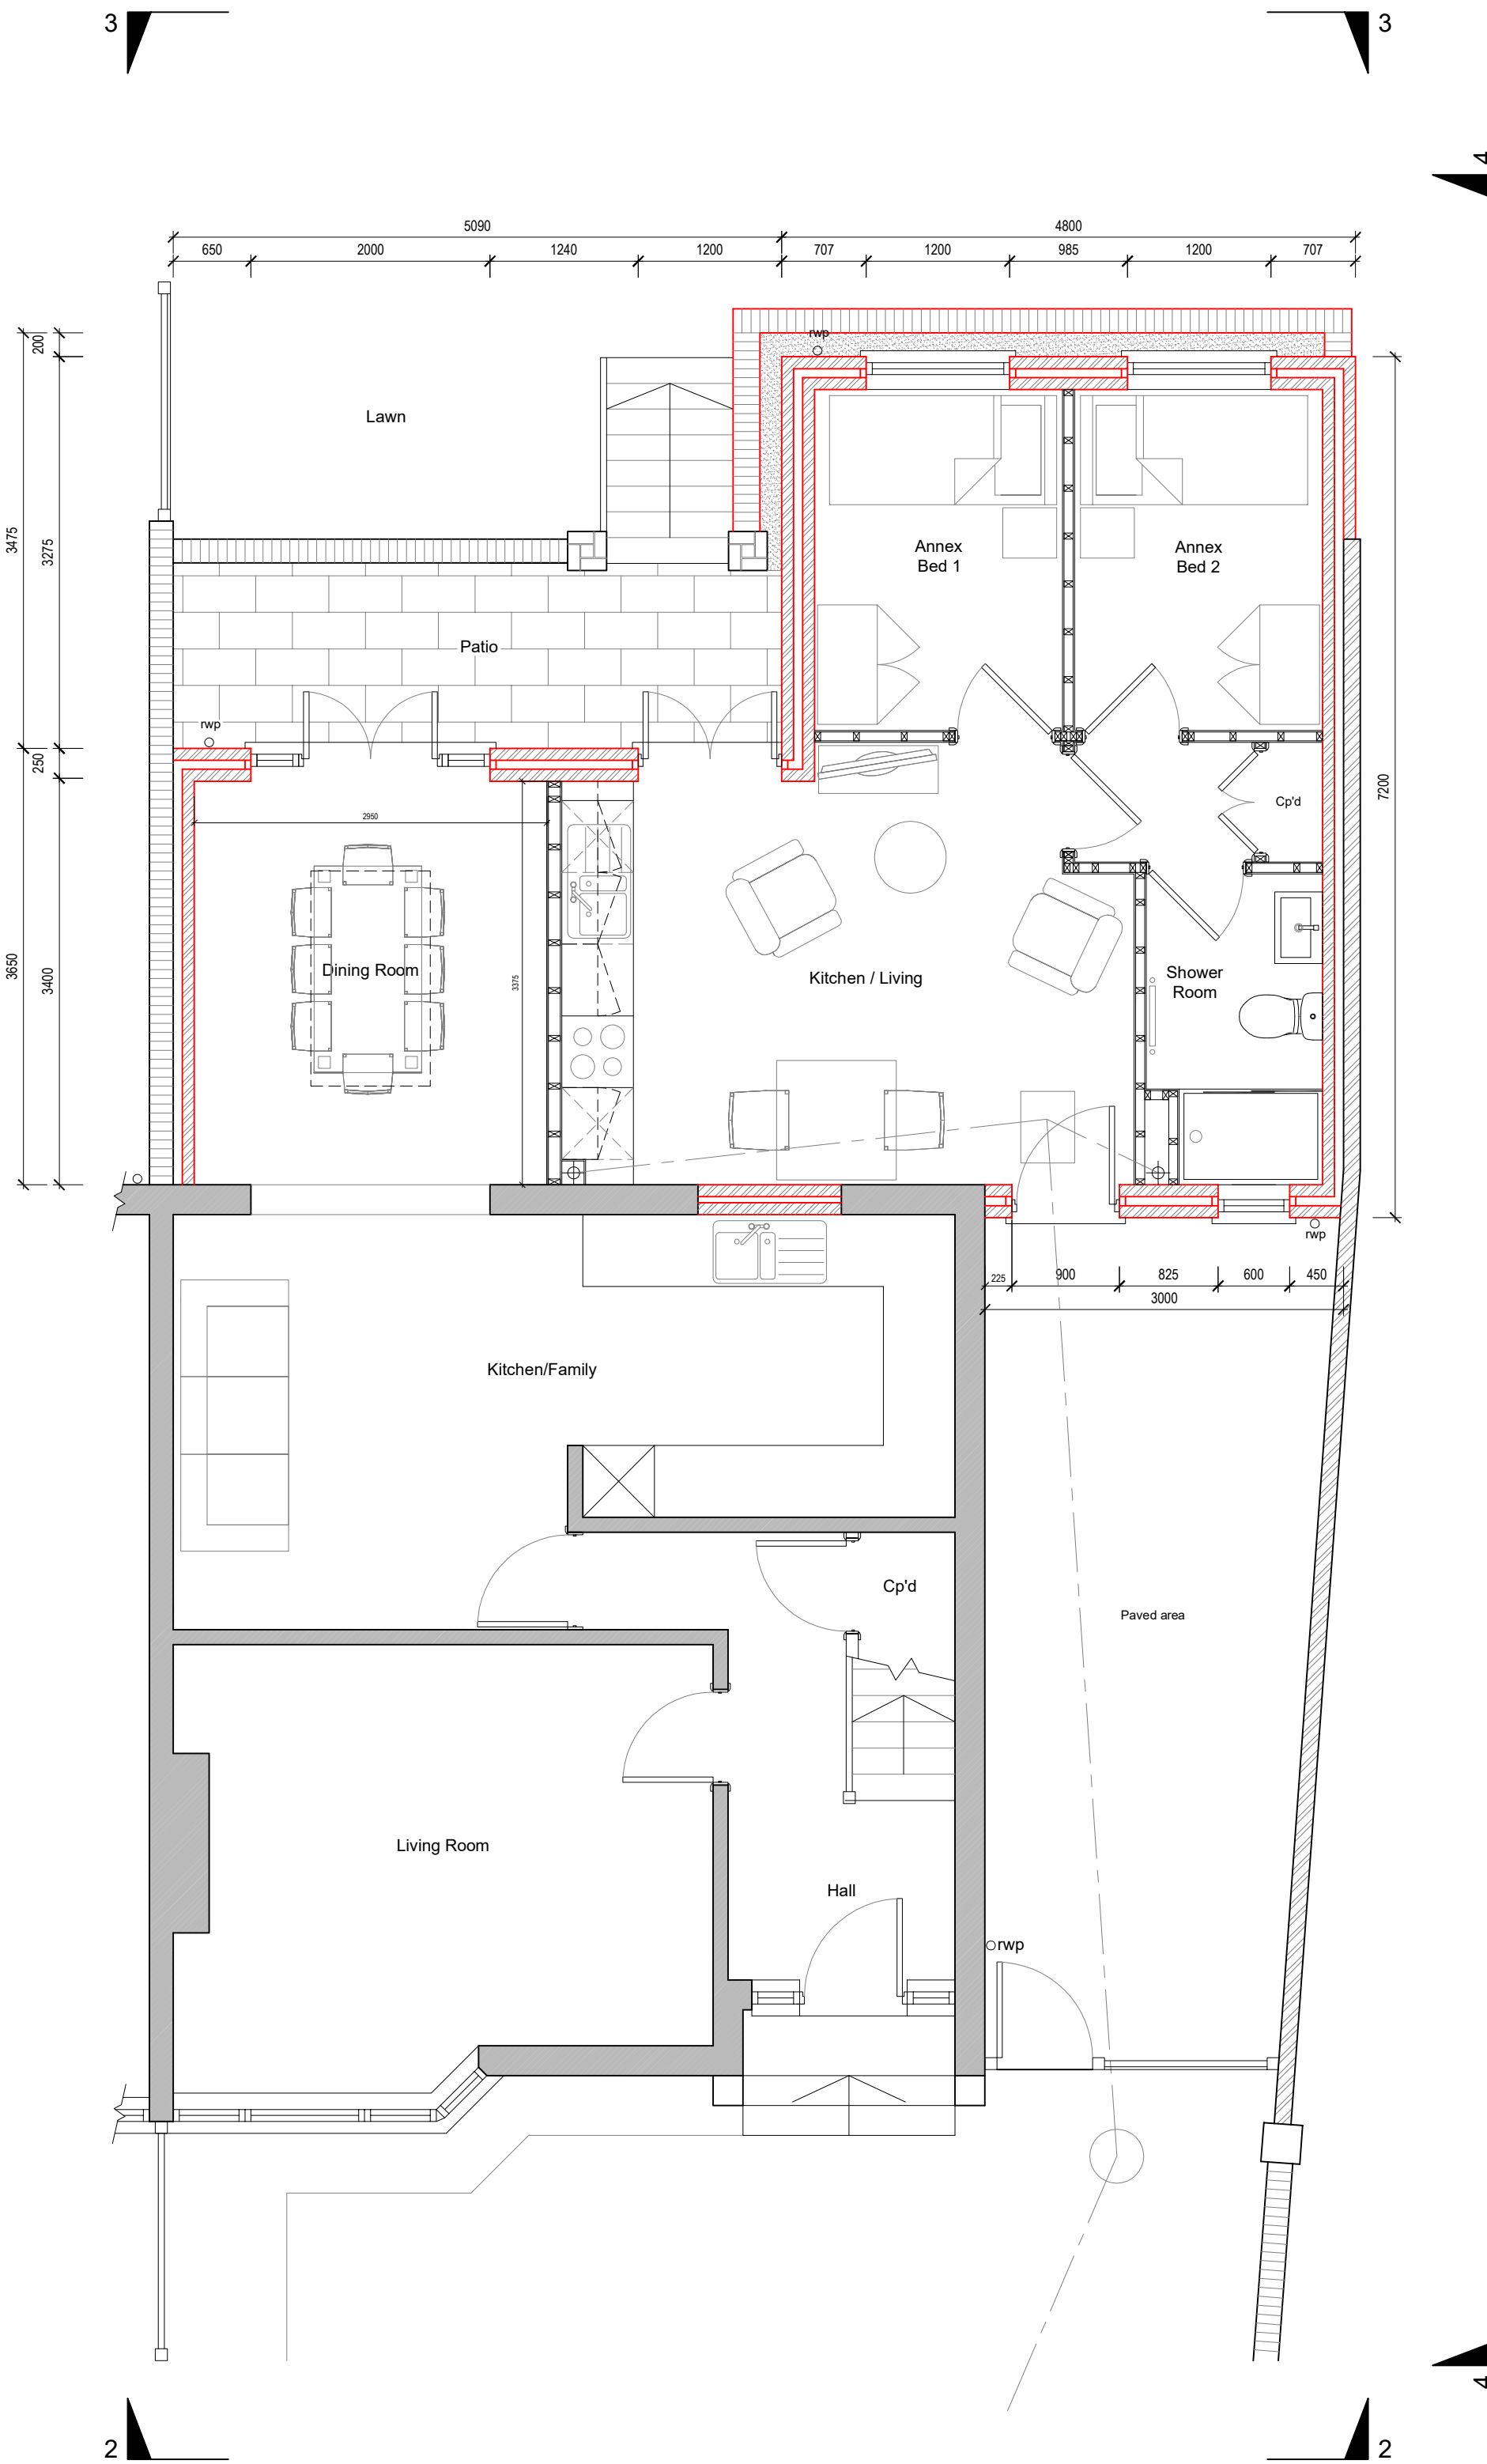


1 GROUND FLOOR PLAN  
G101 PROPOSED LAYOUT




2 FRONT ELEVATION  
G101 PROPOSED LAYOUT SCALE @1:50



3 REAR ELEVATION  
G101 PROPOSED LAYOUT SCALE @1:50

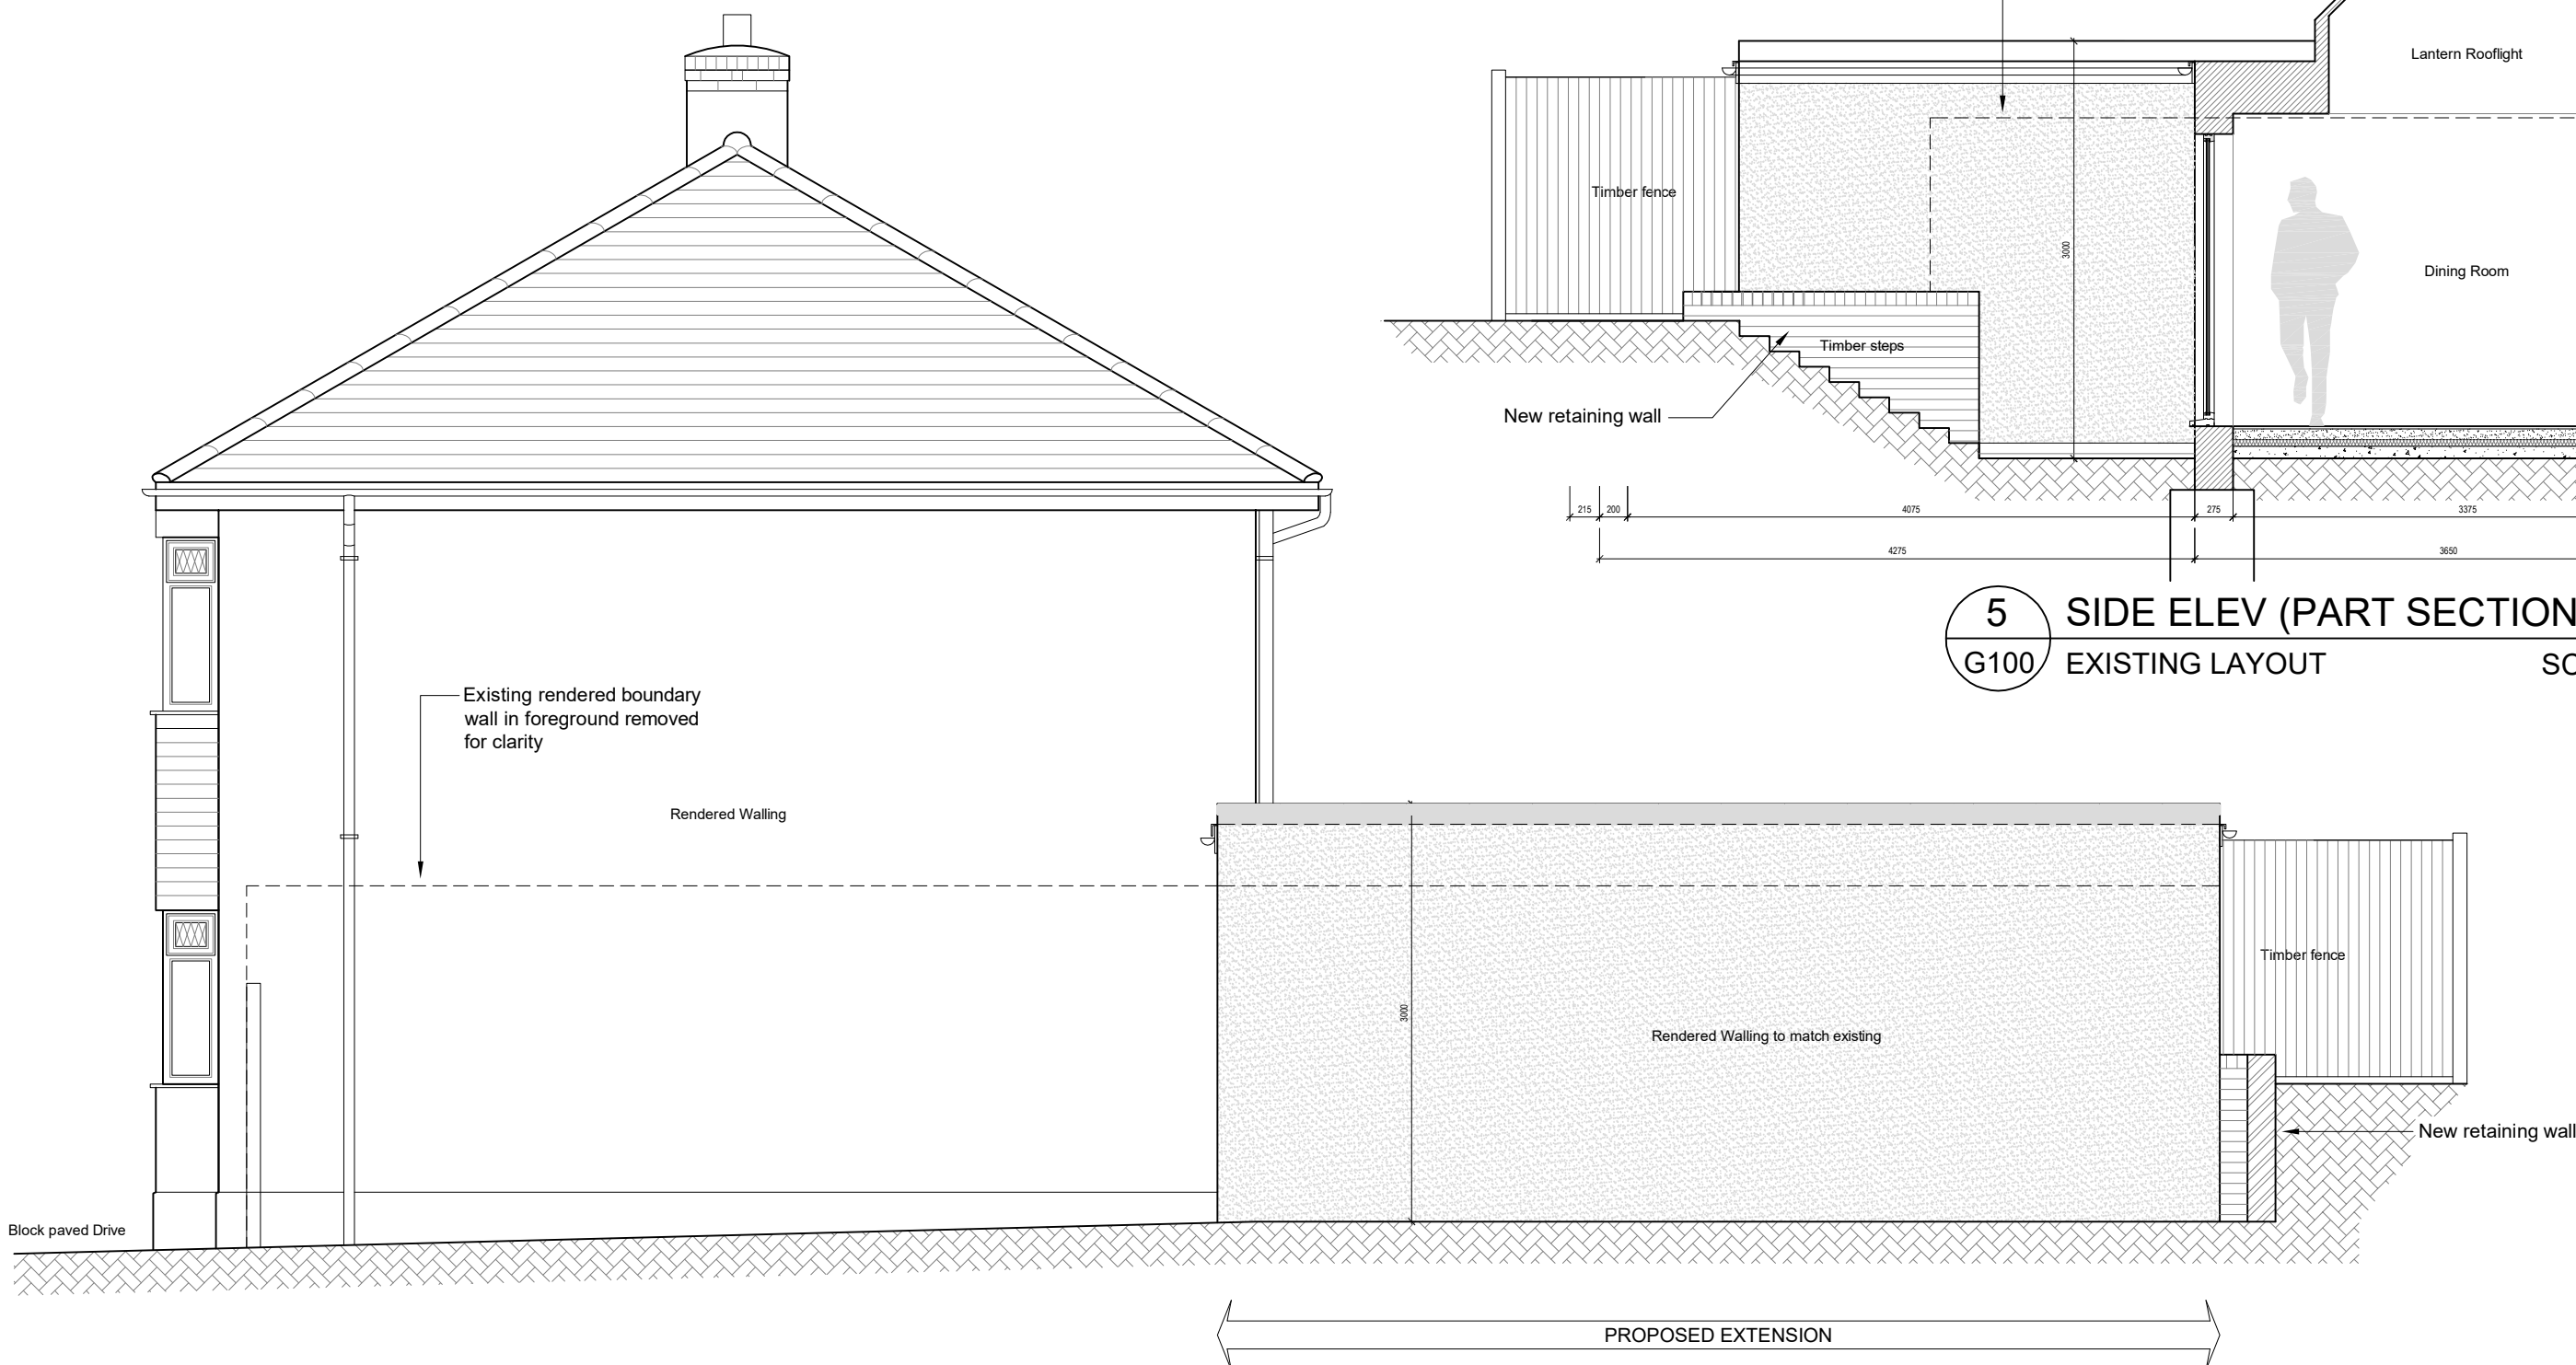


4 SIDE ELEVATION - SOUTH FACING  
G101 PROPOSED LAYOUT SCALE @1:50

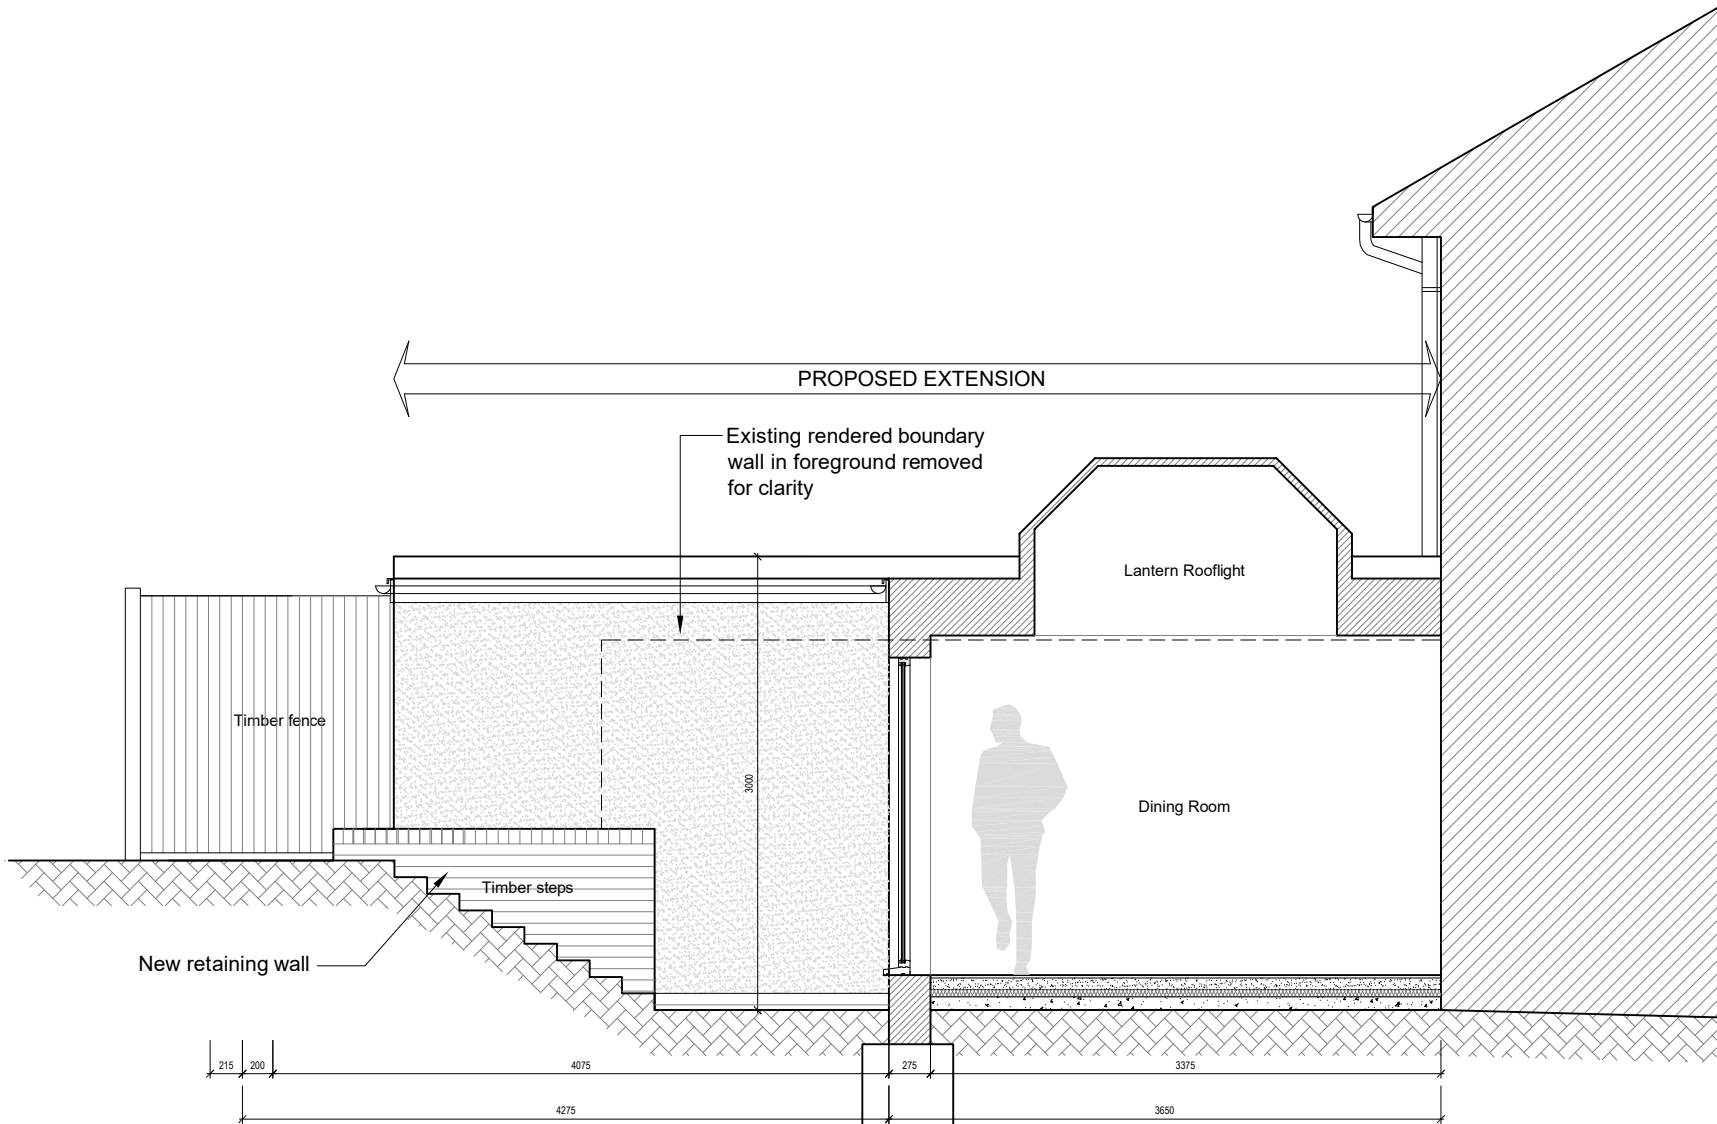

5 SIDE ELEV (PART SECTION) - NORTH FACING  
G100 EXISTING LAYOUT SCALE @1:50

| Rev. | Date | Description | Dm. By? | Ck'd By? |
|------|------|-------------|---------|----------|
|      |      |             |         |          |
|      |      |             |         |          |
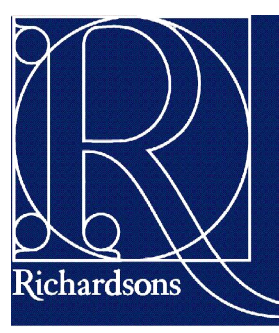

**Richardsons  
(Nyewood) Ltd**  
Station House - Nyewood - Petersfield  
Hampshire - GU31 5HX  
Tel: 01730 821771 - Fax: 01730 821834  
Email: drawings@r-nl.co.uk  
Website: richardsons-nyewood.co.uk

Client: \_\_\_\_\_

Contract Title:  
**34 SERPENTINE ROAD  
PORTSMOUTH**

Clients Approval: \_\_\_\_\_ Date: \_\_\_\_\_  
Signed: \_\_\_\_\_ Name: \_\_\_\_\_

Status: **FOR APPROVAL**

Drawing Title:  
**PROPOSED FLOOR PLAN  
AND ELEVATIONS**

|                |                                           |                          |
|----------------|-------------------------------------------|--------------------------|
| Scale:<br>1:50 | Drawn: <b>A.D.</b><br>Date: <b>Jul 15</b> | Approved:<br>Date: _____ |
| Contract No.   | Dwg No.<br><b>G101</b>                    | Rev.<br><b>B.</b>        |